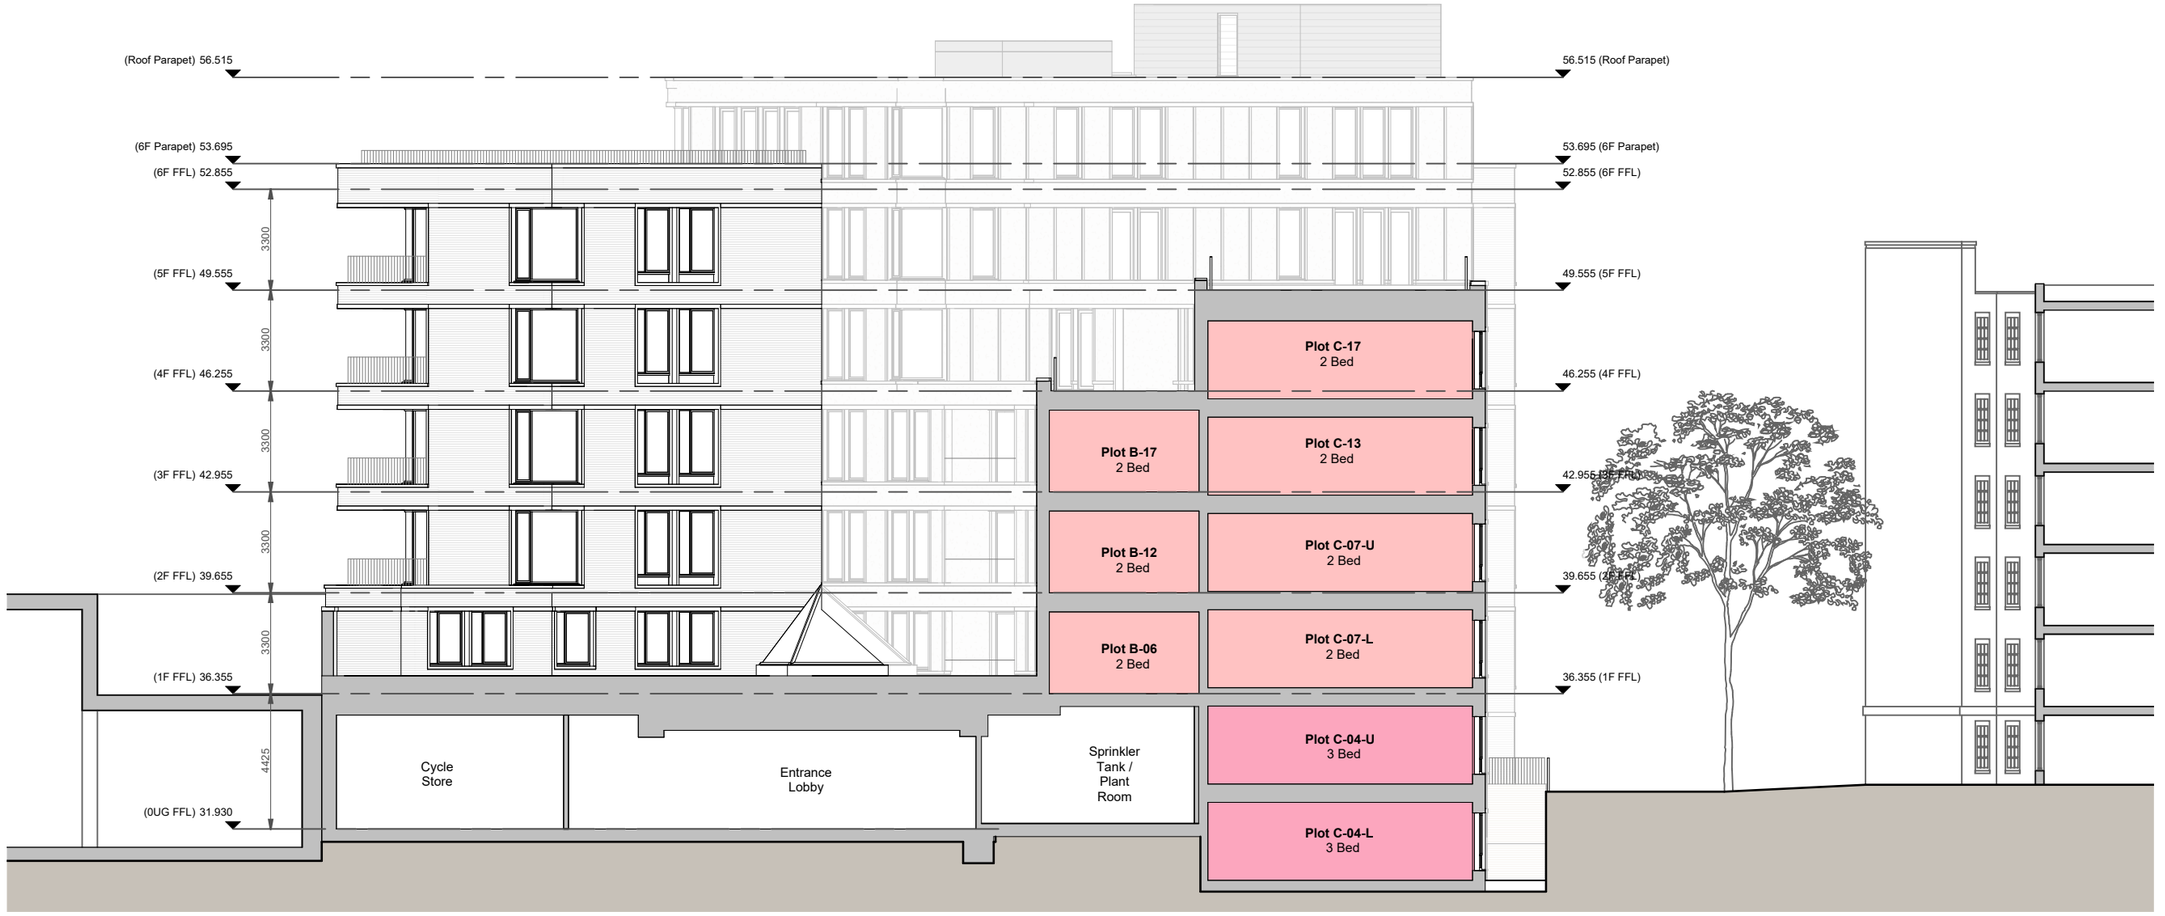

Rev	Comments	Date	Dr	Ch
G1	Planning Issue	06-12-2022	SP	PD
G2	Planning Issue	23-01-2023	SP	PD

NOTE: This drawing is generated from a federated Revit model, as such the Structural, Landscape and M&E elements shown were not modelled by Piper Whitlock Architecture (PWA). PWA do not take any responsibility for the design of the other consultant information shown in PWA's drawing and all such information should be sourced/interrogated from drawings/ models provided by the companies responsible for their creation.

PWA Code: 22014

NOTE: Use annotated dimensions only. All dimensions in millimeters unless otherwise stated. This drawing is to be read in conjunction with all other related material. Any discrepancies, conflicts or errors must be reported to Piper Whitlock Architecture before commencing work.

Key

- Studio
- 1 Bed Unit
- 2 Bed Unit
- 3 Bed Unit

0 5m 10m

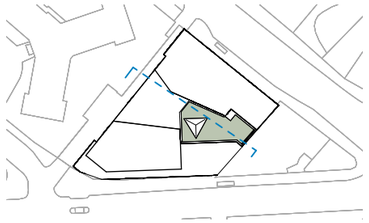

Drawing Title:
Proposed Section B-B

Project Name:
Haverstock Hill, Camden

Client:
OD Camden Hotel Ltd

Project Ref:	Orig:	Zone:	Lev:	Type:	Role:	Num:	Rev:
HHCAM	PWA	00	ZZ	DR	A	0226	G2

Status: PLANNING
Stage: 4
Scale @ A3: 1:200

PIPER WHITLOCK

© Piper Whitlock Architecture Ltd,
2nd Floor, Anglo St. James House, 39a Southgate Street, Winchester, Hampshire SO23 9EH
Tel: 01962 843586, Email: enquiries@piperwhitlock.co.uk, www.piperwhitlock.co.uk