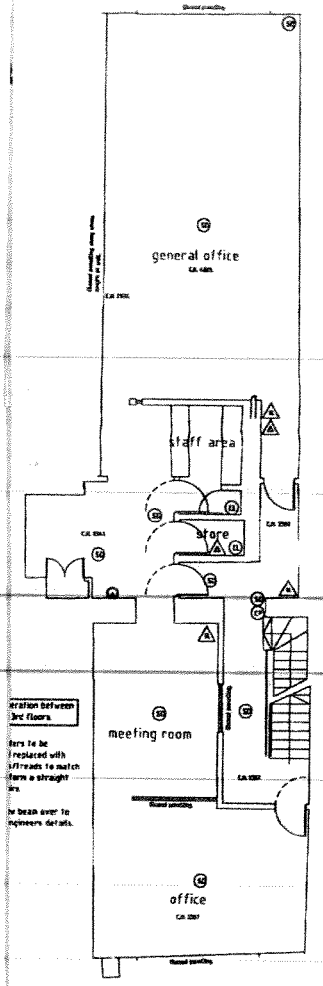

THIRD FLOOR PLAN

Fire alarm call point

Mains operated, self contained smoke detectors to BS 5446 pt 1 1990

Emergency lighting installed in designated areas in accordance with BS 5266

2.2kg Carbon Dioxide

Fire blanket in container

9 litre Water extinguisher

Fire exit sign (wall mounted)

Fire exit sign

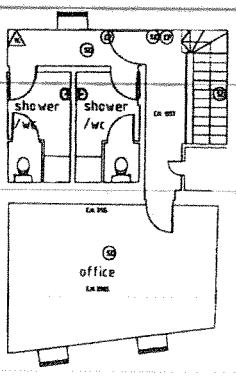

FOURTH FLOOR PLAN

CONTRACT

4, Great Queens Street,
London. WC2.

SCALE 1:100

DATE Dec. 2001.

DRAWN C.J.

CHECKED

TITLE

Proposed Internal Alterations.

DRAWING No 00183_003.

REVISION D.

ATP Group Partnership
Architects & Building Surveyors
Brook House Coventry Road Ilford Essex IG1 4QR
T 020 8532 4141 F 020 8532 4140 E
atp.ilford@atpgroup.co.uk

Loose furniture is indicative only
Licensable activities occur anywhere
within the premises