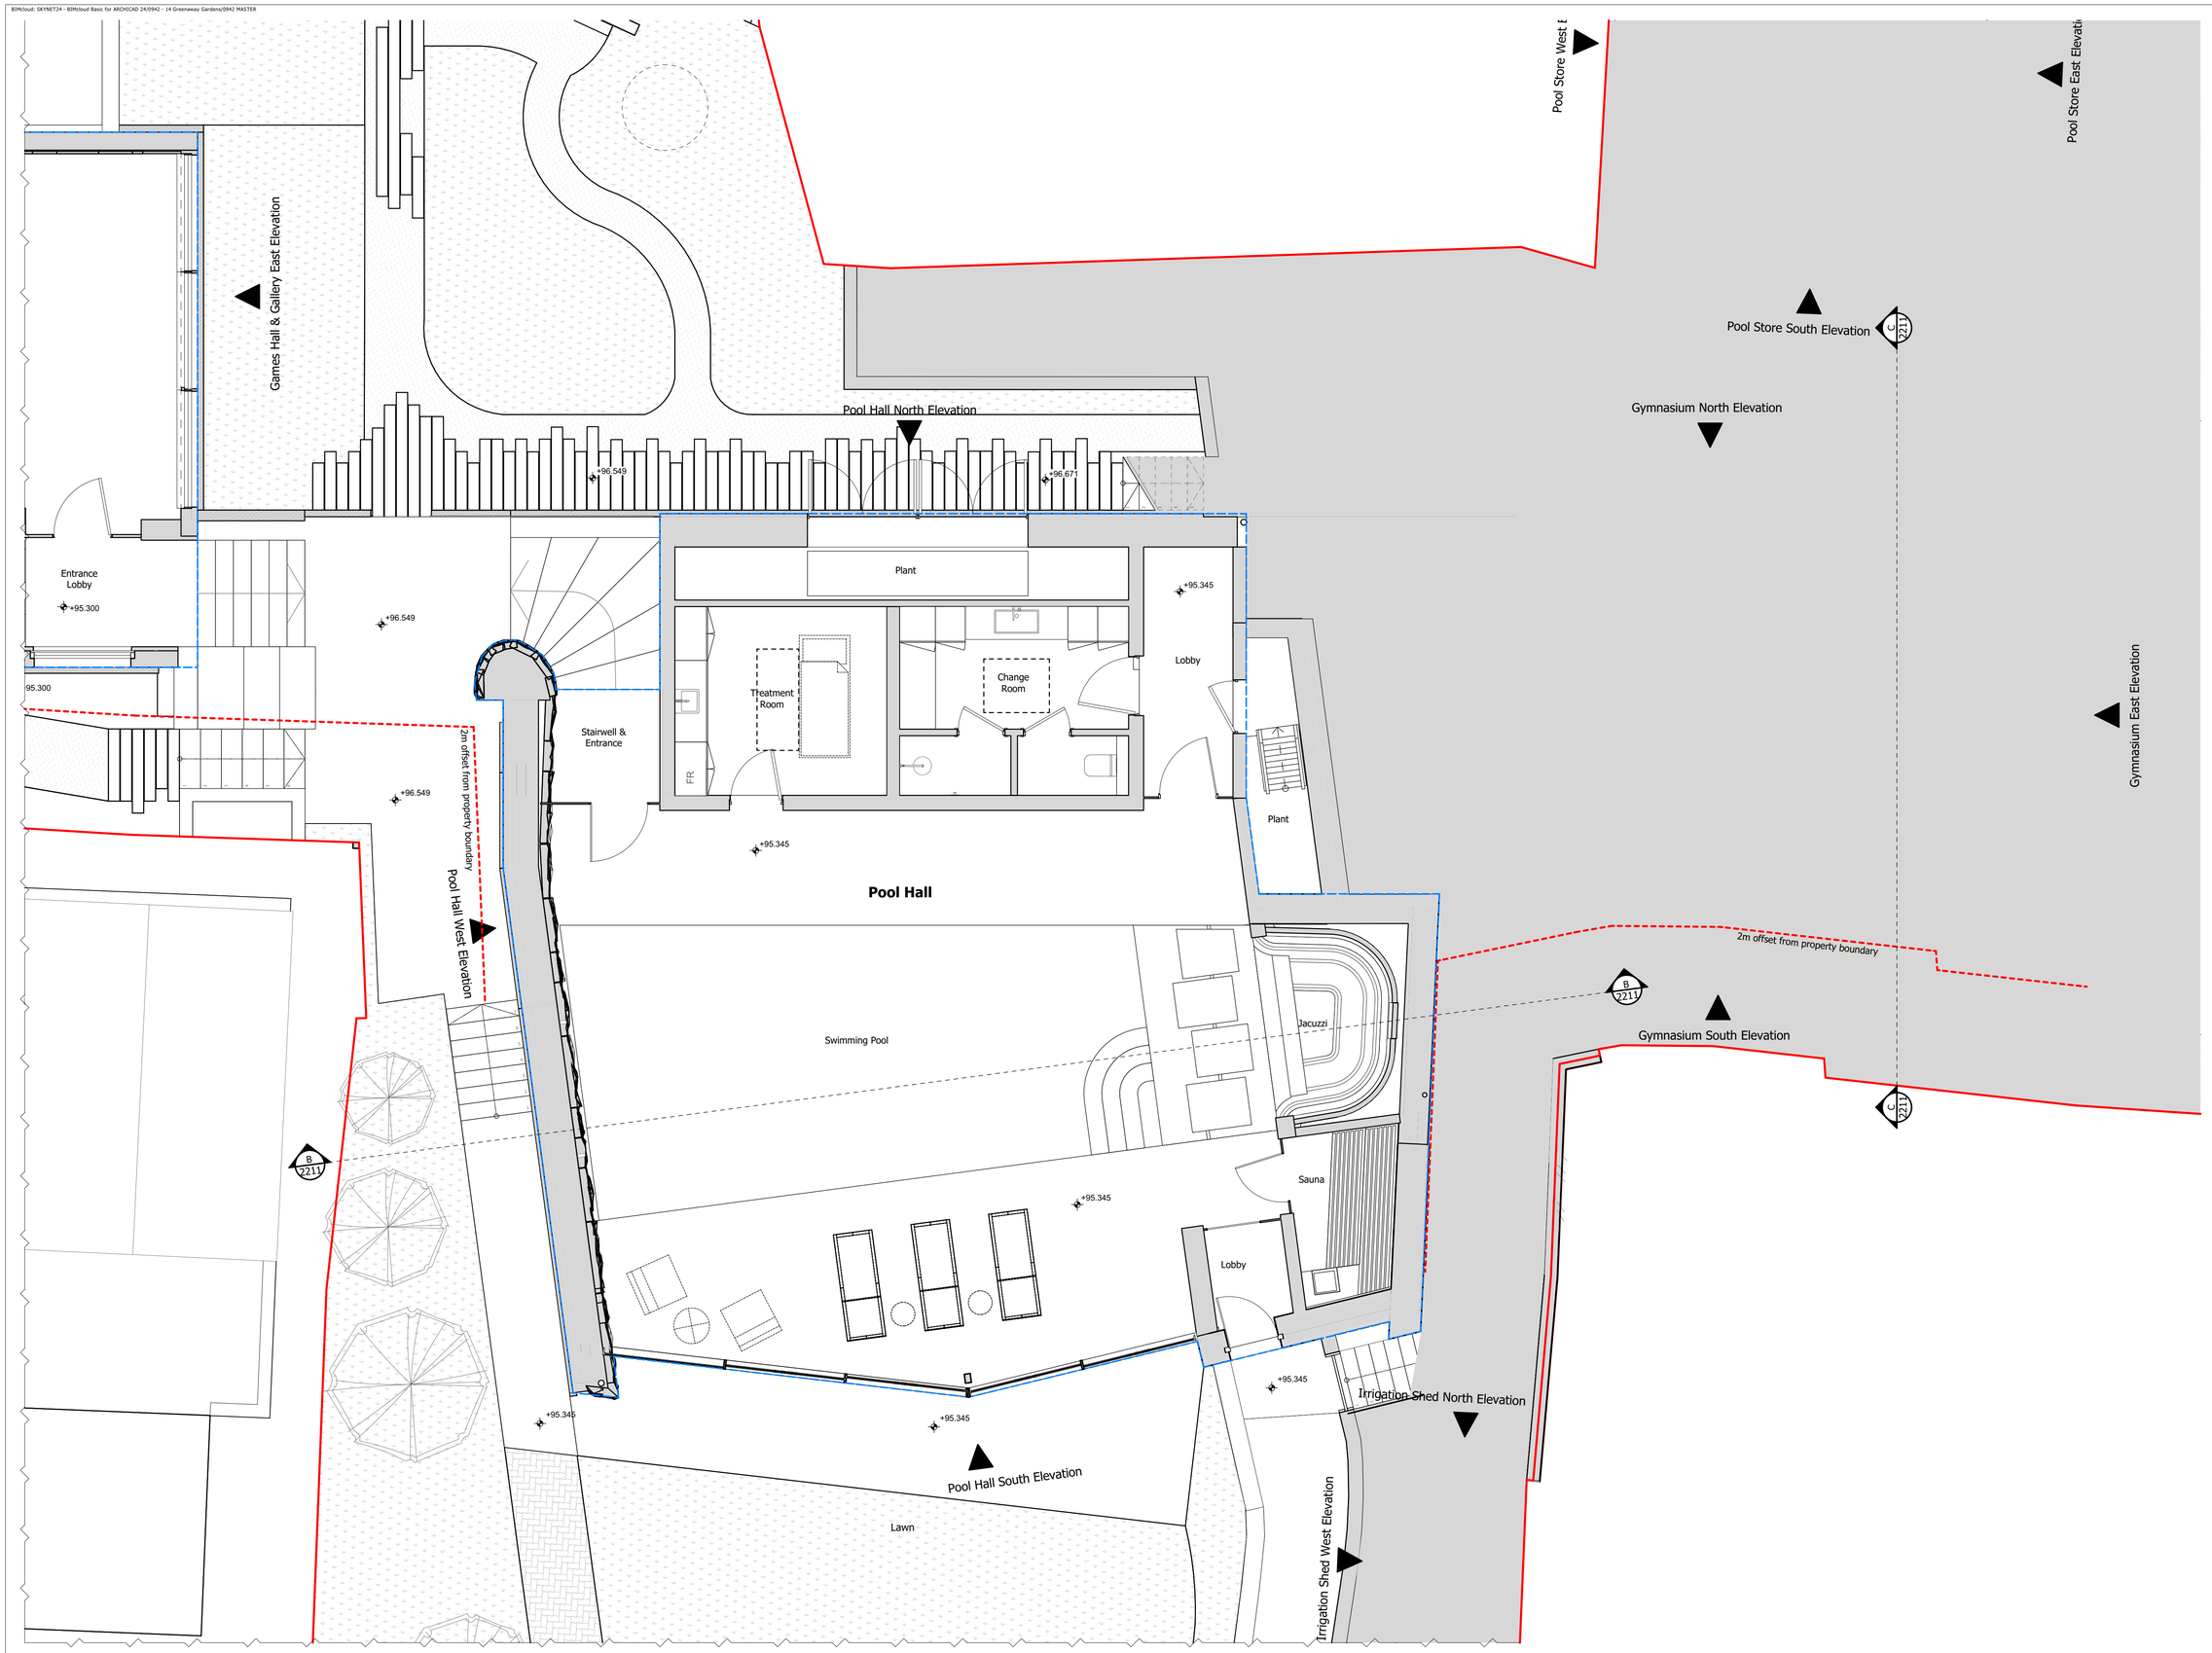

DO NOT SCALE FROM THIS DRAWING

Figured dimensions only are to be taken from this drawing. All dimensions are to be checked on site before any work is put in hand.
If in doubt, ask.

Any discrepancies to be highlighted to SHH prior to procurement and in good time.

Copyright © Spence Harris Hogan Limited 2022
Registered in England & Wales. Registered No. 261 0615
SHH is the trading name of Spence Harris Hogan Limited

SCALE 1:50@A1, 1:100@A3
0 1000 2000mm
N

Legends & Notes:

- - - Denotes permitted development building outline

Rev	Date	Description	Athr
PL01	12/12/2022	Issued for CLOPUD application	RJ
P01	28/10/2022	Permitted Development Submission	RJ

shh
Architecture & Interior Design
RIBA Chartered Practice
MEMBER
1 Vencourt Place, Ravenscourt Park
Hammersmith, London W6 9NU
Phone **+44 (0) 20 8600 4171** Email **info@shh.co.uk**
shh.co.uk

Project:

14 Greenaway Gardens

14 Greenaway Gardens
Hampstead, NW3 7DH

Client:

PRIVATE

Drawing Title:

GA PLANS

Pool Hall Proposed Ground Floor Plan

(Project number)DWG number_Revision:

(0942)0413_PL01

1

SCALE 1:50 @ A1, 1:100 @ A3

Pool Hall - Proposed Lower Ground Floor Plan