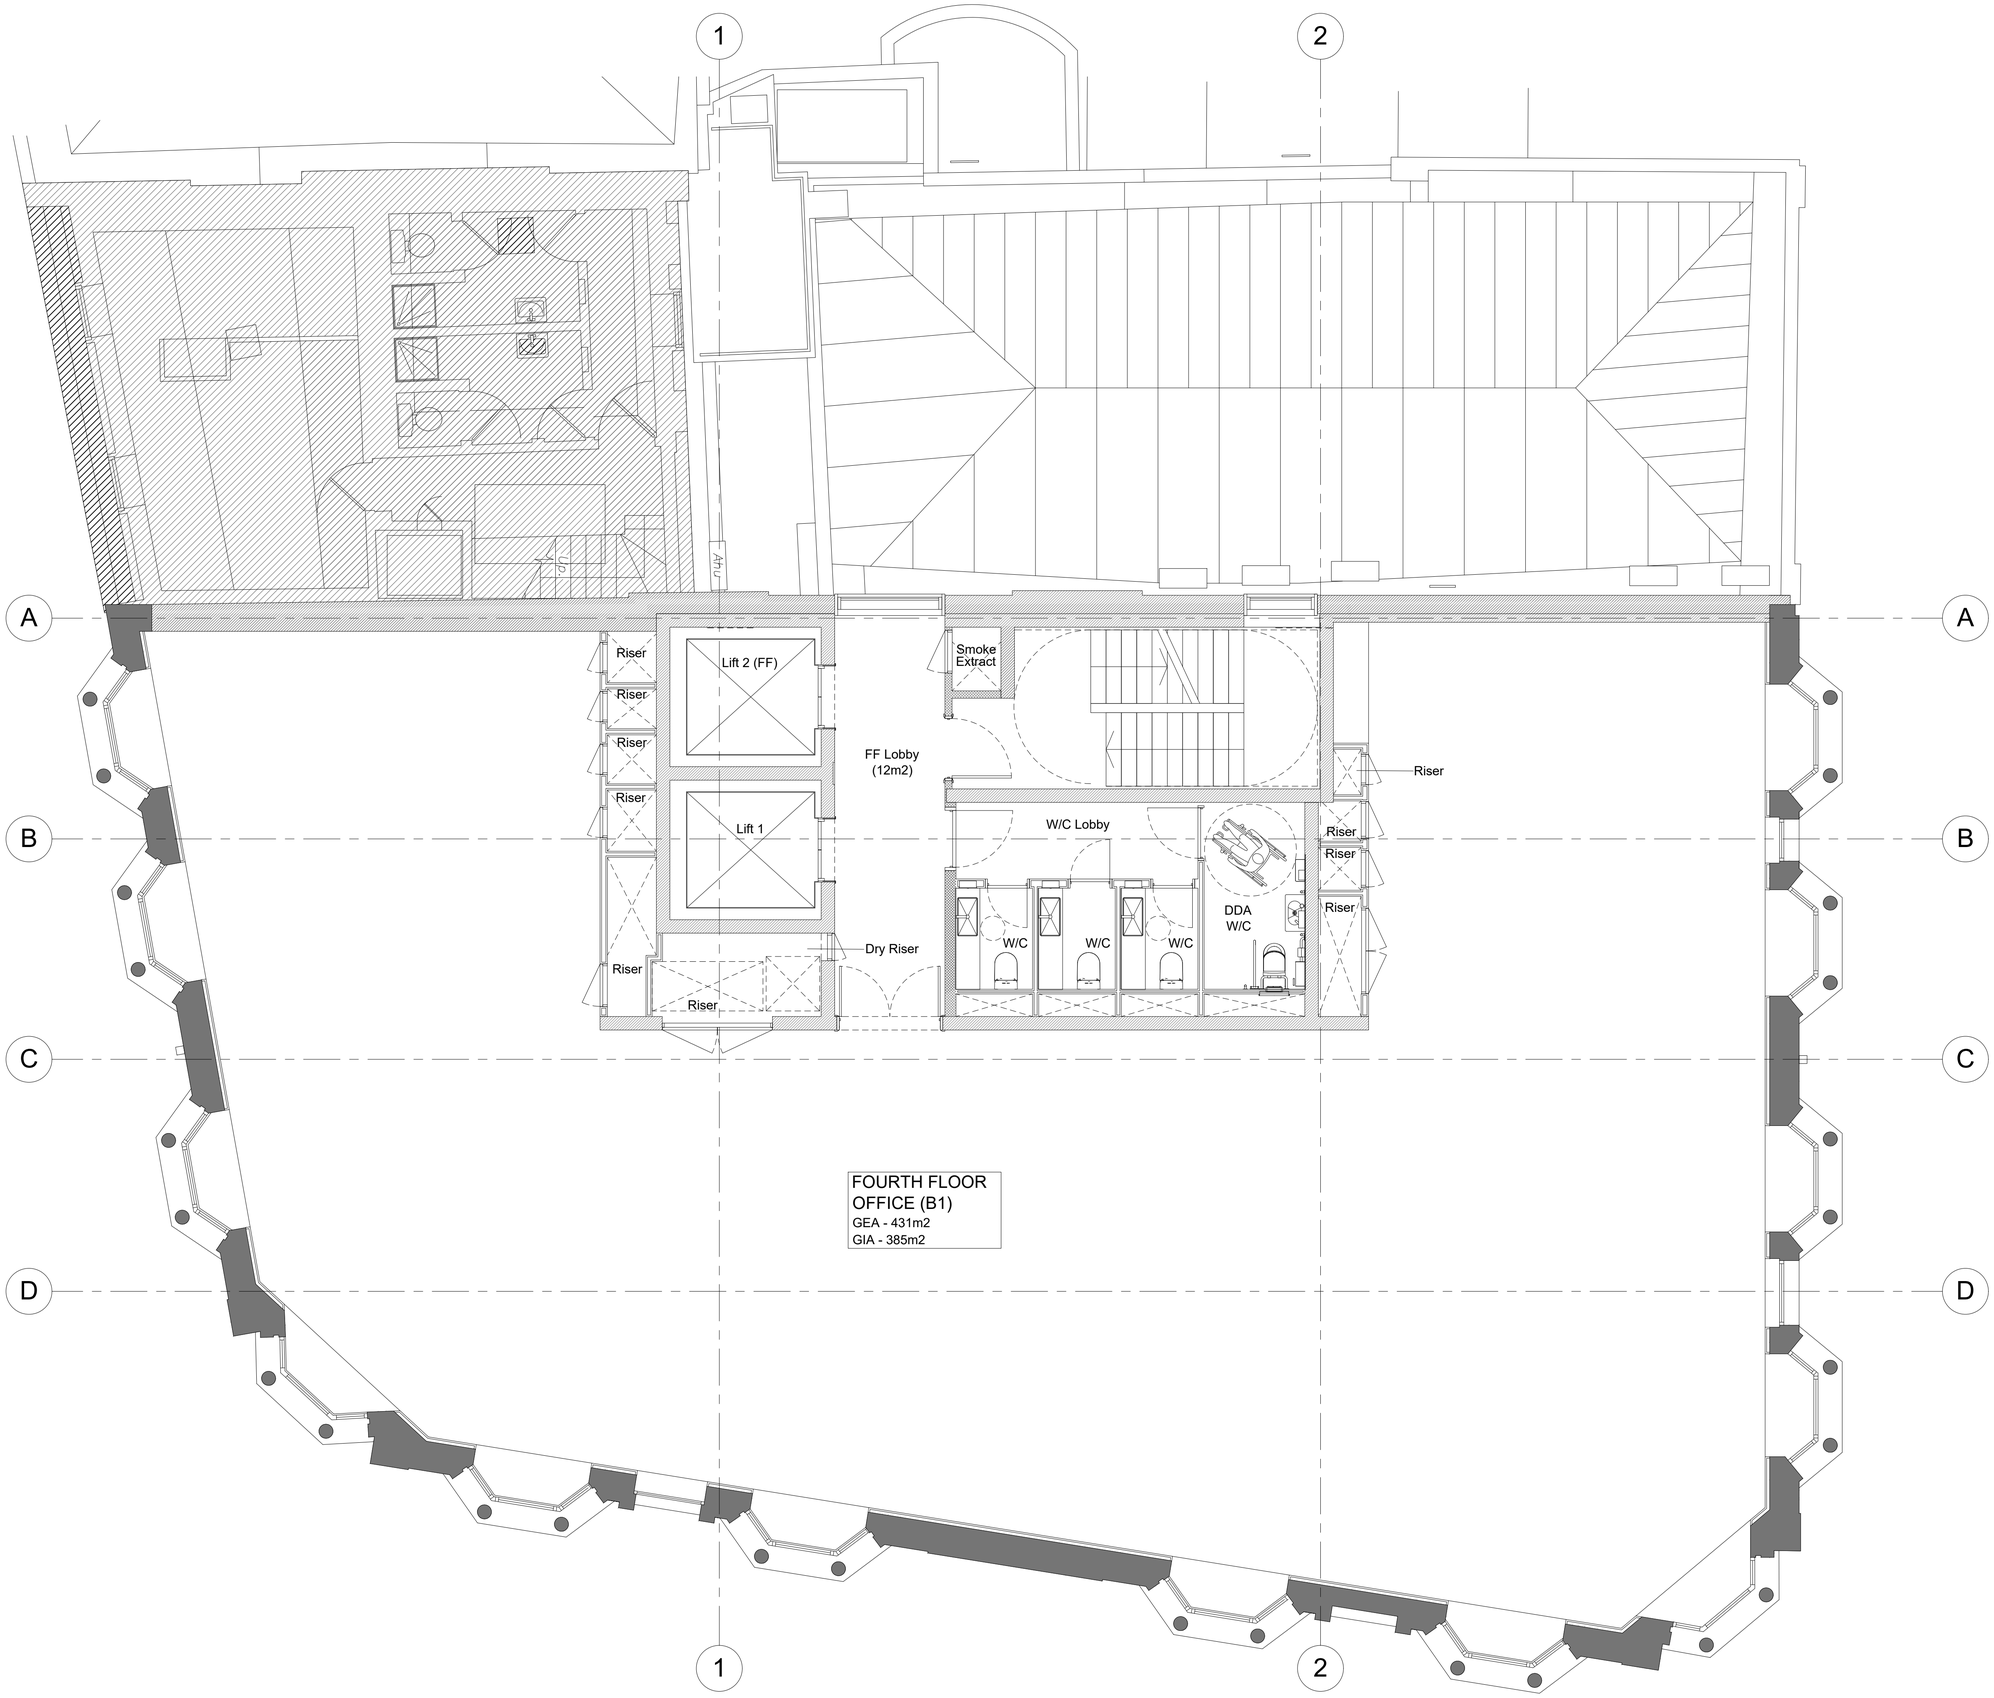

NOTES:

- Drawing based upon the formal survey information issue by Greenhatch dated November 2014
- Information to read in conjunction with Structural Engineer and MEP Engineer package information
- All levels indicated as height above Ordinance Survey
- Datum taken from survey. To be confirmed.
- All dimensions subject to a tolerance of +/-5mm.
- All details are indicative and should be reviewed against contractors selected supplier / manufacturer / system. Any variations are to be advised to and approved by the Contract Administrator prior to commencement on site.
- Refer to CDM Risk Schedule 1415-0000-CDM-001
- Refer to Design Risk Schedule 1415-0000-DRS-001

N

0 1m 2m 5m

DATE	REVISIONS	
31.01.2023	P05	PLANNING REVISION
16.03.2022	P04	NMA
15.11.2021	P03	PLANNING REVISION
27.09.2016	P02	PLANNING REVISION
27.05.2016	P01	PLANNING
22.07.2015	PR01	PRE-APP

JOB NO. 1415 | CLIENT GMS ESTATES LTD

TITLE KINGSWAY HOUSE
LONDON, WC2B 6QX

DWG PROPOSED PLANS
FOURTH FLOOR

DRAWN GWJ | DATE 22.07.2015 | SCALE @ A1 1/50

CHECKED GE | STATUS PLANNING | REV P05

DWG NO. 1415-0200-AP-006