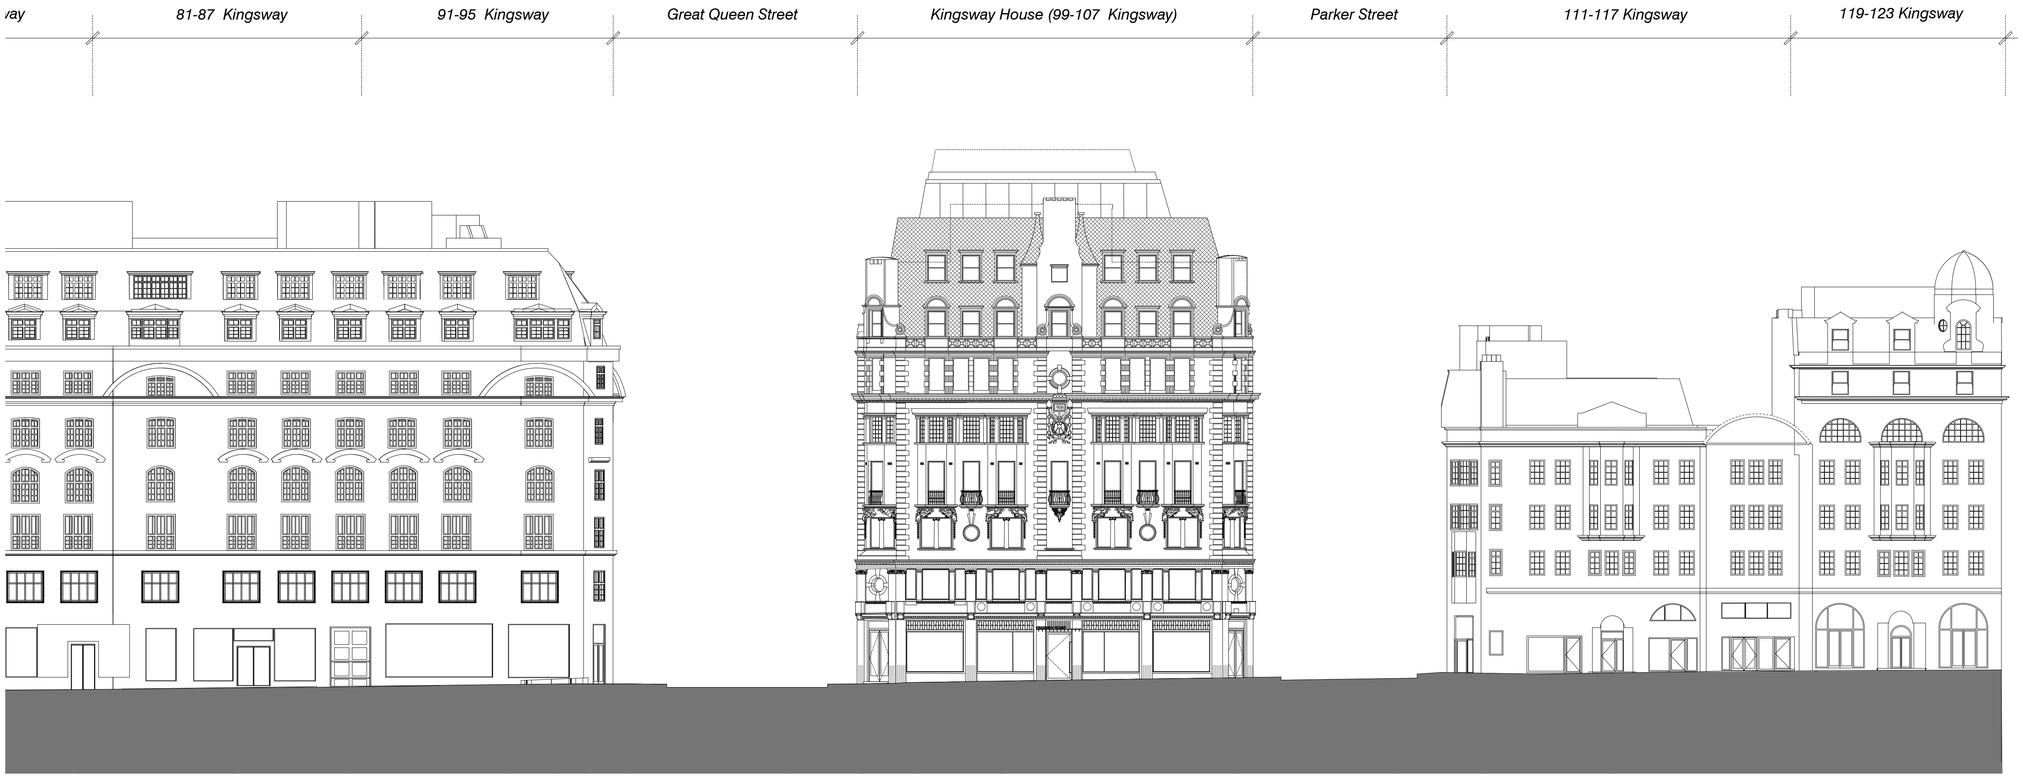

01 Kingsway Street Elevation
1.200

NOTES:

- Drawing based upon the formal survey information issue by Greenhatch dated November 2014
- Information to read in conjunction with Structural Engineer and MEP Engineer package information
- All levels indicated as height above Ordinance Survey
- Datum taken from survey. To be confirmed.
- All dimensions subject to a tolerance of +/-5mm.
- All details are indicative and should be reviewed against contractors selected supplier / manufacturer / system. Any variations are to be advised to and approved by the Contract Administrator prior to commencement on site.
- Refer to CDM Risk Schedule 1415-0000-CDM-001
- Refer to Design Risk Schedule 1415-0000-DRS-001

0 1m 2m 5m 10m 20m

DATE	REVISIONS	
31.01.2023	P06	PLANNING REVISION
21.04.2022	P05	PLANNING REVISION
16.03.2022	P04	PLANNING REVISION
15.11.2021	P03	PLANNING REVISION
27.09.2016	P02	PLANNING REVISION
27.05.2016	P01	PLANNING ISSUE
27.07.2015	PR01	PRE APP PLANNING ISSUE

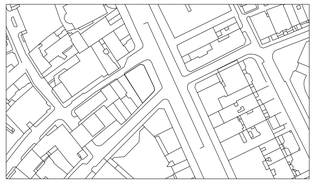

Do not scale from this drawing
All dimensions to be confirmed on site
Information contained within this drawing is the sole copyright of EMRYS Architects Ltd and is not to be reproduced without permission
EMRYS Architects are to be notified immediately of any discrepancies

EMRYS
CAP House | 9-12 Long Lane | London | EC1A 9HA
mail@emrysarchitects.com
www.emrysarchitects.com T : 020 7726 5060

JOB NO. 1415 | CLIENT GMS

TITLE KINGSWAY HOUSE
LONDON, WC2B 6QX

DWG PROPOSED STREET ELEVATIONS
KINGSWAY

DRAWN WB | DATE 12.06.2015 | SCALE @ A1 1/200

CHECKED GE | STATUS PLANNING | REV P06

DWG NO. 1415-0400-AP-006