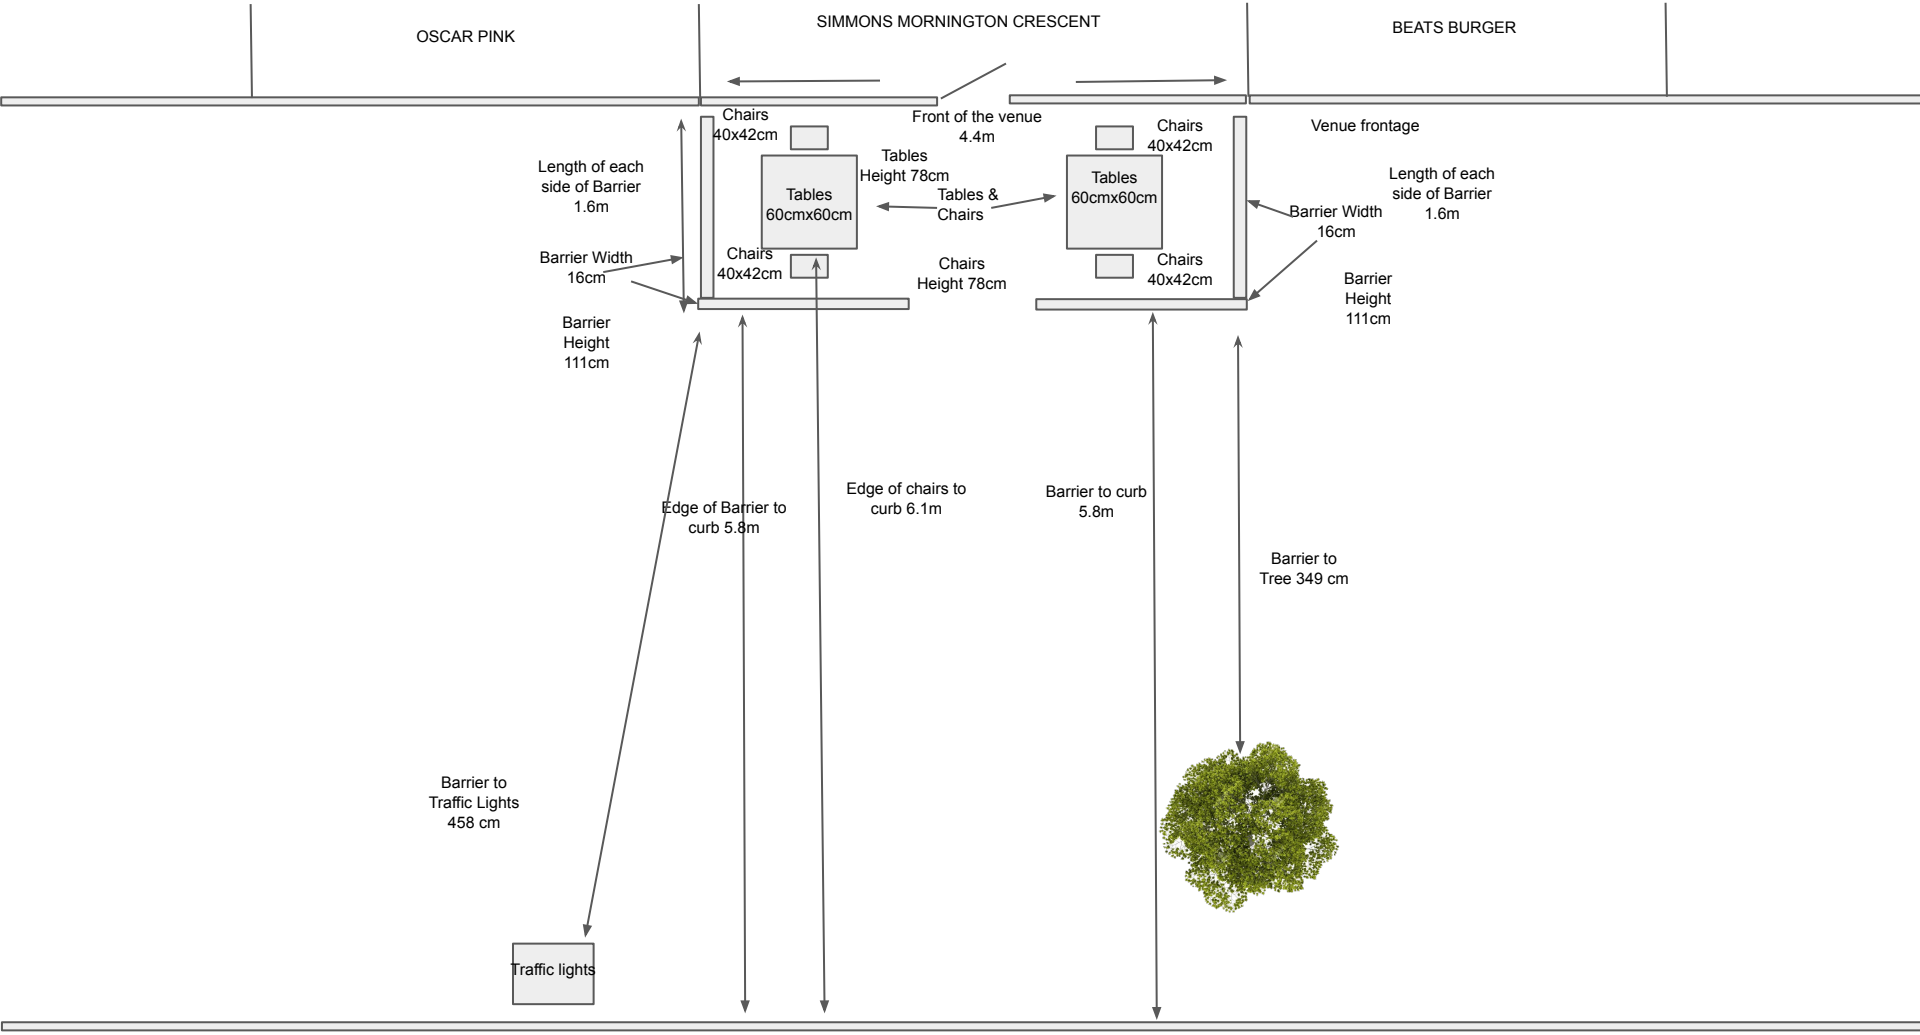
OSCAR PINK
SIMMONS MORNINGTON CRESCENT
BEATS BURGER
Front of the venue
4.4m
Venue frontage
Chairs
40x42cm
Tables
60cmx60cm
Tables
Height 78cm
Tables &
Chairs
Chairs
Height 78cm
Length of each
side of Barrier
1.6m
Barrier Width
16cm
Barrier
Height
111cm
Edge of Barrier to
curb 5.8m
Edge of chairs to
curb 6.1m
Barrier to curb
5.8m
Barrier to
Tree 349 cm
Barrier to
Traffic Lights
458 cm
Traffic lights