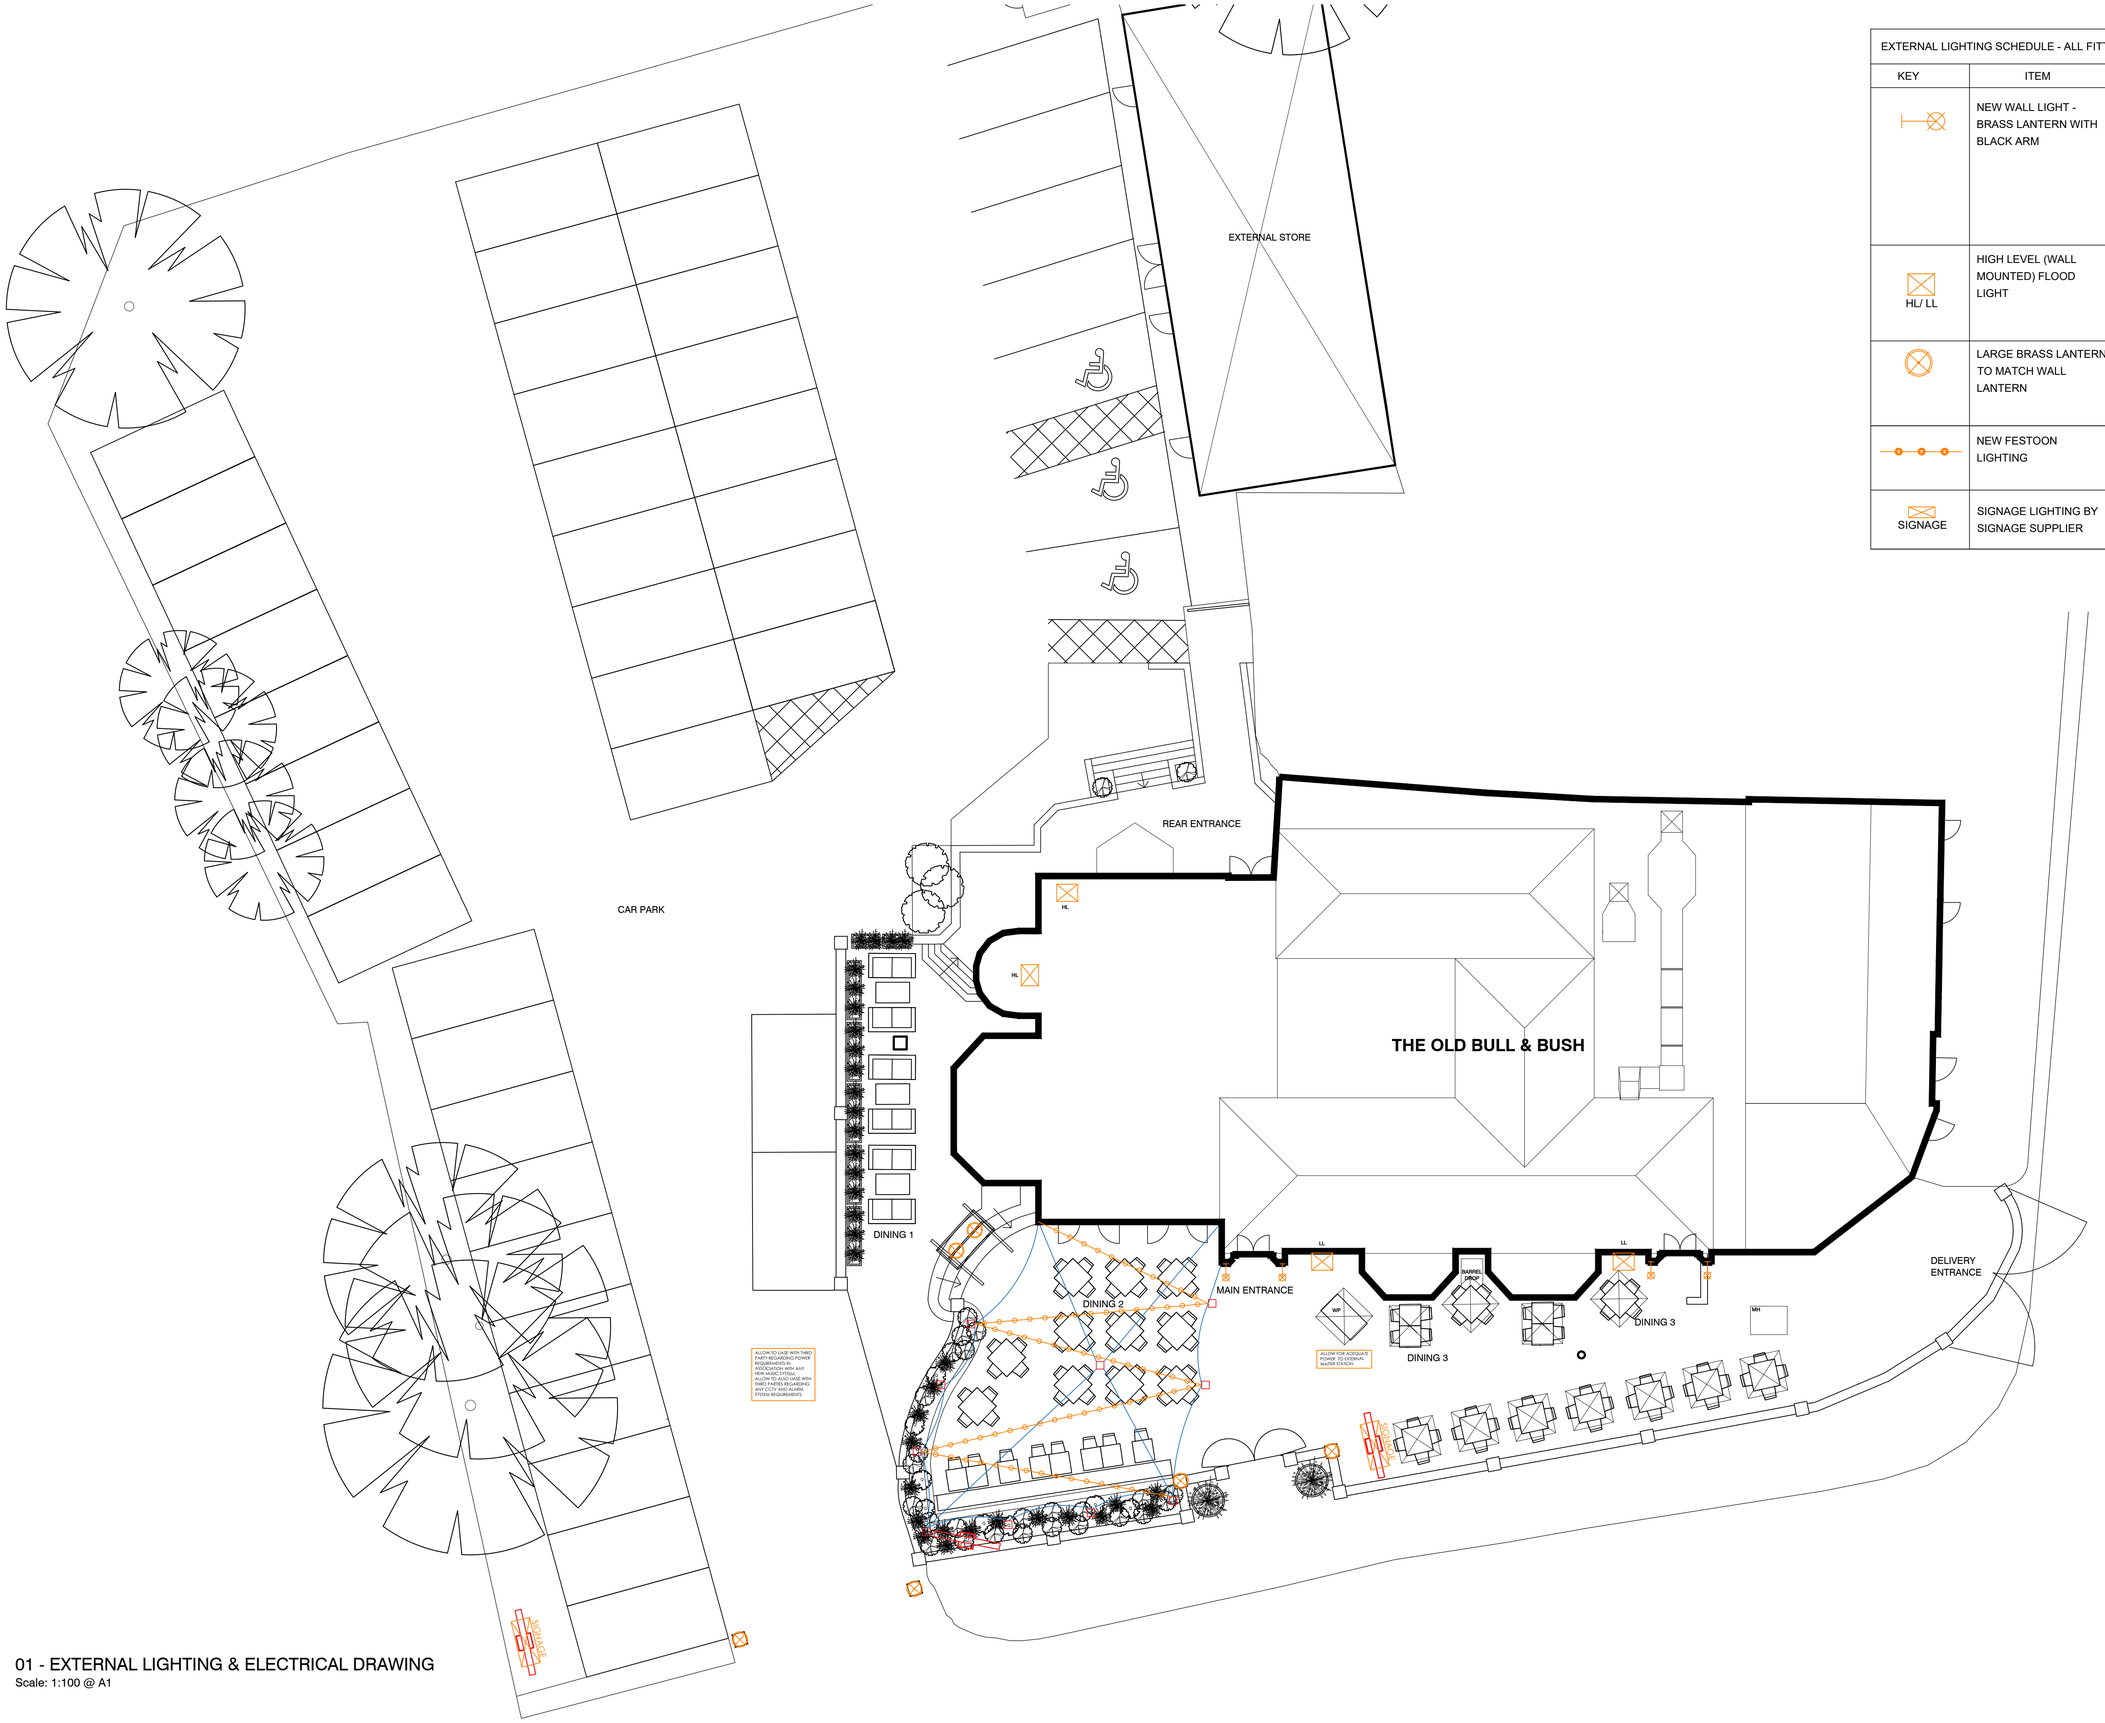

01 - EXTERNAL LIGHTING & ELECTRICAL DRAWING
Scale: 1:100 @ A1

EXTERNAL LIGHTING SCHEDULE - ALL FITTINGS (INCLUDING EXISTING) TO HAVE NEW LED LAMPS

KEY	ITEM	IMAGE	No.	INFO
	NEW WALL LIGHT - BRASS LANTERN WITH BLACK ARM			
HL/ LL	HIGH LEVEL (WALL MOUNTED) FLOOD LIGHT			LOCATION & NO. OF FLOODS TO BE CONFIRMED BY ELECTRICIAN. WARM WHITE. 30w ON BUILDING, 50w IN CAR PARK.
	LARGE BRASS LANTERN TO MATCH WALL LANTERN			
	NEW FESTOON LIGHTING			
SIGNAGE	SIGNAGE LIGHTING BY SIGNAGE SUPPLIER			ENSURE ADEQUATE POWER FOR LIGHTING

/	FIRST ISSUE	20.12.22	ERB

DO NOT SCALE. WRITTEN DIMENSIONS TO BE USED IN PREFERENCE TO SCALED DIMENSIONS. ALL DIMENSIONS TO BE CHECKED ON SITE BY CONTRACTOR & ALL DISCREPANCIES TO BE REPORTED TO JMDA

JOB TITLE
MITCHELLS & BUTLERS
THE OLD BULL & BUSH
HAMPSTEAD, LONDON, NW3 7HE

DRAWING TITLE
EXTERNAL LIGHTING & ELECTRICAL DRAWING

DRAWING NUMBER
JMDA_1652_35_002

SCALE
1:50 @ A1

DATE
20.12.2022

DRAWN BY
ERB

jmda. Interior Architecture Graphics
JMDA LTD
2 The Holmes Skipwith,
York, YO8 5SL
T: 01757 288 399
info@jmdaltd.co.uk
www.jmdaltd.co.uk