PWA Code:	Notes: Use annotated dimensions only. All dimensions in millimeters unless otherwise stated. This drawing is to be read in conjunction with all other related material. Any discrepancies, conflicts or errors must be reported to Piper Whitlock Architecture before commencing work.
22014	

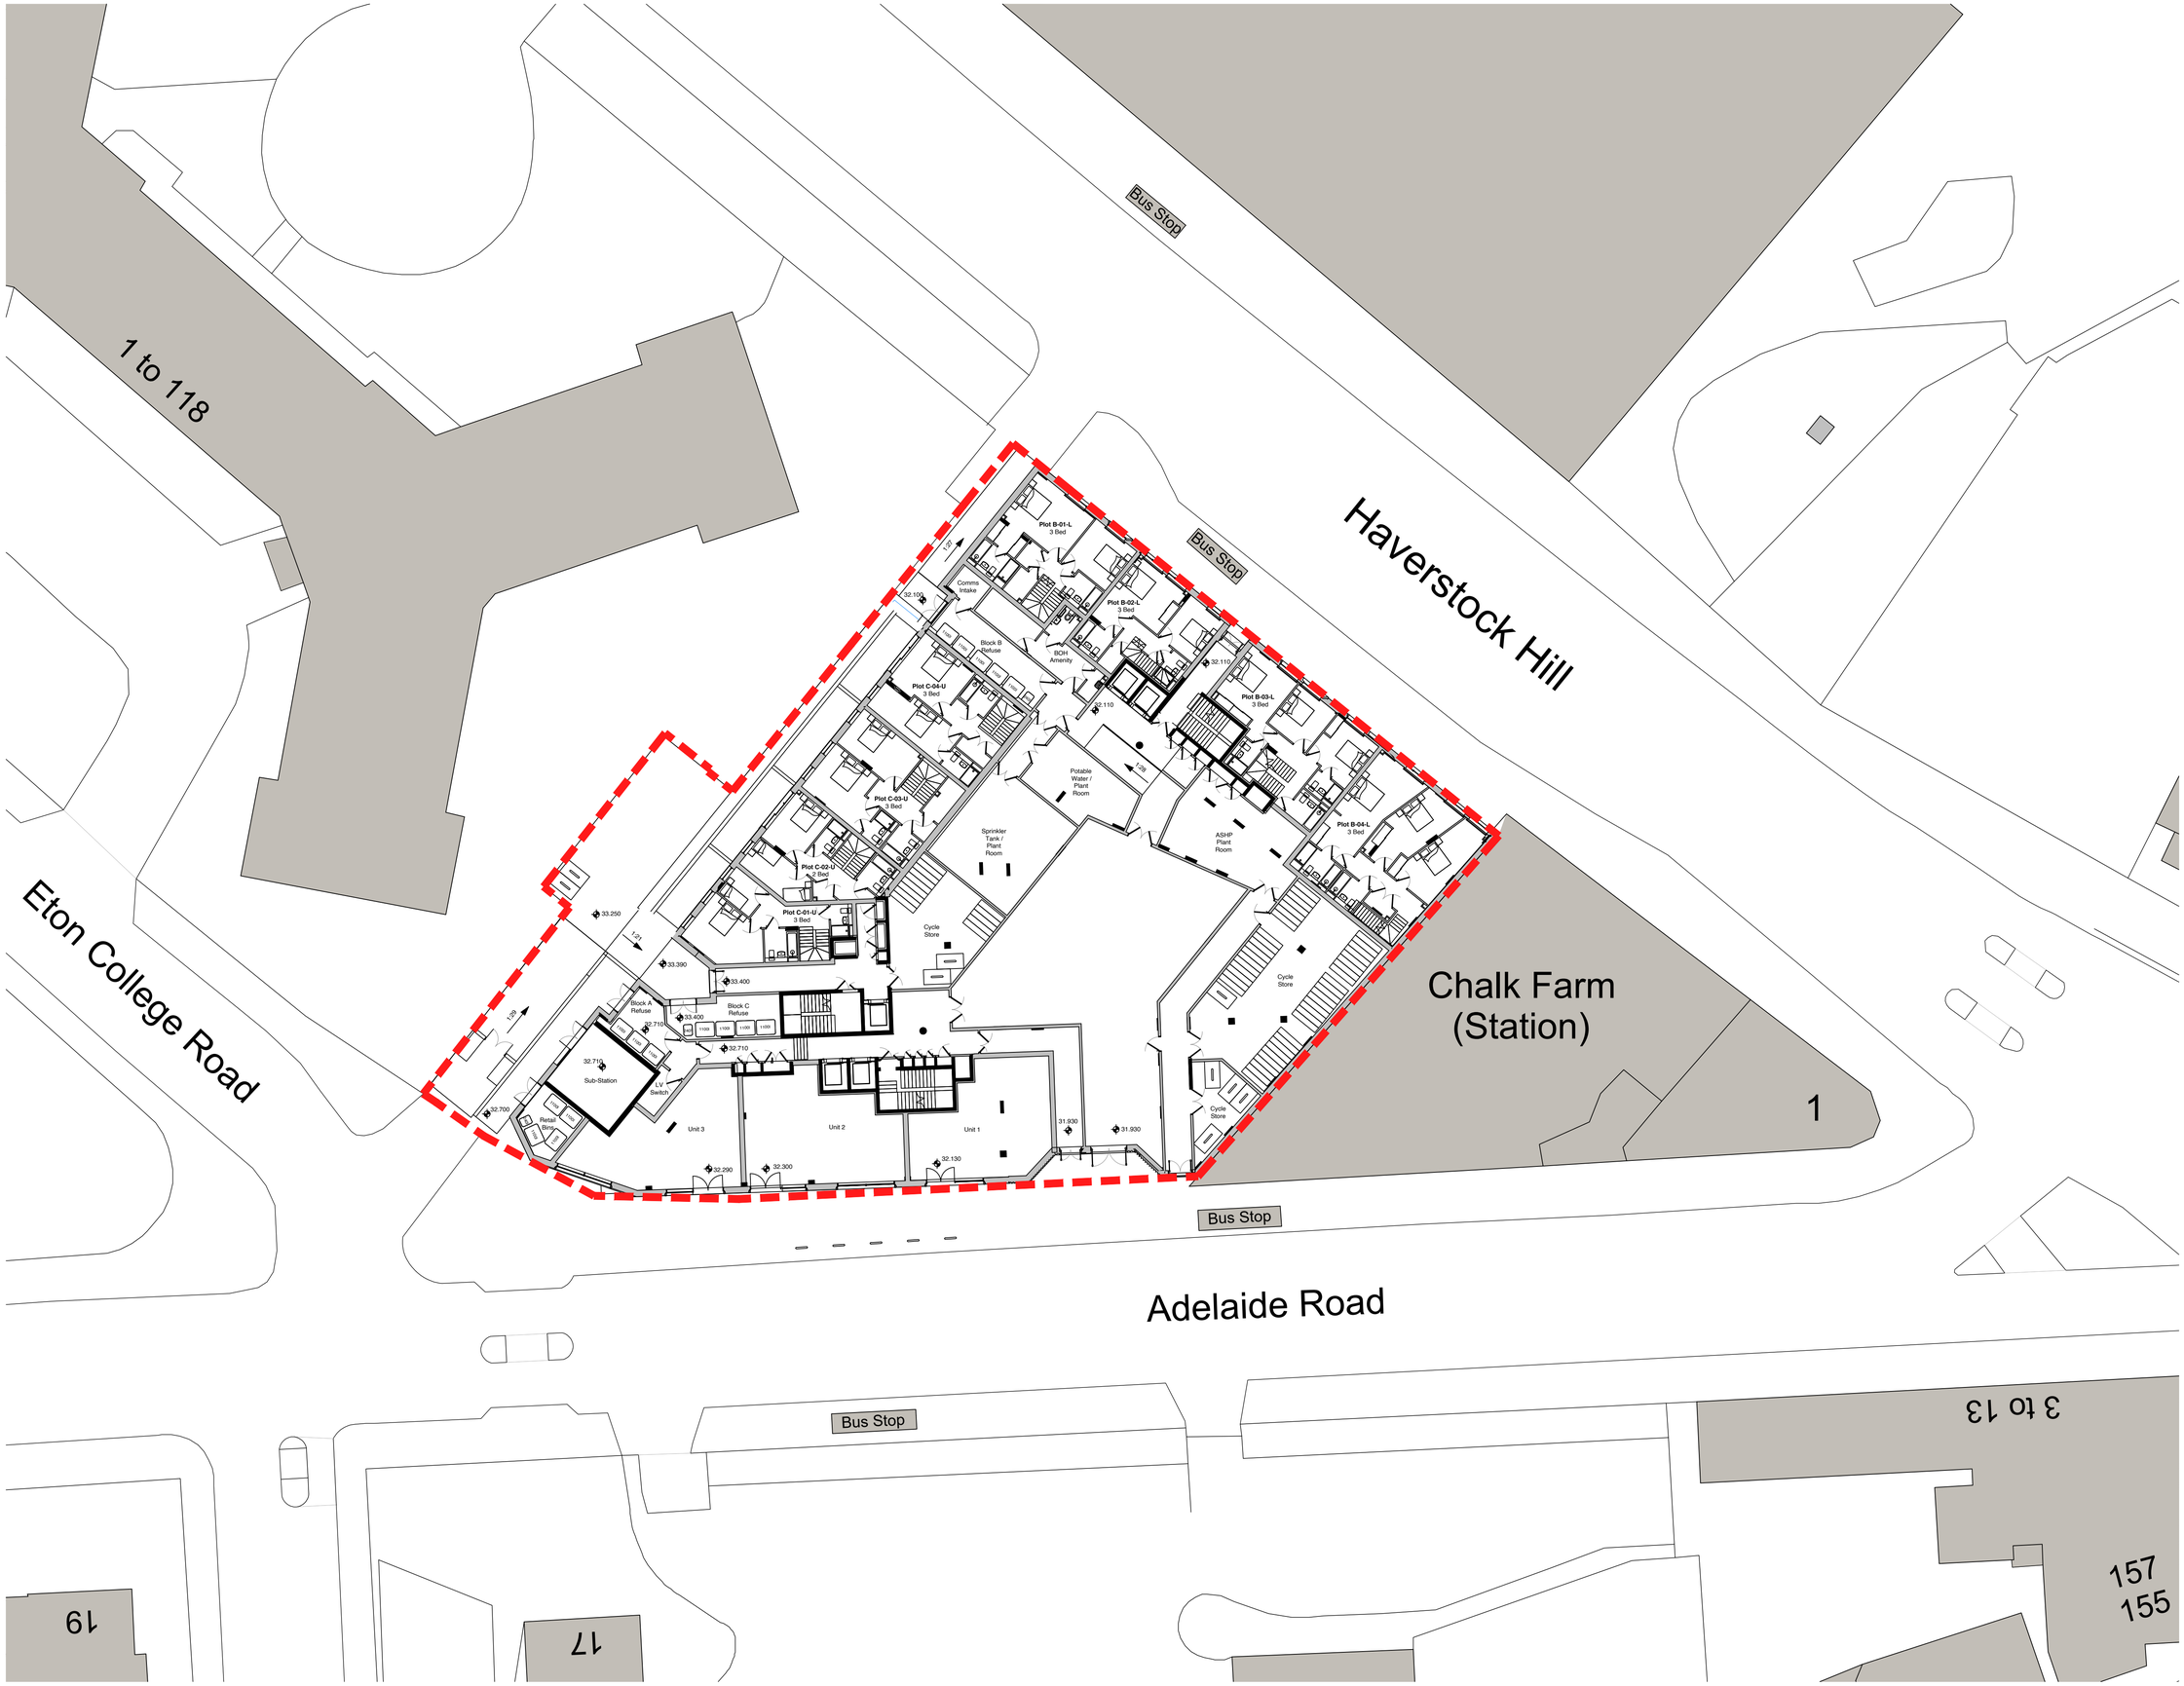
1 to 118
Eton College Road
Haverstock Hill
Chalk Farm (Station)
Adelaide Road
Bus Stop
Bus Stop
Bus Stop
Bus Stop
Plot B-01-L 3 Bed
Plot B-02-L 3 Bed
Plot B-03-L 3 Bed
Plot B-04-L 3 Bed
Plot C-04-U 3 Bed
Plot C-03-U 3 Bed
Plot C-02-U 3 Bed
Plot C-01-U 3 Bed
Comms Intake
Block B Refuse
BOH Amenity
Potable Water / Plant Room
Sprinkler Tank / Plant Room
ASHP Plant Room
Cycle Store
Block A Refuse
Block C Refuse
Sub-Station
LV Switch
Retail
Unit 3
Unit 2
Unit 1
32.109
32.110
32.110
33.250
33.390
33.400
33.400
32.710
32.710
32.710
32.700
32.290
32.300
32.130
31.930
31.930
1:20
1:20
1:20