4th FLOOR LEDGES
SCALE 1:100

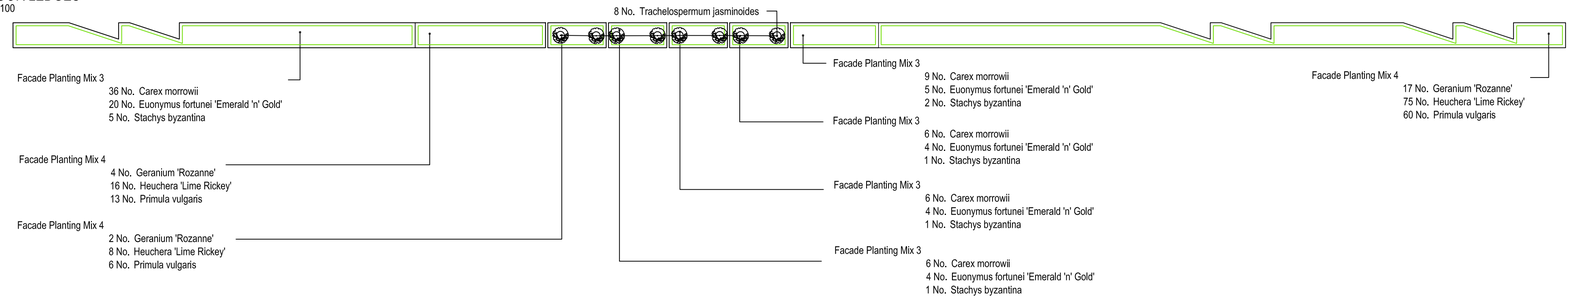

3th FLOOR LEDGES
SCALE 1:100

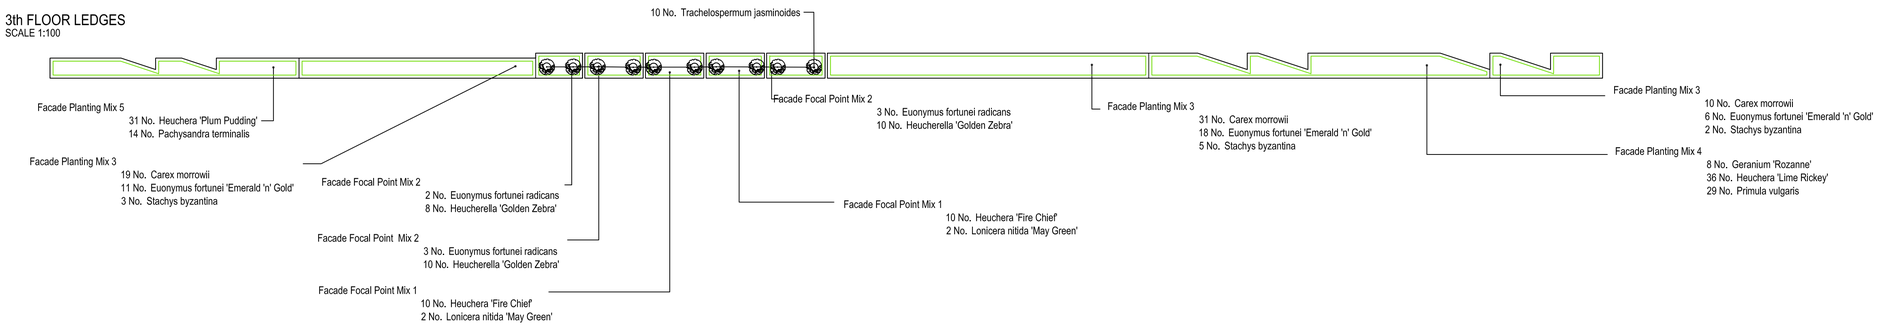

2th FLOOR LEDGES
SCALE 1:100

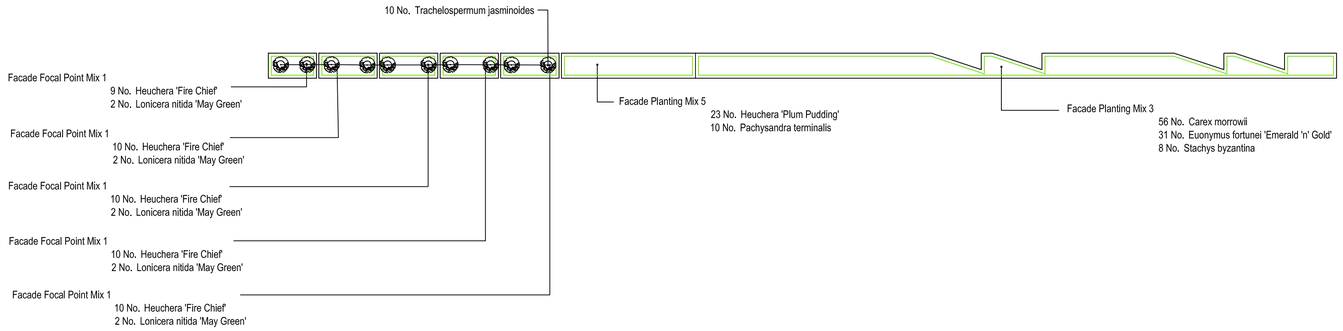

1rd FLOOR LEDGES
SCALE 1:100

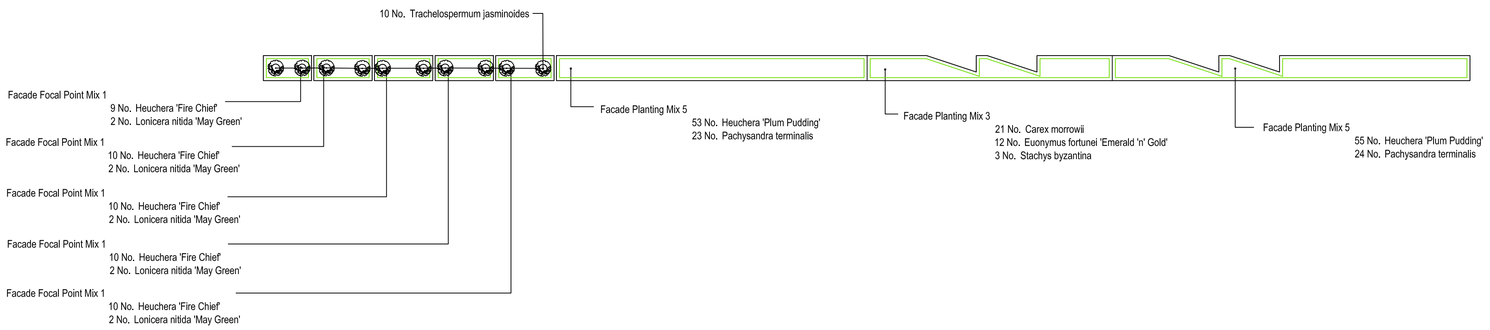

Full planting schedule

Shrubs

Number	Species	Specification	Pot Size	Density
115 No.	Euonymus fortunei 'Emerald 'n' Gold'	Bushy ;C	5-7.5L	4/m²
8 No.	Euonymus fortunei radicans	Bushy ;C	5L	5/m²
24 No.	Lonicera nitida 'May Green'	Bushy ;7/10 brks ;C	5-7.5L	4/m²
71 No.	Pachysandra terminalis	C	2L	9/m²

Herbaceous

Number	Species	Specification	Pot Size	Density
200 No.	Carex morrowii	Full Pot	2L	9/m²
31 No.	Geranium 'Rozanne'	Full Pot	5L	5/m²
118 No.	Heuchera 'Fire Chief'	Full Pot	2L	9/m²
135 No.	Heuchera 'Lime Rickey'	Full Pot	2L	9/m²
162 No.	Heuchera 'Plum Pudding'	Full Pot	2L	9/m²
28 No.	Heucherella 'Golden Zebra'	Full Pot	2L	9/m²
108 No.	Primula vulgaris	Full Pot	1-1.5L	12/m²
31 No.	Stachys byzantina	Full Pot	5L	5/m²

Total :813 No.

Climbers

Number	Species	Specification	Density
38 No.	Trachelospermum jasminoides	Framed	Counted

KEY:

- SITE BOUNDARY
- ORNAMENTAL PLANTING
- PROPOSED PLANTING MIX
- PROPOSED CLIMBER PLANTING

BUILDING DESIGN PARTNERSHIP SHALL HAVE NO RESPONSIBILITY FOR ANY USE MADE OF THIS DOCUMENT OTHER THAN FOR THAT WHICH IT WAS PREPARED AND ISSUED.

ALL DIMENSIONS SHOULD BE CHECKED ON SITE.

DO NOT SCALE FROM THIS DRAWING.

ANY DRAWING ERRORS OR DIVERGENCES SHOULD BE BROUGHT TO THE ATTENTION OF BUILDING DESIGN PARTNERSHIP AT THE ADDRESS SHOWN BELOW.

NOTES

TO BE READ IN CONJUNCTION WITH:
RCS-BDP-XX-00-DR-L-921301 - Ground Floor GA
RCS-BDP-XX-ZZ-DR-L-925301 - Intermediate floors GA
RCS-BDP-XX-03-DR-L-921301 - 3rd Floor Terrace GA
RCS-BDP-XX-05-DR-L-921301 - Roof (5th floor) GA
RCS-BDP-XX-00-DR-L-931301 - Ground Floor Planting Plan
RCS-BDP-XX-ZZ-DR-L-935301 - Intermediate floors Planting Plan
RCS-BDP-XX-03-DR-L-931301 - 3rd Floor Terrace Planting Plan
RCS-BDP-XX-05-DR-L-931301 - Roof (5th floor) Planting Plan
RCS-BDP-XX-ZZ-DR-L-903401 - Long Sections
RCS-BDP-XX-ZZ-DR-L-906701 - Typical Details Sheet 1 of 2
RCS-BDP-XX-ZZ-DR-L-906702 - Typical Details Sheet 2 of 2
RCS-BDP-XX-00-DR-L-936701 - Root cell details
RCS-BDP-XX-00-DR-L-921302 - Ground Floor Levels Plan
RCS-BDP-XX-00-SP-L-909901 - External Works Specification

PLANTING SCHEDULE, SIZES AND SPECIFICATION IS IN ACCORDANCE WITH BS 3936-1, NURSERY STOCK SPECIFICATION FOR TREES AND SHRUBS. ALL TREE PLANTING SHOULD BE IN ACCORDANCE WITH BS 8545:2014 WHICH PROVIDES GUIDANCE FOR TREE PLANTING.

REVISION / DESCRIPTION	DRAWN	CHECKED	DATE
P03 ISSUED FOR DISCHARGE OF CONDITIONS	MP	MC	20.02.23
P02 ISSUED FOR TENDER	MP	MC	27.11.20
P01 DRAFT FOR TENDER	MP	MC	30.10.20
FIRST ISSUE			

KEY PLAN

CLIENT

ROCCO VENTURES

ARCHITECTURE
DESIGN
ENGINEERING
URBANISM
SUSTAINABILITY
LIGHTING
ACOUSTICS

BDP.

3 St Paul's Place
Sheffield S1 2JE
United Kingdom
T +44 (0114 273 1641
E sheffield@bdp.com
www.bdp.com

PROJECT TITLE
ROYAL COLLEGE STREET
LONDON

PROJECT NUMBER: P3000358
PURPOSE OF ISSUE: FOR TENDER

DRAWING TITLE
INTERMEDIATE FLOORS
PLANTING PLAN

SCALE: @ A1 1:100

DATE: OCT '20

DRAWING No.: RCS-BDP-XX-ZZ-DR-L-935301

REVISION: P03