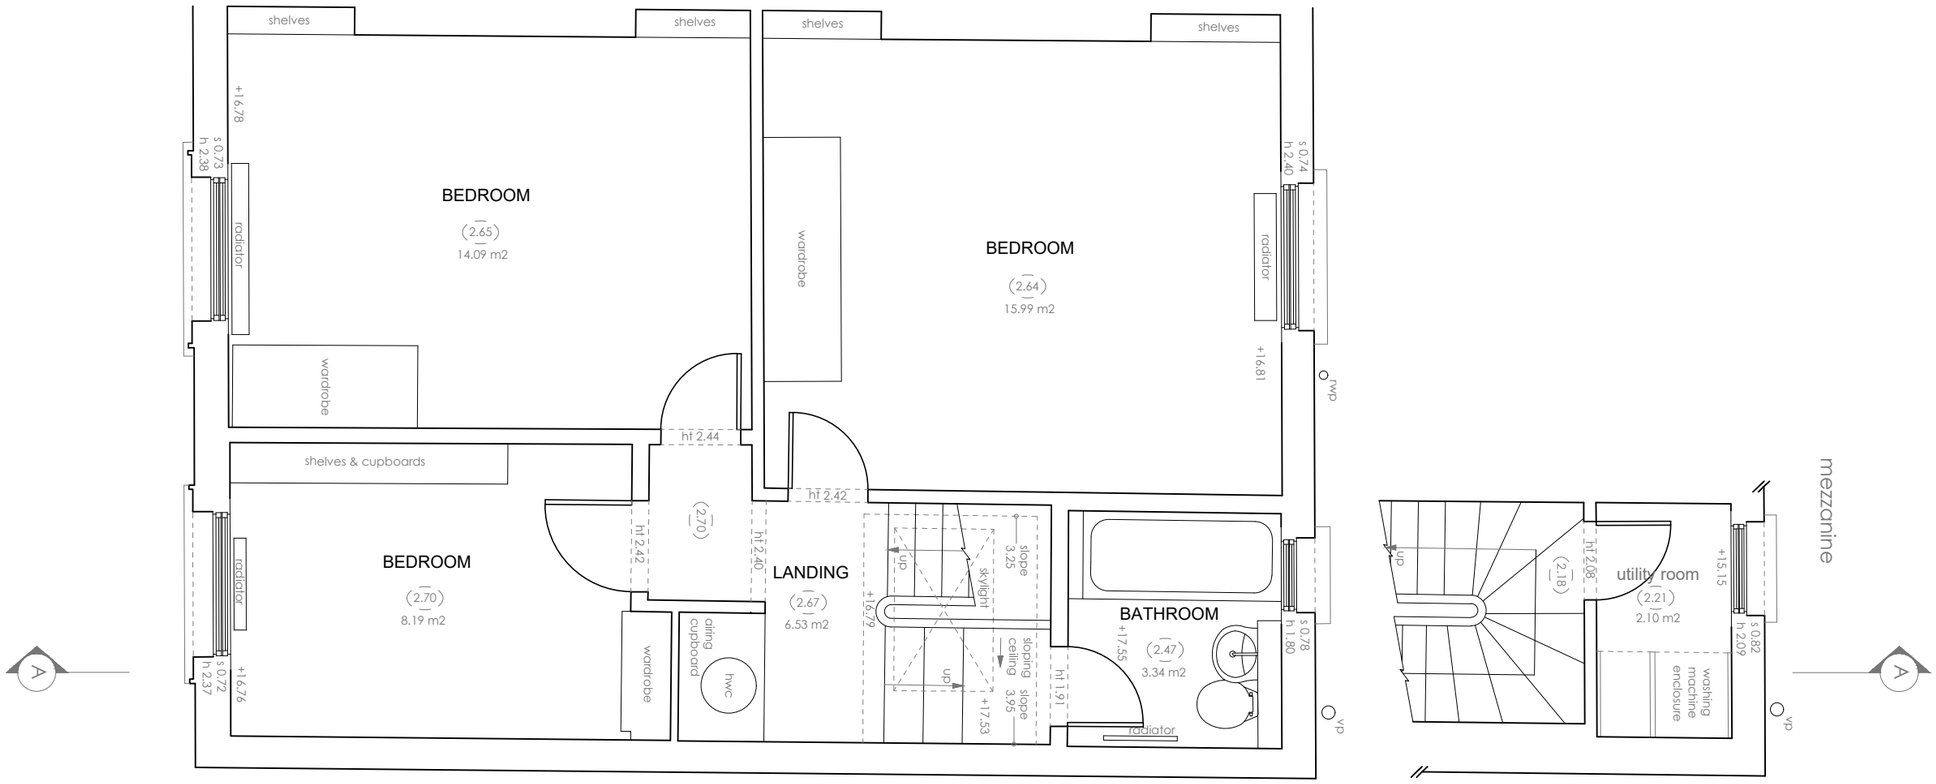

1 Demolition Third Floor
Scale: 1:50

DEMOLITION KEY

- Elements to be demolished
- Surfaces to be demolished
- Excavation
- All red hatched and line items to be removed.
- Contour lines of items to be demolished.

PLANNING

NOT FOR CONSTRUCTION

Scale 1:50
0 1 2 3 4 5m

N

Date	Rev.	Description
23.01.2023	01	Planning amendments
30.09.2022	00	Planning

project	: 104 Belsize Road, NW6 4BG
title	: Demolition Third Floor
scale	: 1/50@A3
drawing no.	: BeR.DE.104
revision no.	: 01
status	: Planning
date	: 24.01.2023

MAXWELL

Robert Maxwell
3rd Floor
14 Clerkenwell Green
London
EC1R 0DP
+44 (0) 203 457 5864
r.maxwell@maxwellandcompany.co.uk
www.maxwellandcompany.co.uk

All drawings to be read in conjunction with structural engineers drawings, specifications, structural report, and M&E drawings.
Do not scale.
All dimensions are to be checked on site.
Discrepancies to be notified to the architect
Copyright of this drawing remains with the architect.