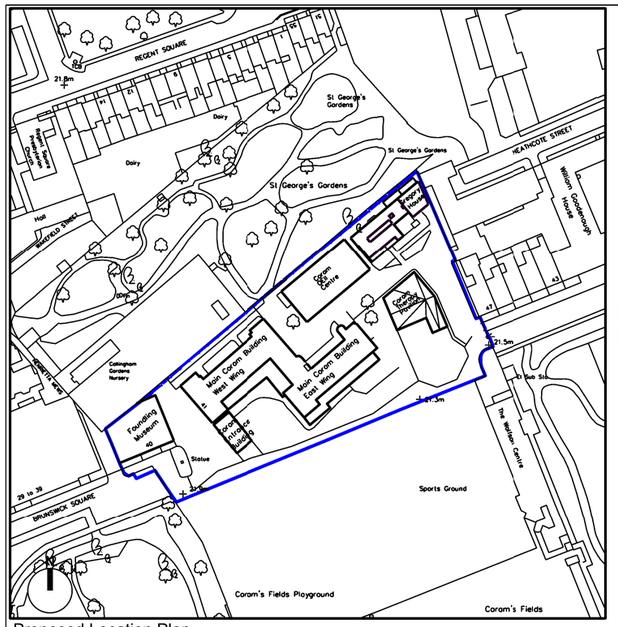

Proposed Location Plan
Scale 1:1250

0 1 5 10 20 metres

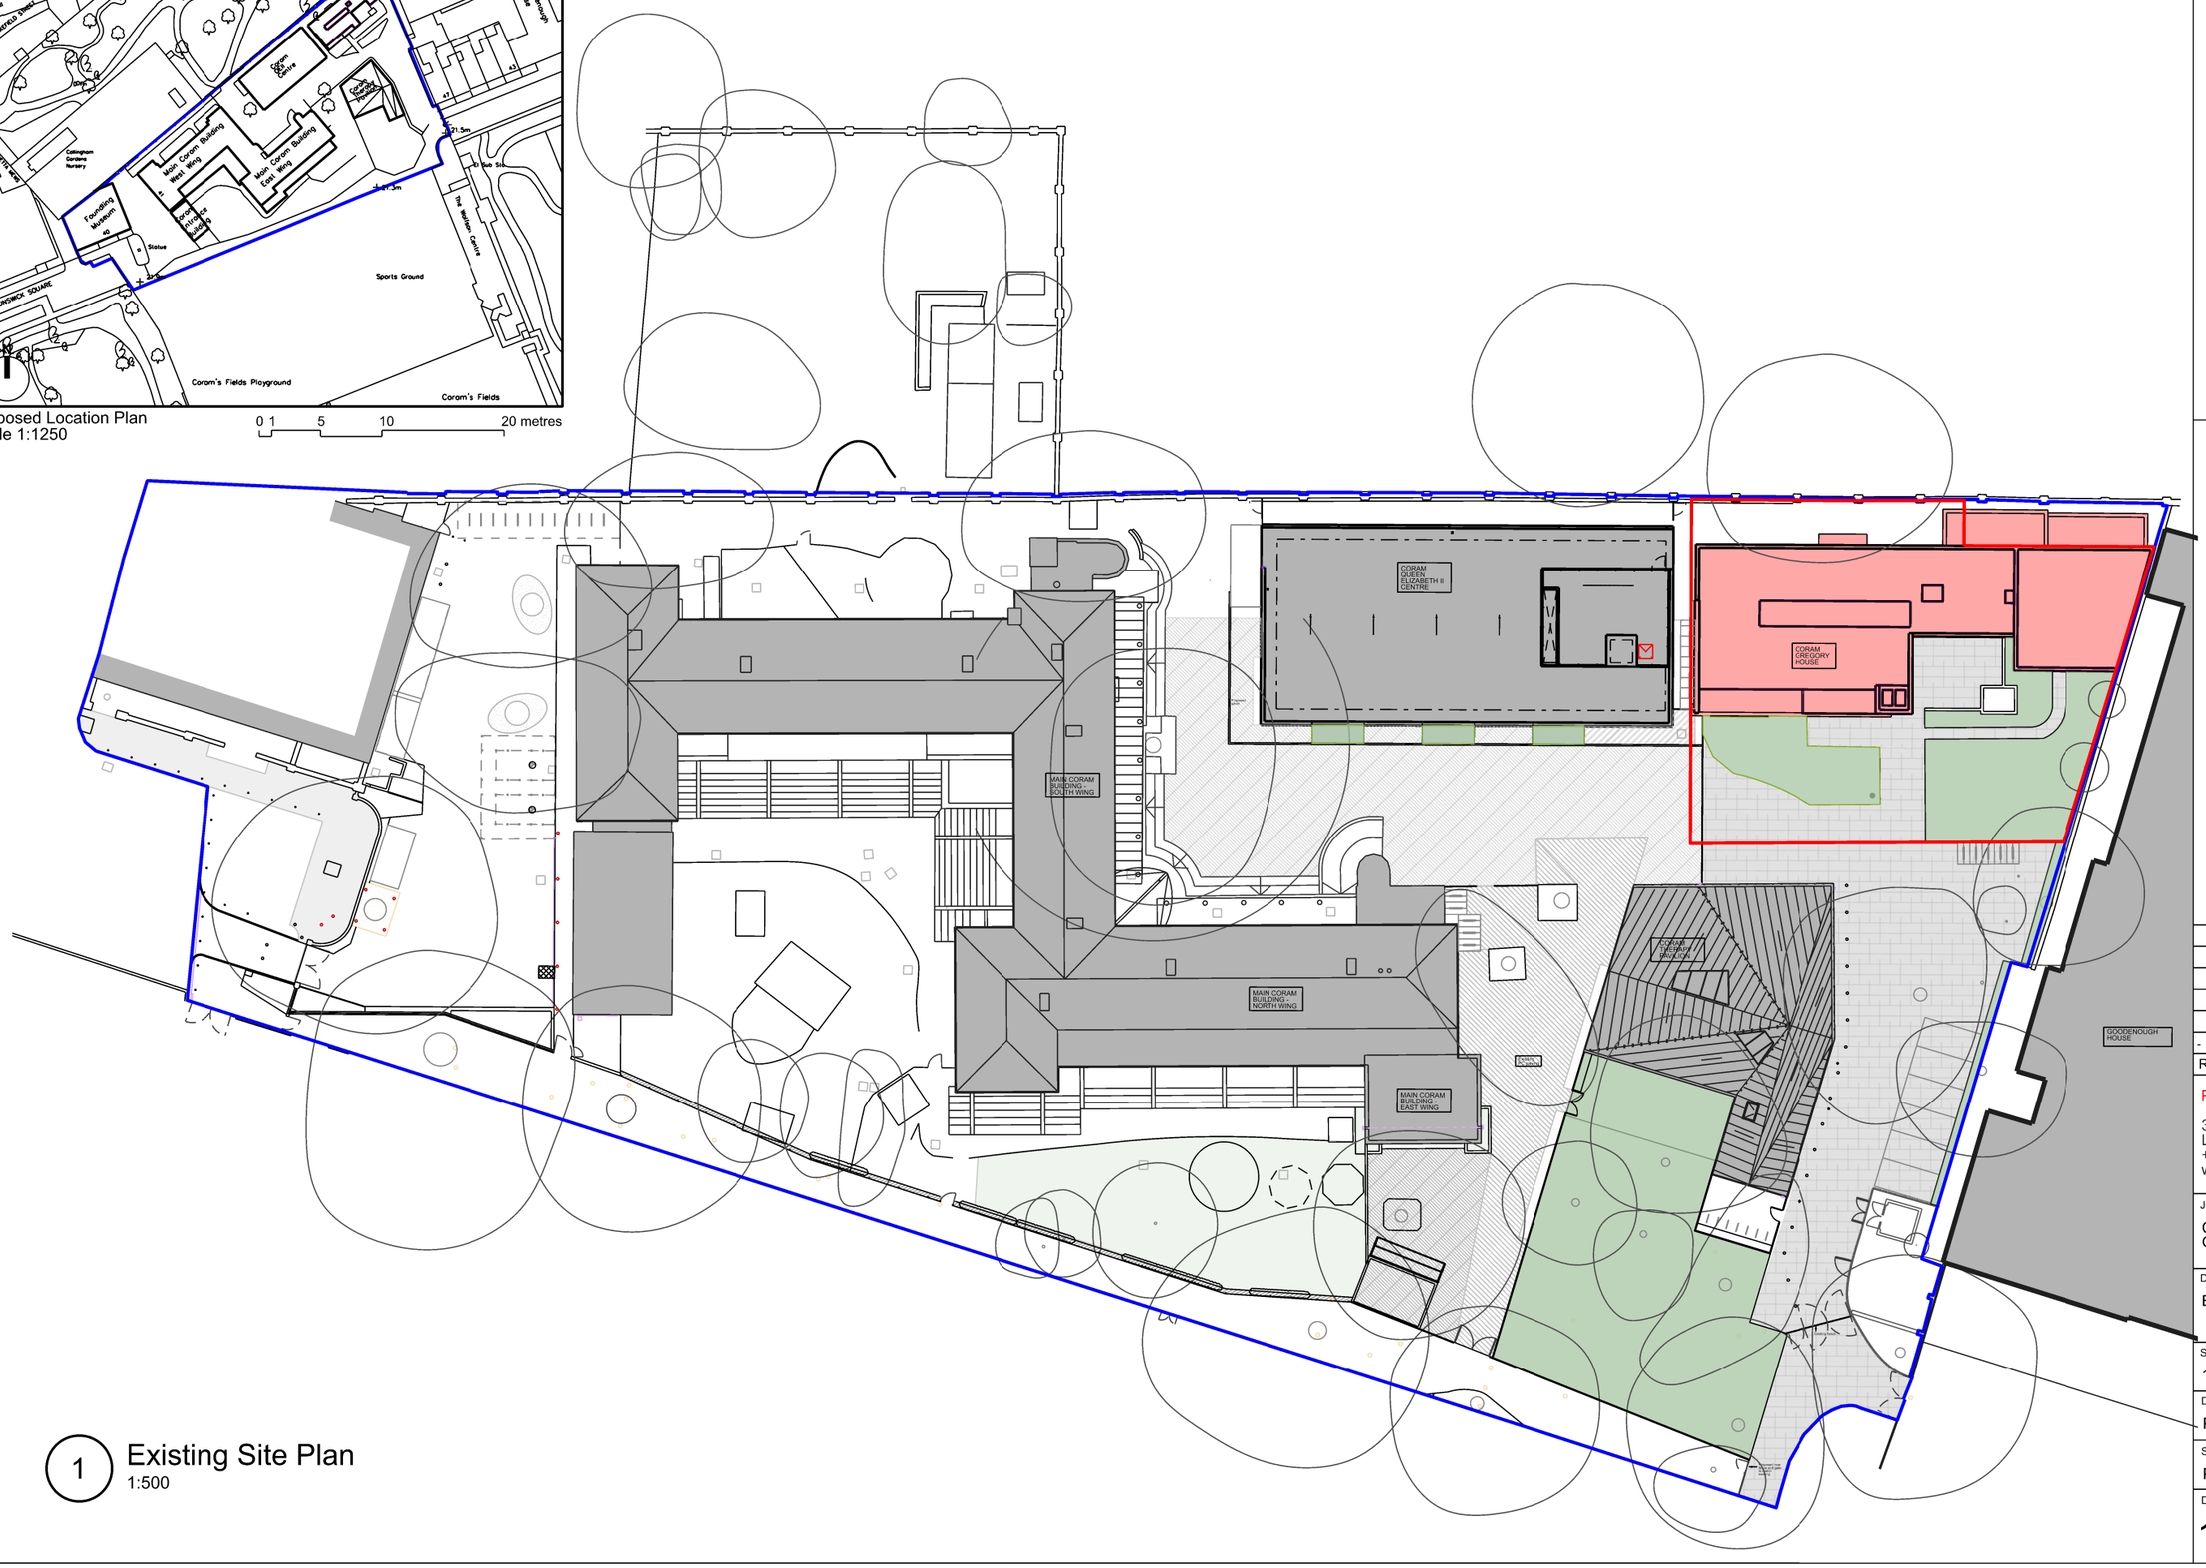

1 Existing Site Plan
1:500

DO NOT SCALE FOR CONSTRUCTION PURPOSES.

THE CONTRACTOR IS TO CHECK AND VERIFY ALL BUILDING AND SITE DIMENSIONS, LEVELS AND SEWER INVERT LEVELS AT CONNECTION POINTS BEFORE WORK STARTS.

THIS DRAWING IS TO BE READ AND CHECKED IN CONJUNCTION WITH ENGINEERS AND OTHER SPECIALIST DRAWINGS.

THE DRAWING AND THE WORKS DEPICTED ARE THE COPYRIGHT OF PHILIP MEADOWCROFT ARCHITECTS LTD AND MAY NOT BE REPRODUCED EXCEPT BY WRITTEN PERMISSION.

NORTH

SCALE BAR IN METERS
0 5 10m @ A3

KEY

Site Ownership

Proposed Development

REV	DATE	DESCRIPTION
-	--/--/--	Issued for Planning

PHILIP MEADOWCROFT ARCHITECTS

33 GREENWOOD PLACE
LONDON. NW5 1LB
+44 (0)207 693 8514
www.philipmeadowcroftarchitects.co.uk

JOB
CORAM
GREGORY HOUSE EXTENSION

DRG
Existing Campus Site Plan

SCALE	DATE
1:500 @ A3	09/08/2019
DRAWN BY	CHECKED BY
PM	PM

STATUS
PLANNING

DRG NO	REV
1910_001	-