SITE LOCATION PLAN

N
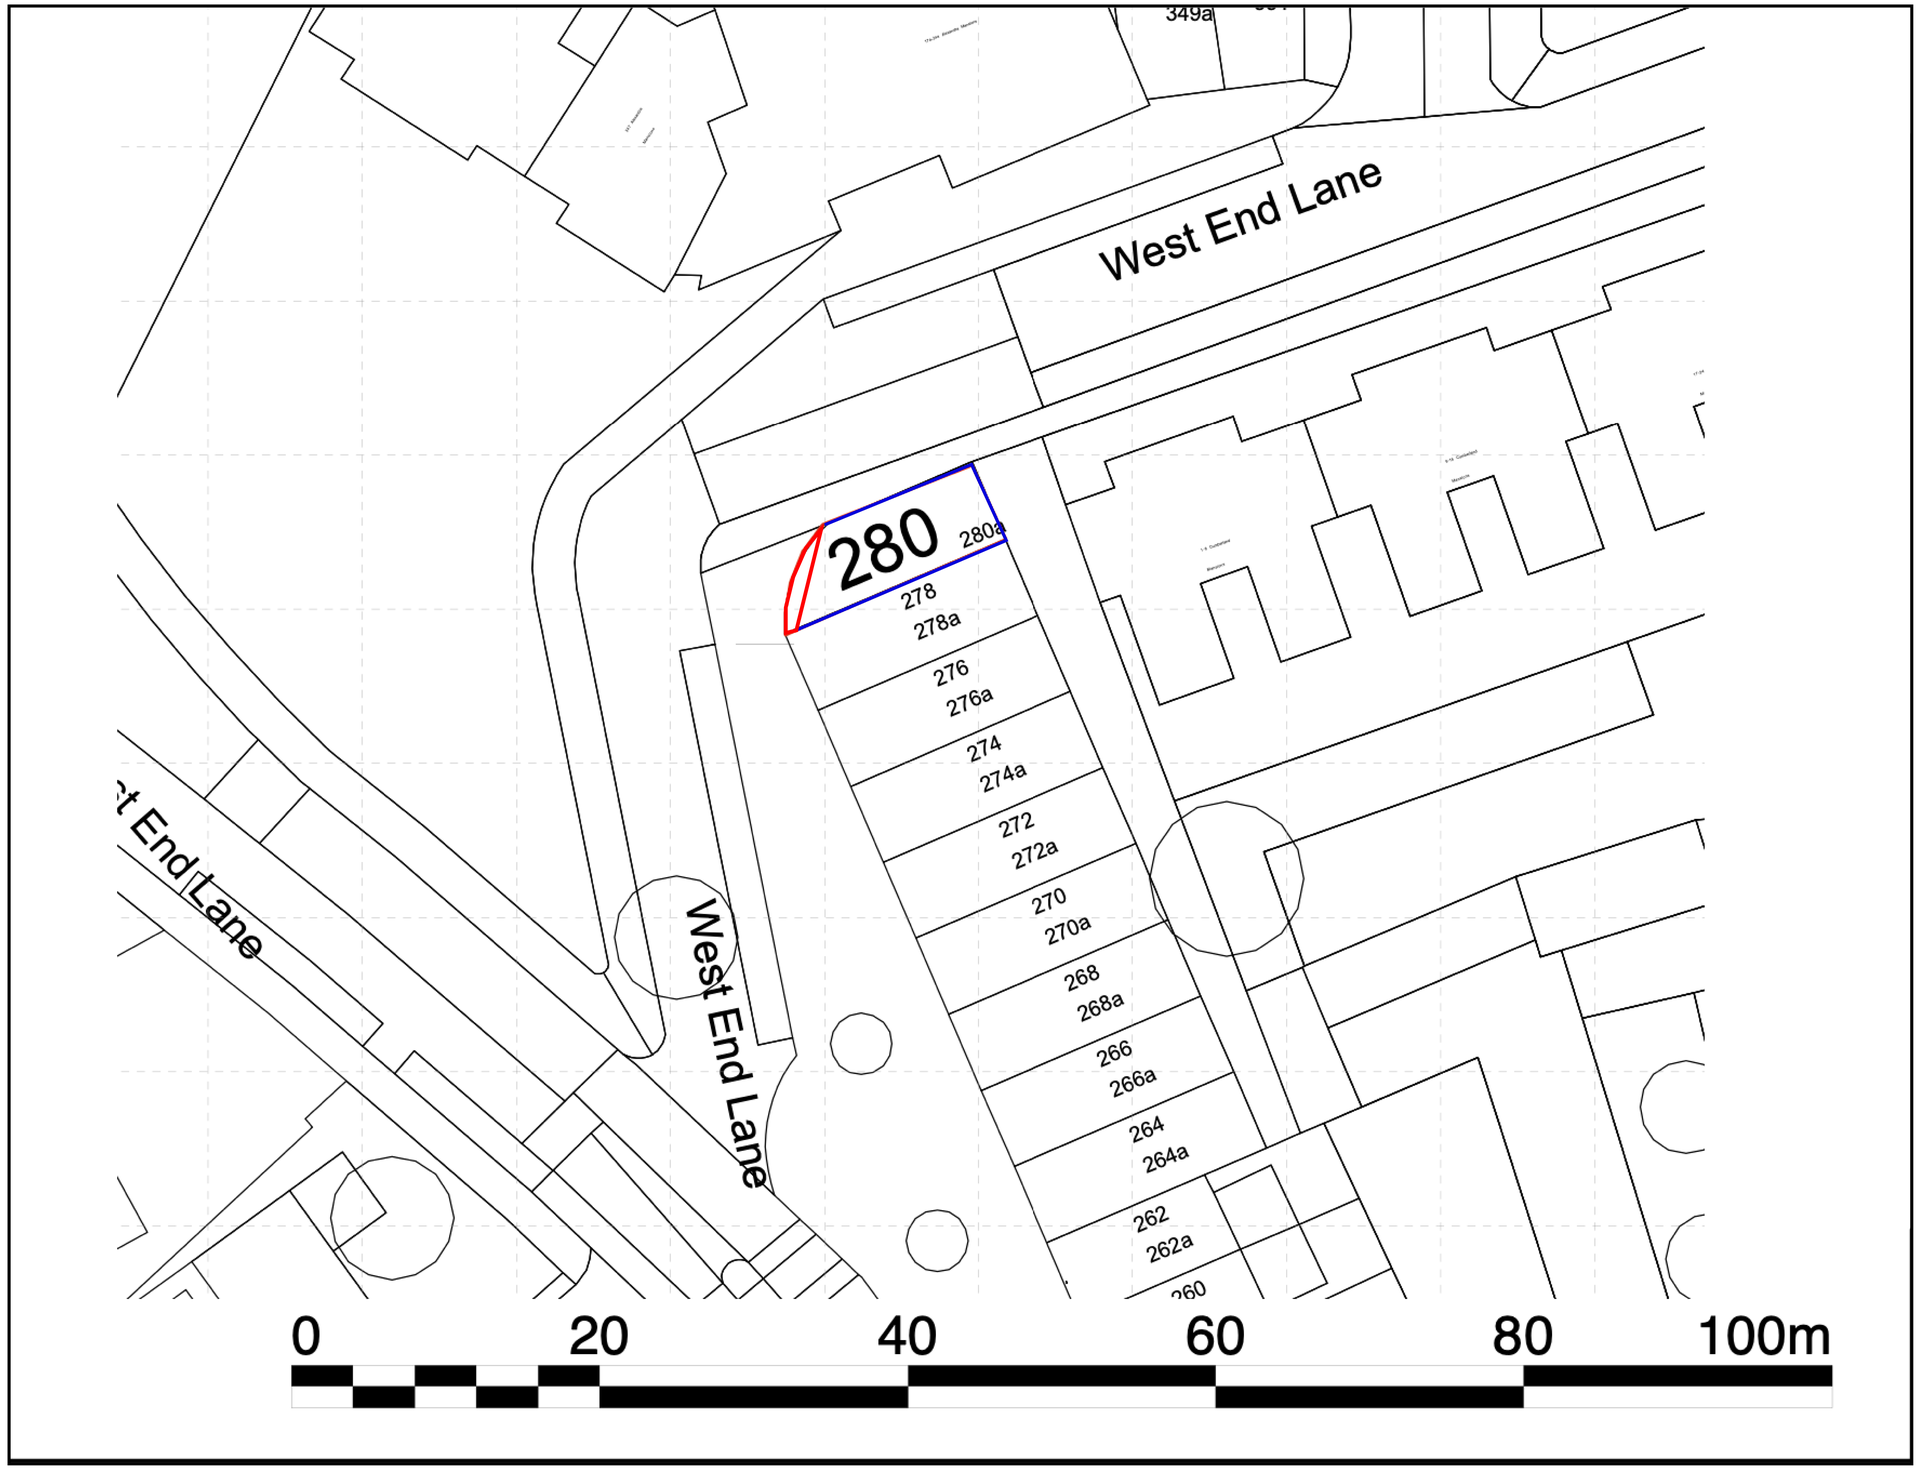
SCALE 1:1250