DRAWING 01 CURRENT ELEVATION

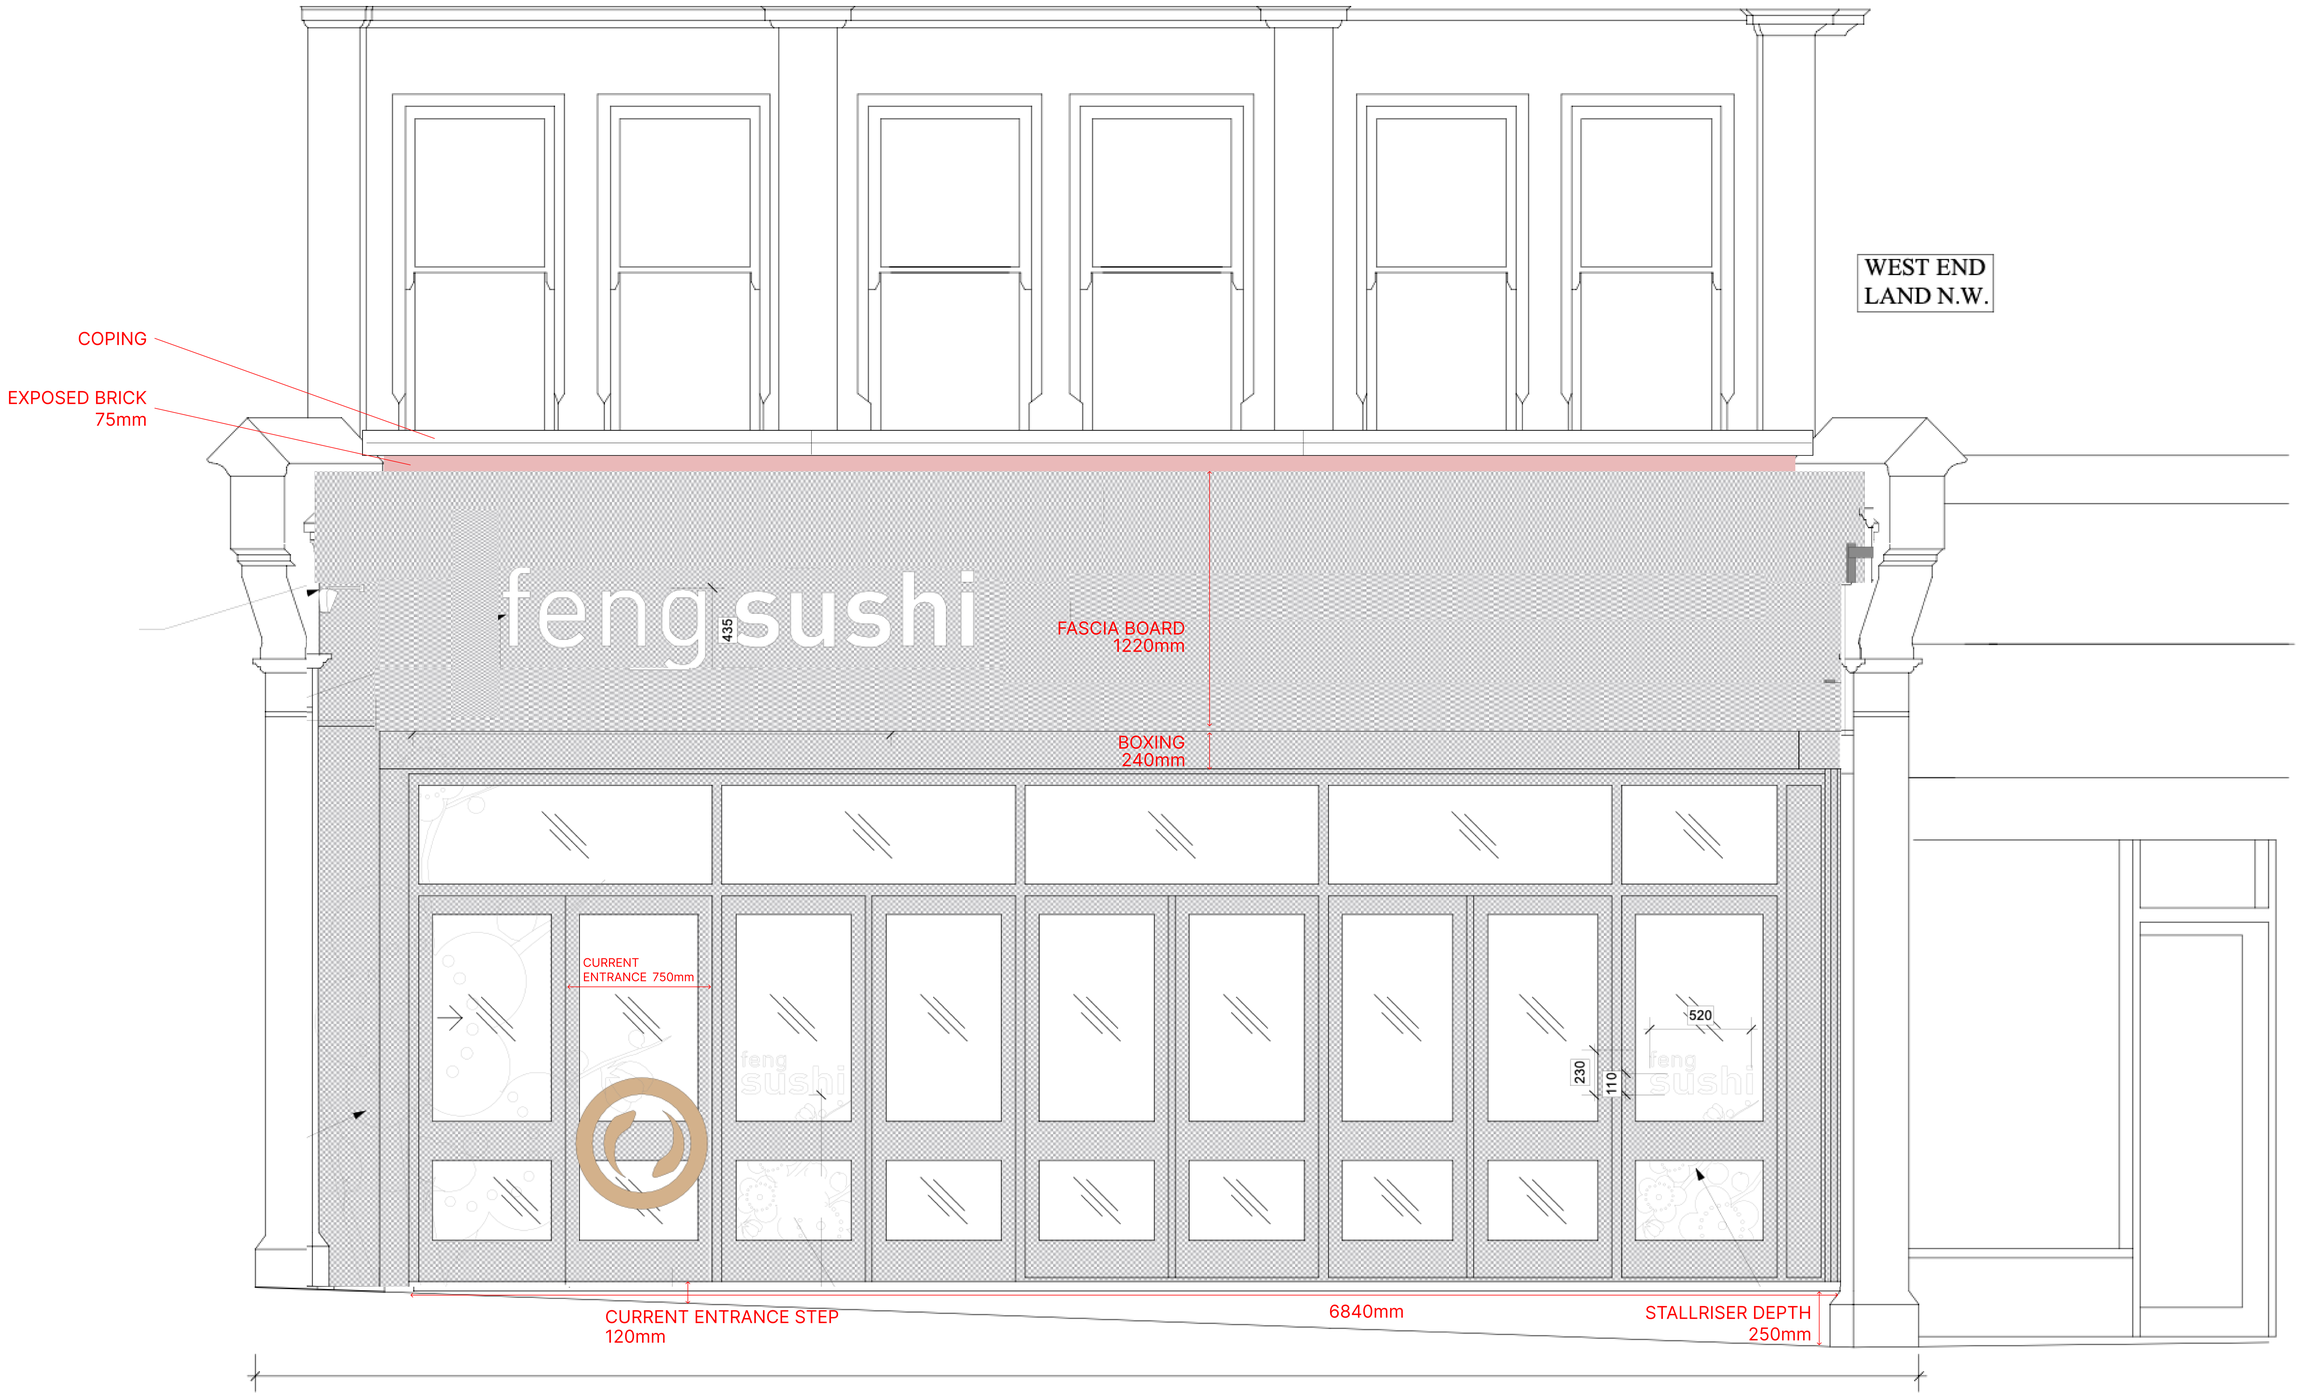

1 EXISTING SHOPFRONT
Scale: 1:20