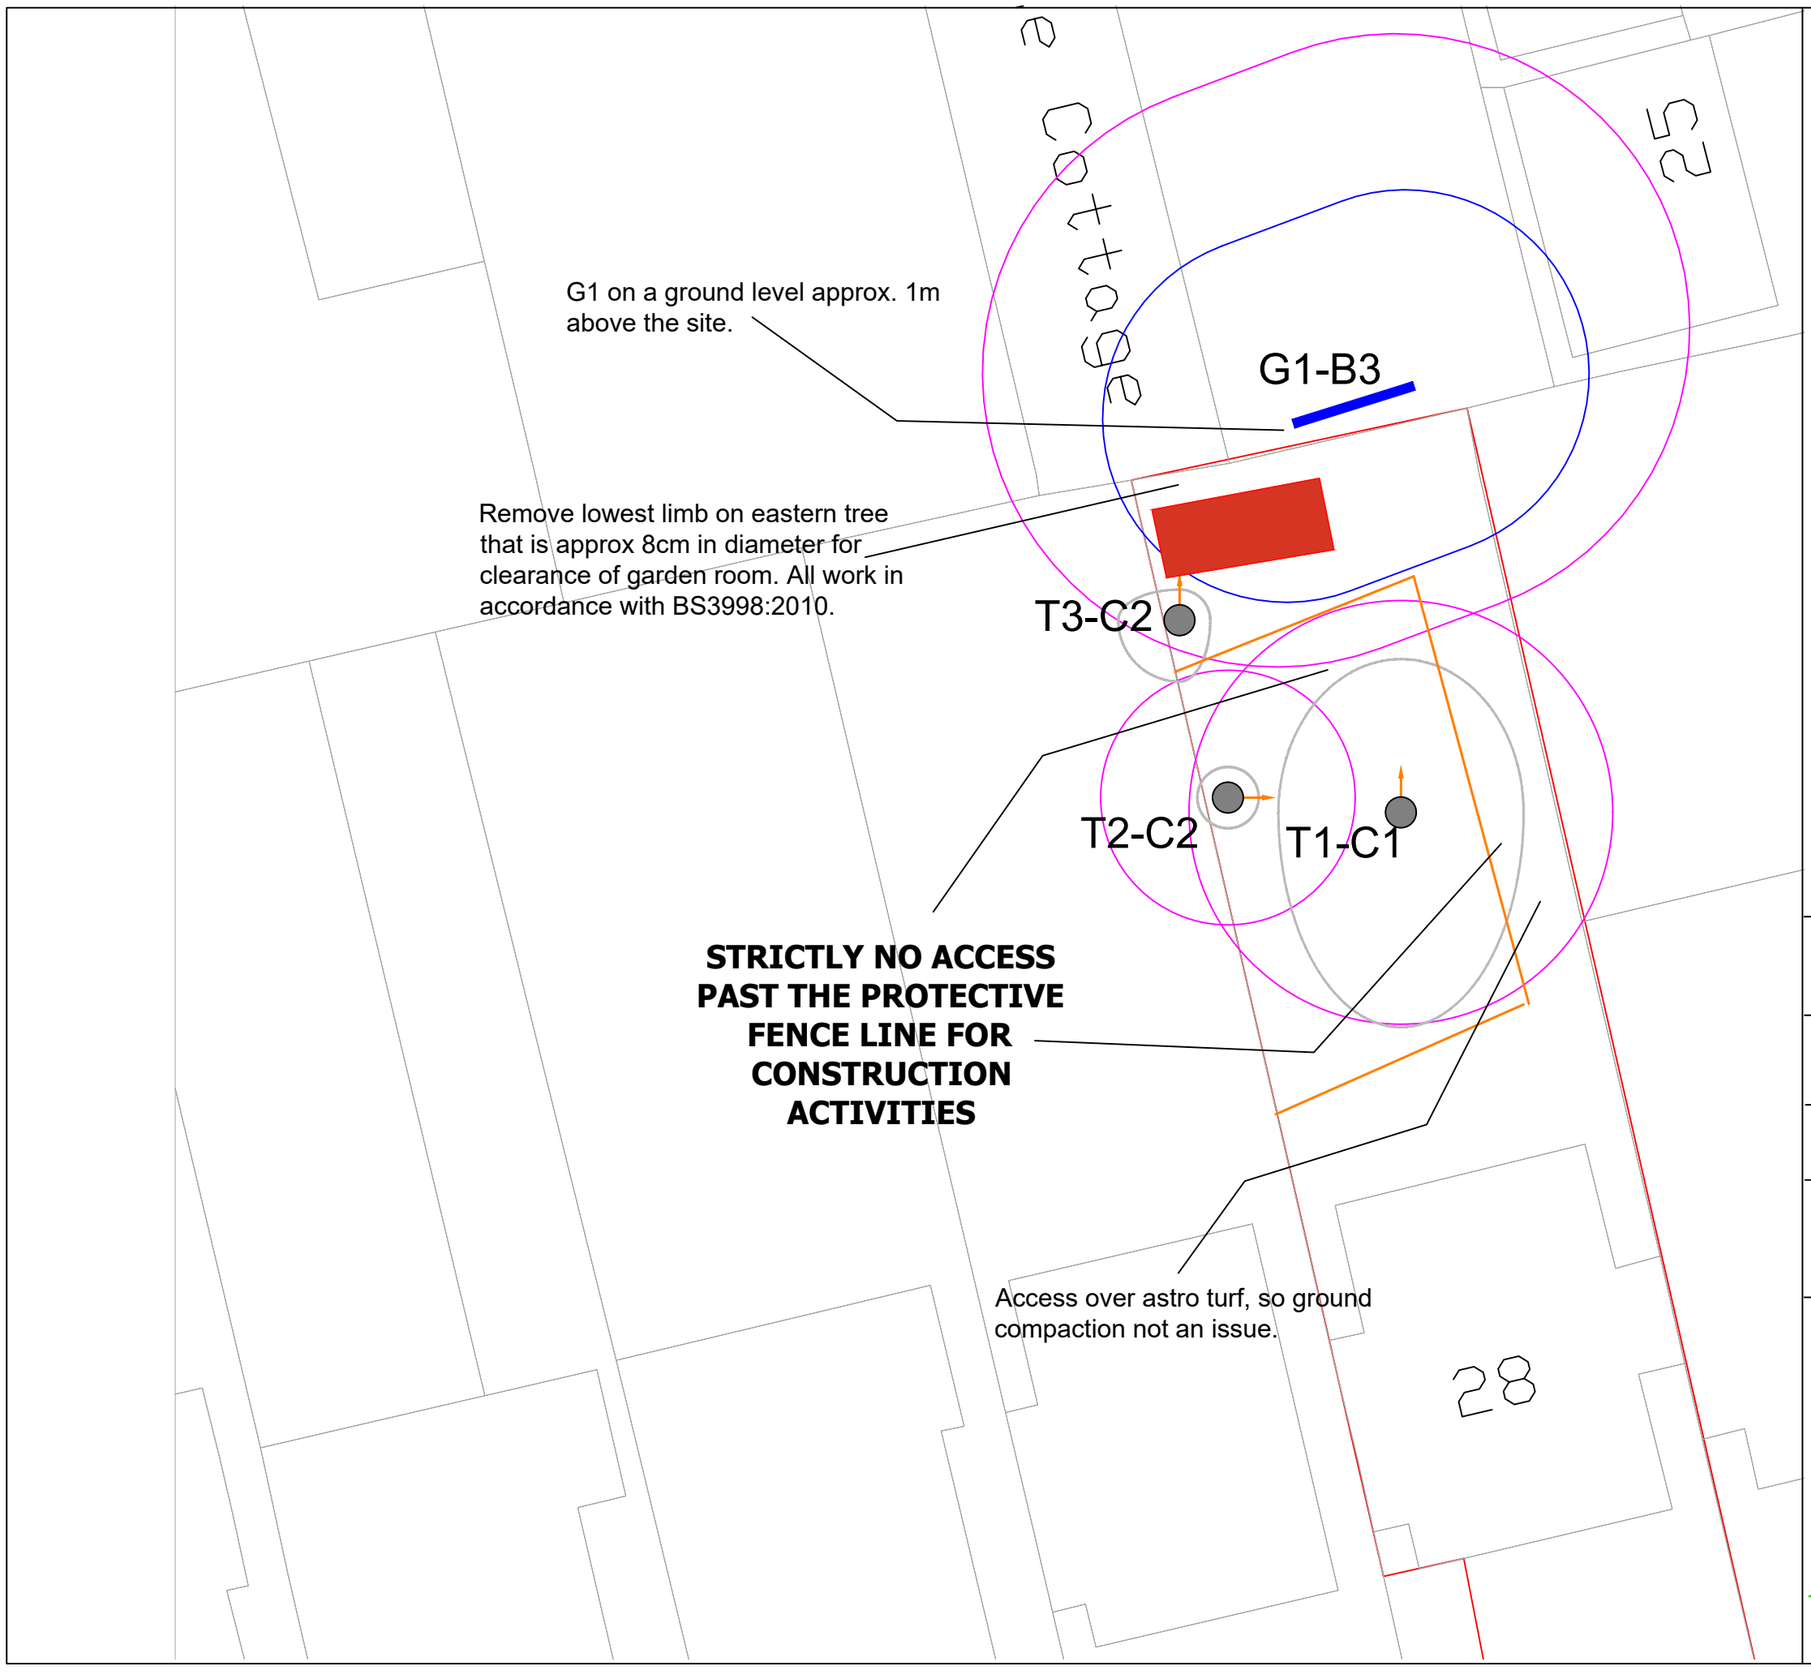

KEY

Tree Position with Canopy Spread plus BS5837 Category A1, A2 or A3

Tree Position with Canopy Spread plus BS5837 Category B1, B2 or B3

Tree Position with Canopy Spread plus BS5837 Category C1, C2 or C3

Tree Position with Canopy Spread plus BS5837 Category U

Root Protection Area (RPA) - Based on Simple Radius from Tree

- First significant Branch direction (FSB)

- Protective Fence Line

TREE PROTECTION PLAN

CLIENT: Mr R Sherwood

PROJECT: Flat 1, 28 Fellows Road, London

DATE: 16th February 2023

SCALE: 1:200 A3

ANDREW DAY
ARBORICULTURALCONSULTANCY LTD
5 Brook Place
Halstead
Essex
CO9 IDG

Tel: 0333 242 7344 Mob: 0777 231 7770
email: andy@andrewdayconsultancy.com