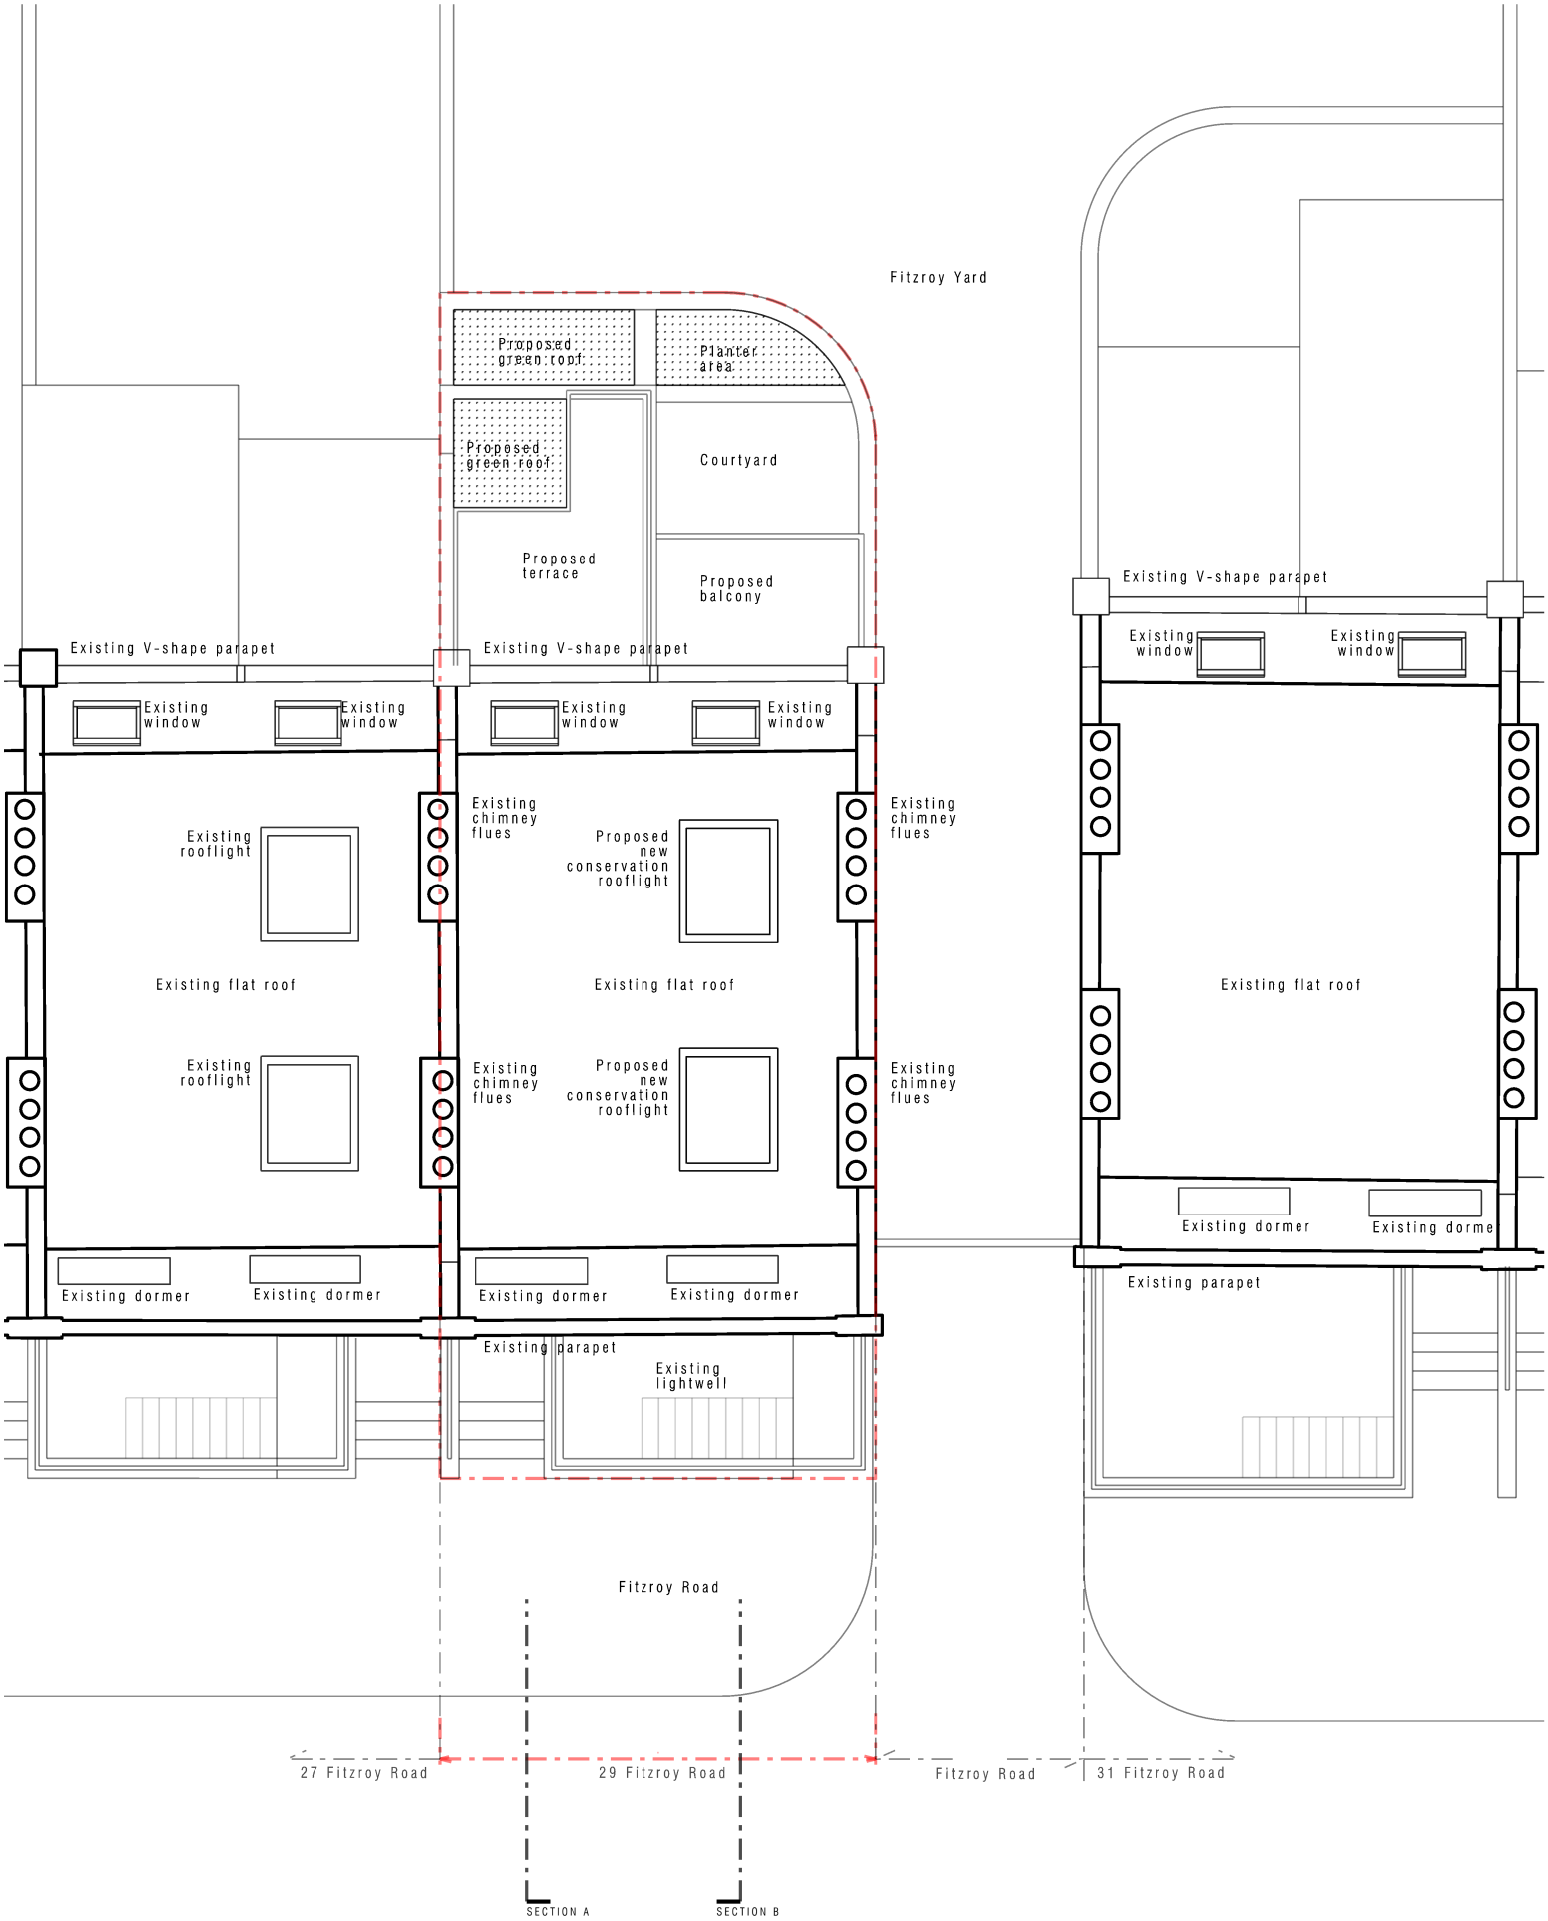

PROPOSED ROOF PLAN

N4 ARCHITECTURE Ltd
A. 35 Gate's Drive, N4 2BE London
T. +44 (0) 7841 039 351
E. claudia@n4architecture.co.uk
W. www.n4architecture.co.uk

PROJECT NUMBER
2207

CLIENT NAME
Frank Collirgs

PROJECT ADDRESS
29 Fitzroy Road
NW1 8TP London

DRAWING NAME
PROPOSED ROOF PLAN

DRAWING NUMBER
2207/PP/100/001

SCALE
1:100 @ DIN-A4

PURPOSE
PLANNING

REVISION
B

ISSUE DATE
08.05.2022

0 1 2 3 4 5M
Scale 1:100

NOTES
1. This drawing has been based upon a measured survey drawing by others. As a result, the precision of the dimensions indicated is dependent upon the information supplied.
2. Do not scale from these drawings
3. All dimensions to be checked on site before any work commences or any materials are ordered.
4. All drawings to be read in conjunction with structural engineer's details & calculations

Rev.	Date	Notes
B	25.02.2023	Rear terrace
A	12.12.2022	Rooflights updated