Revisions

A. Minor layout revisions

B. Change to DU & WC

0 1 2 3 4 5

Metres

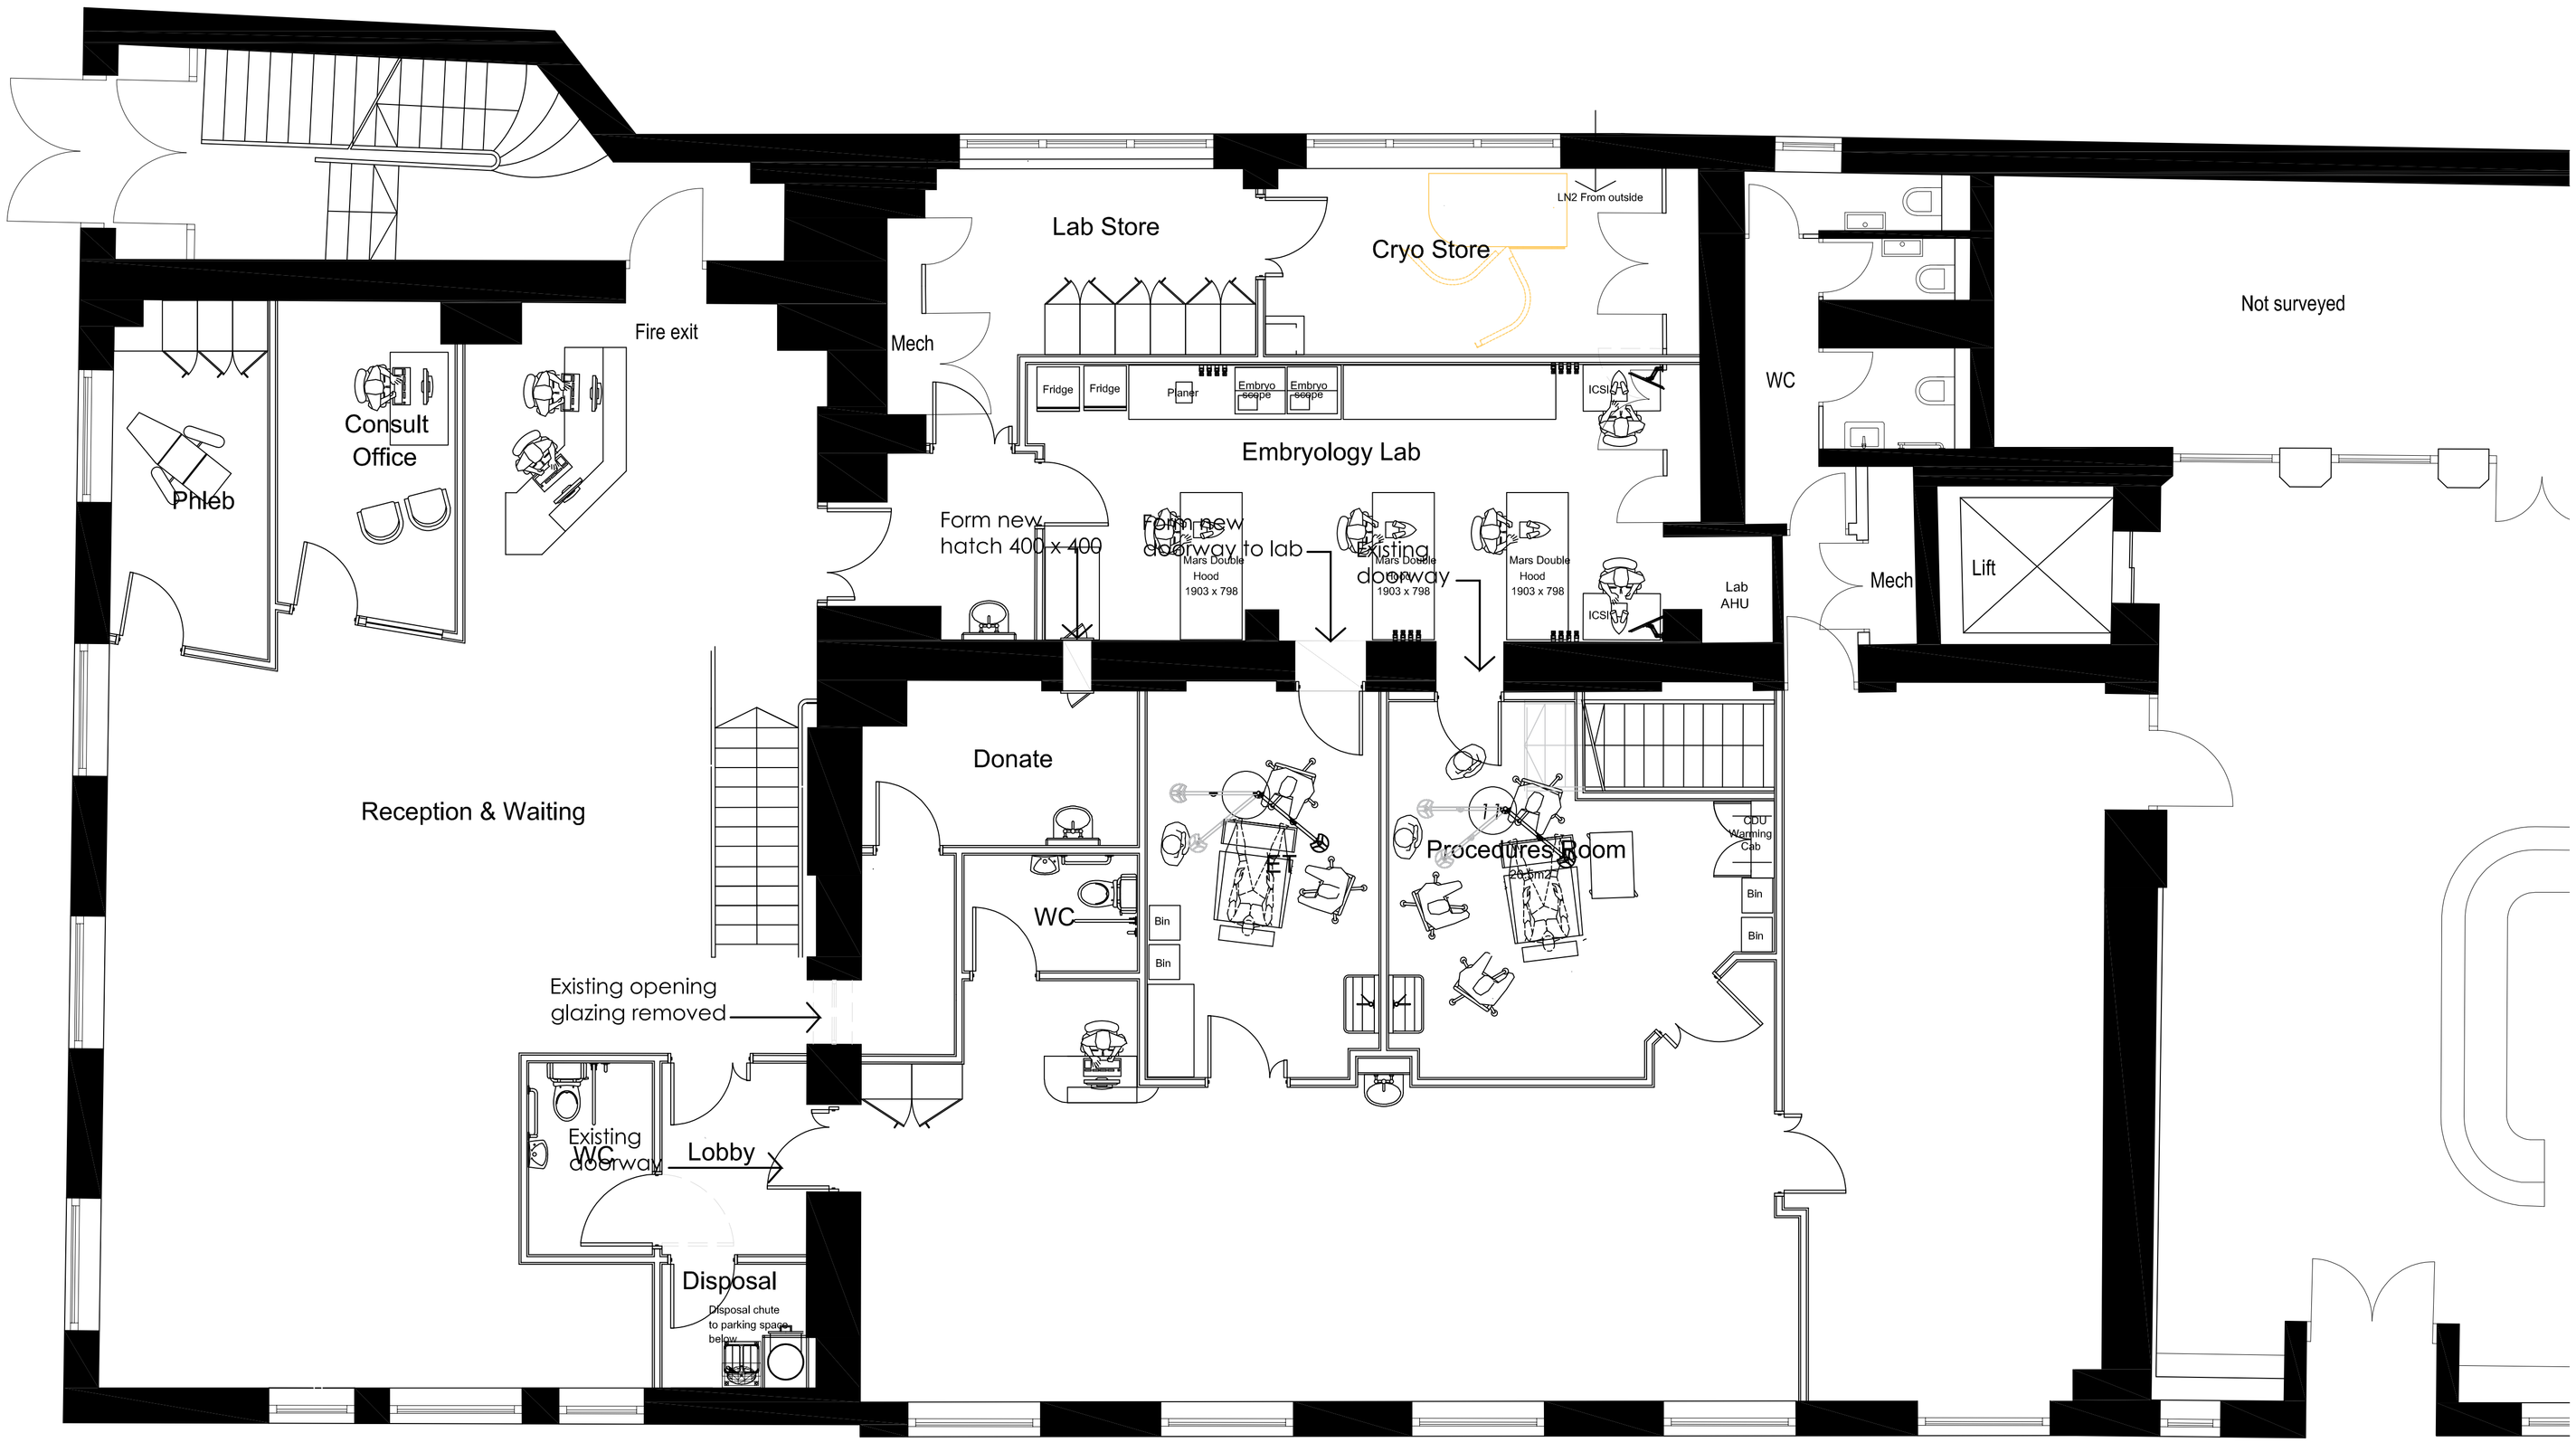

No. 163 Ground Level

KRYPTON HEALTH CONSULTING LTD

THE OLD VICARAGE, 31 CHURCH STREET
FORDHAM, CAMBS. CB& 5NJ

tel 07798 768130 fax email d.worth@kryptonhc.co.uk

Contract

EVERSHOLT ROAD
LONDON

Title

GROUND FLOOR
PROPOSED

Date
JANUARY 2023

Scale
1:50 @ A1

Drawing No

KHCQ2201 - 101 Rev B

Copyright Krypton Health Consulting Limited