Appendix A

Site Plan

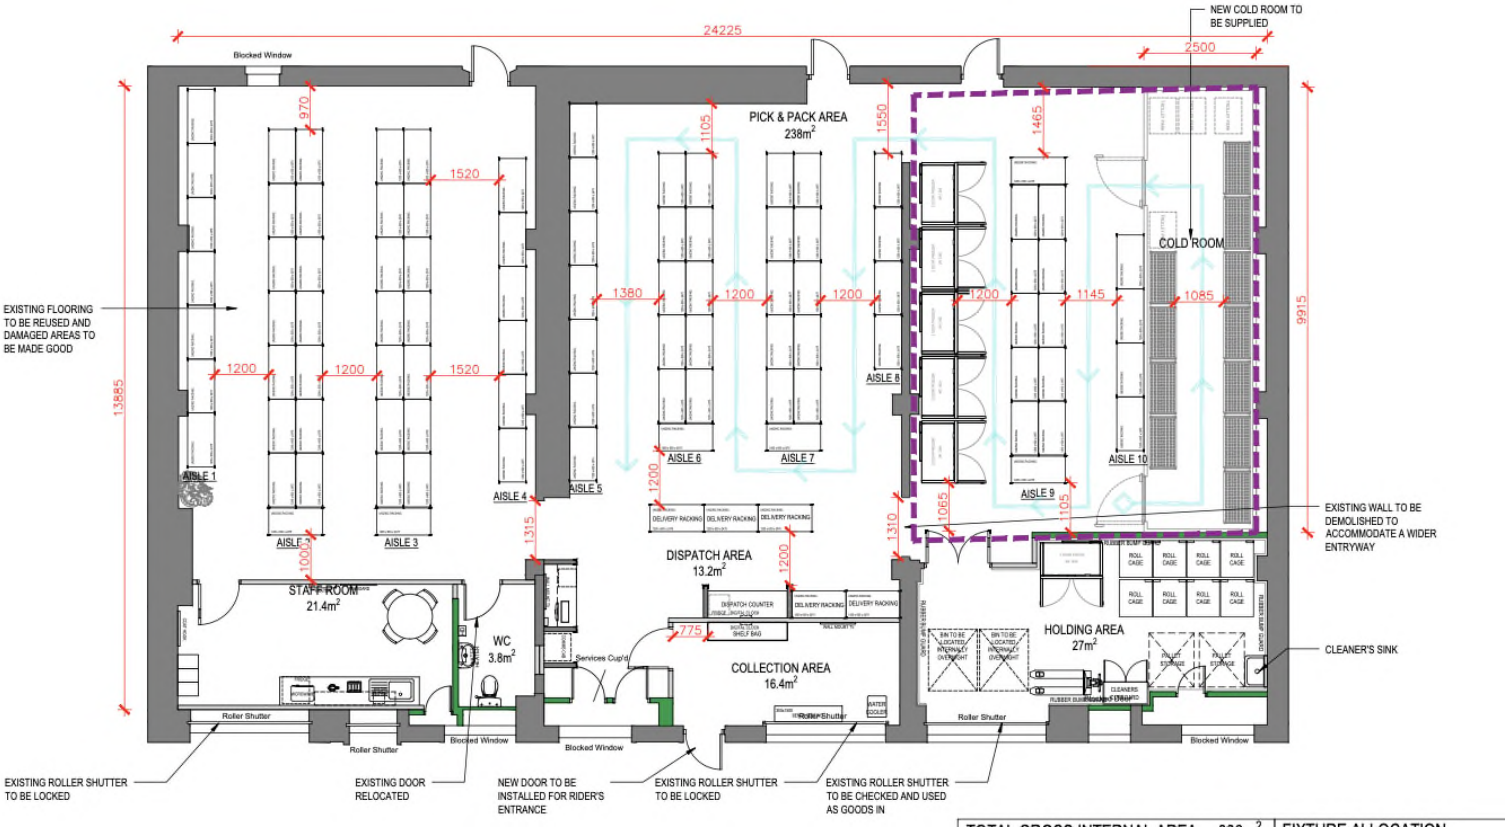

DELIVEROO HOP - UNITS 9-11 KENTISH TOWN INDUSTRIAL ESTATE, REGIS ROAD, KENTISH TOWN, LONDON NE5 3EW