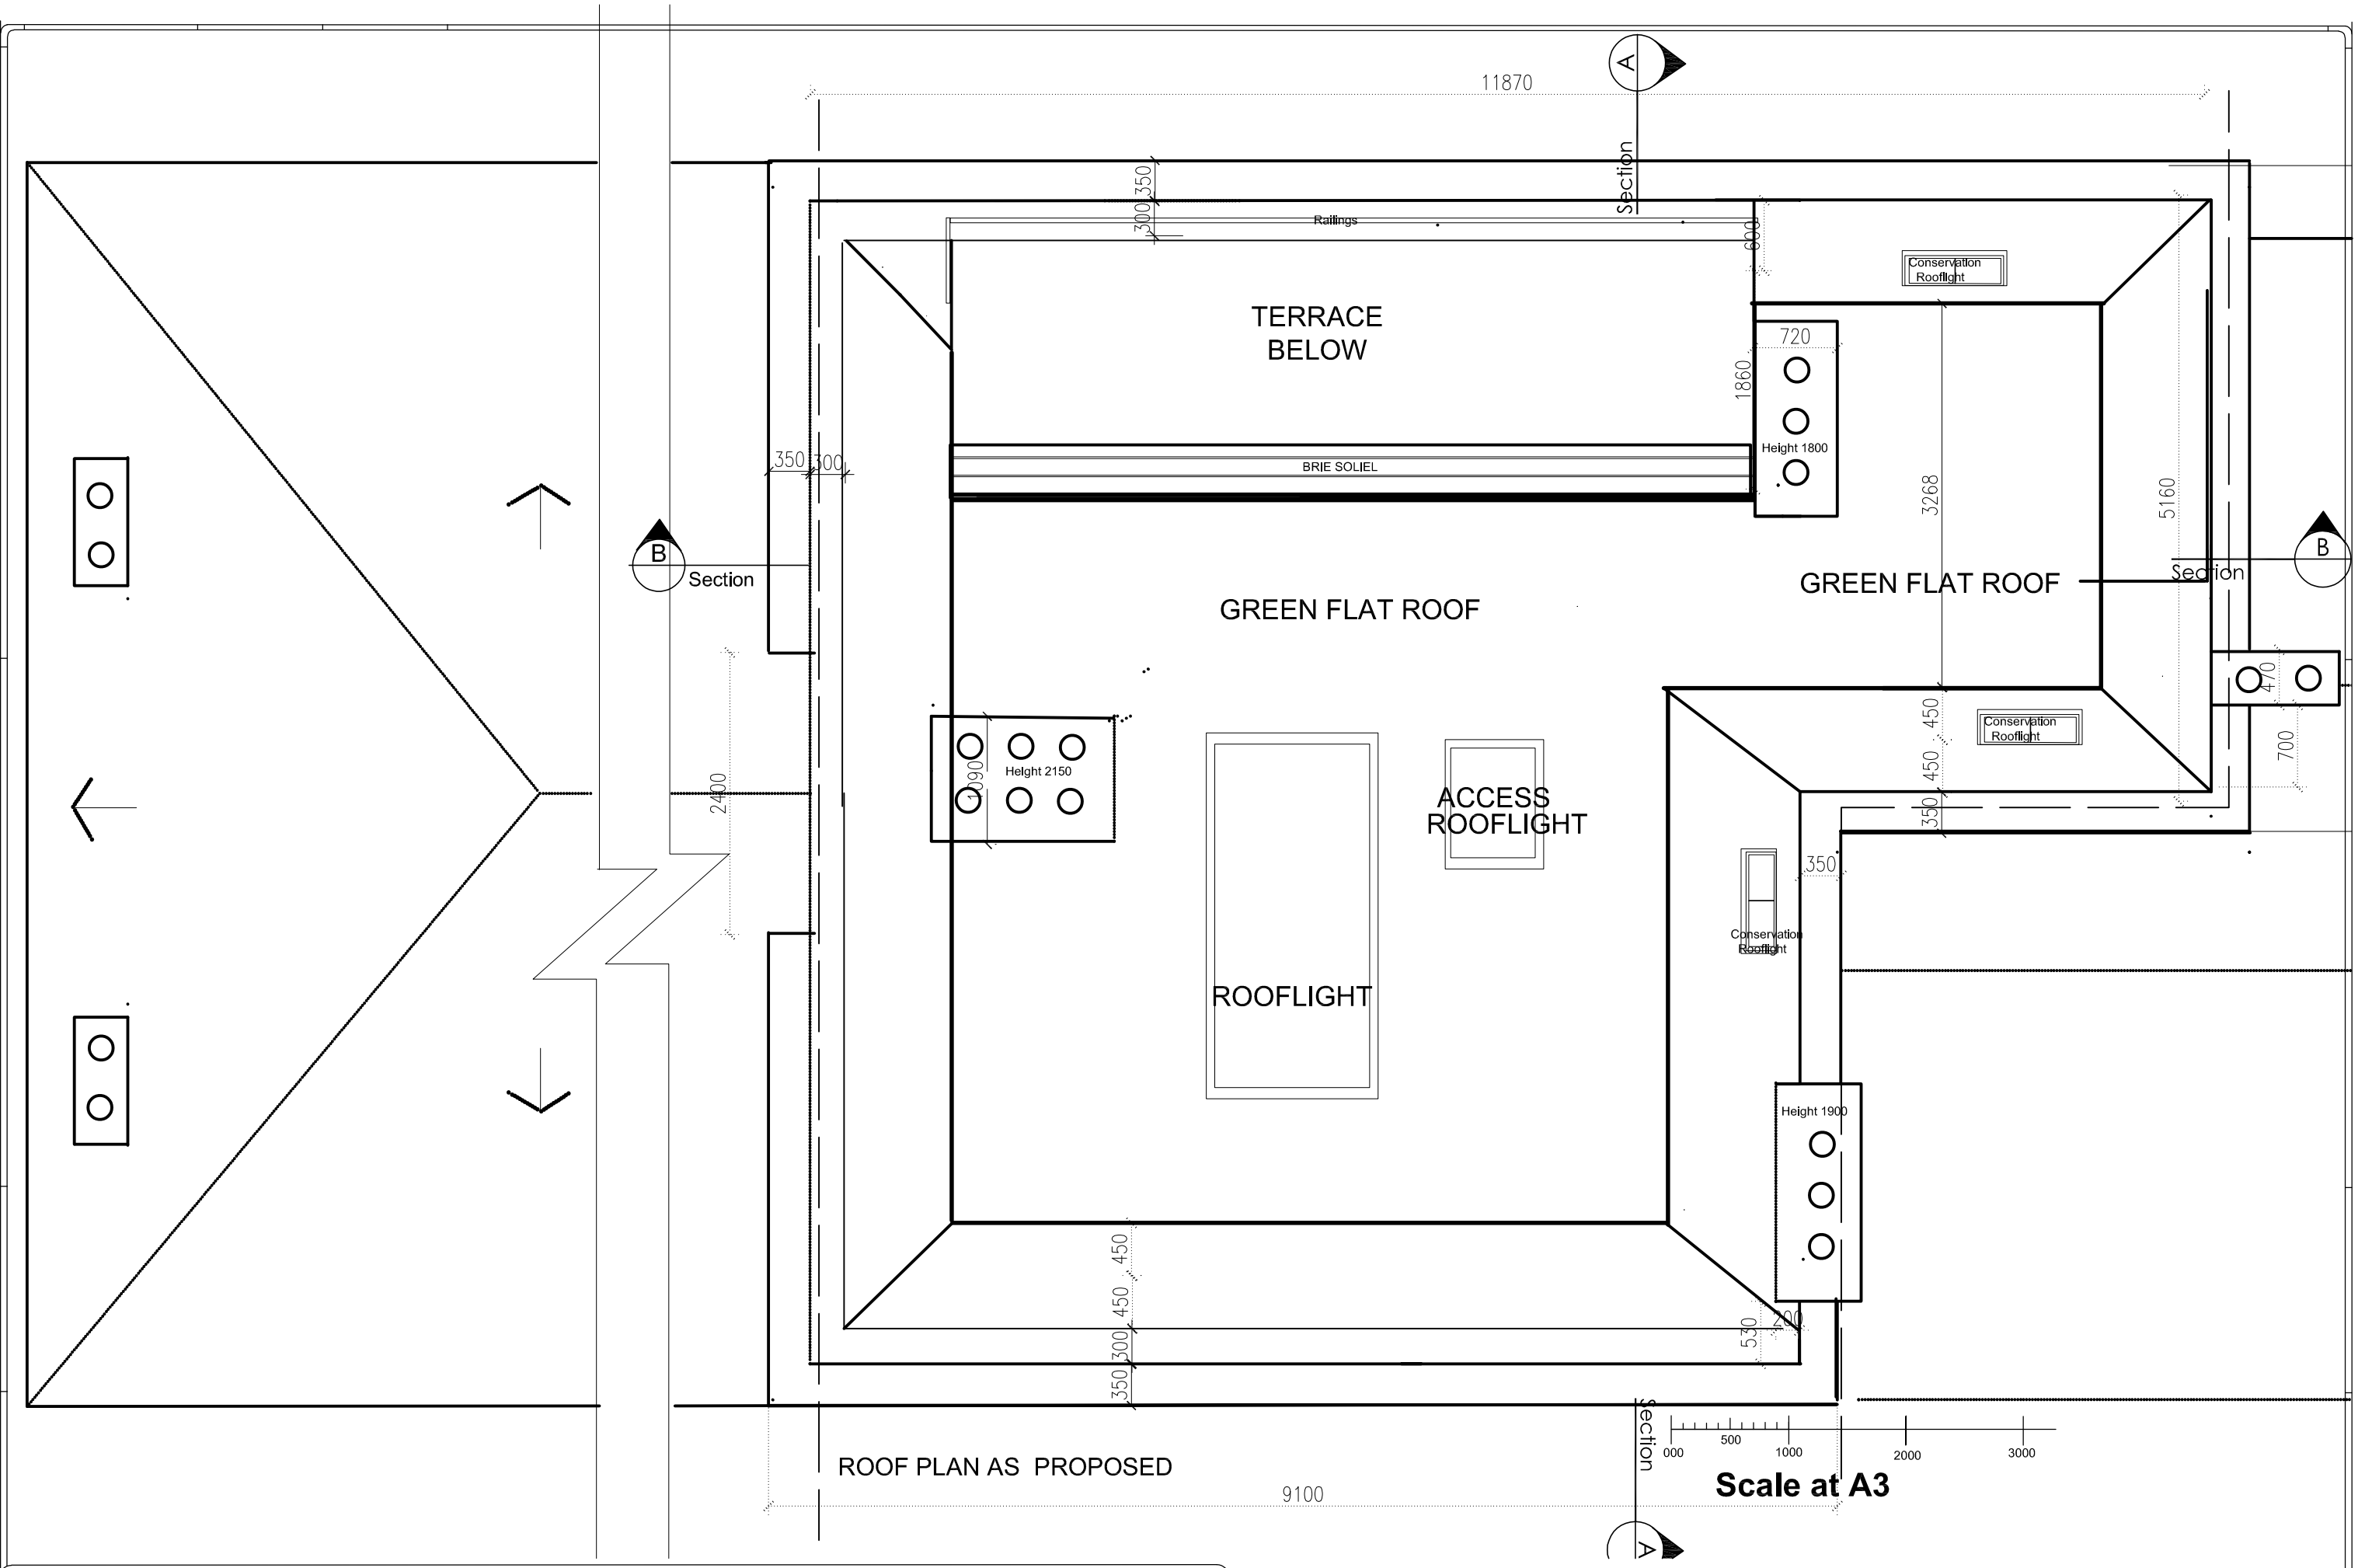

NEALE & NORDEN CONSULTANTS 17 DARTMOUTH PARK AVENUE LONDON NW5 1JL t 0207 813 4223 e- nordenroy@aol.com	title ROOF PLAN AS PROPOSED	REVISIONS NO. DATE DESCRIPTION A B C	project 2 NORTH END WAY LONDON NW3 7ER	SHEET TITLE D04 all dimensions to be verified on site job no. 464/D04 scale 1:50@A3 date 30/04/2023 DRN : K CHK :