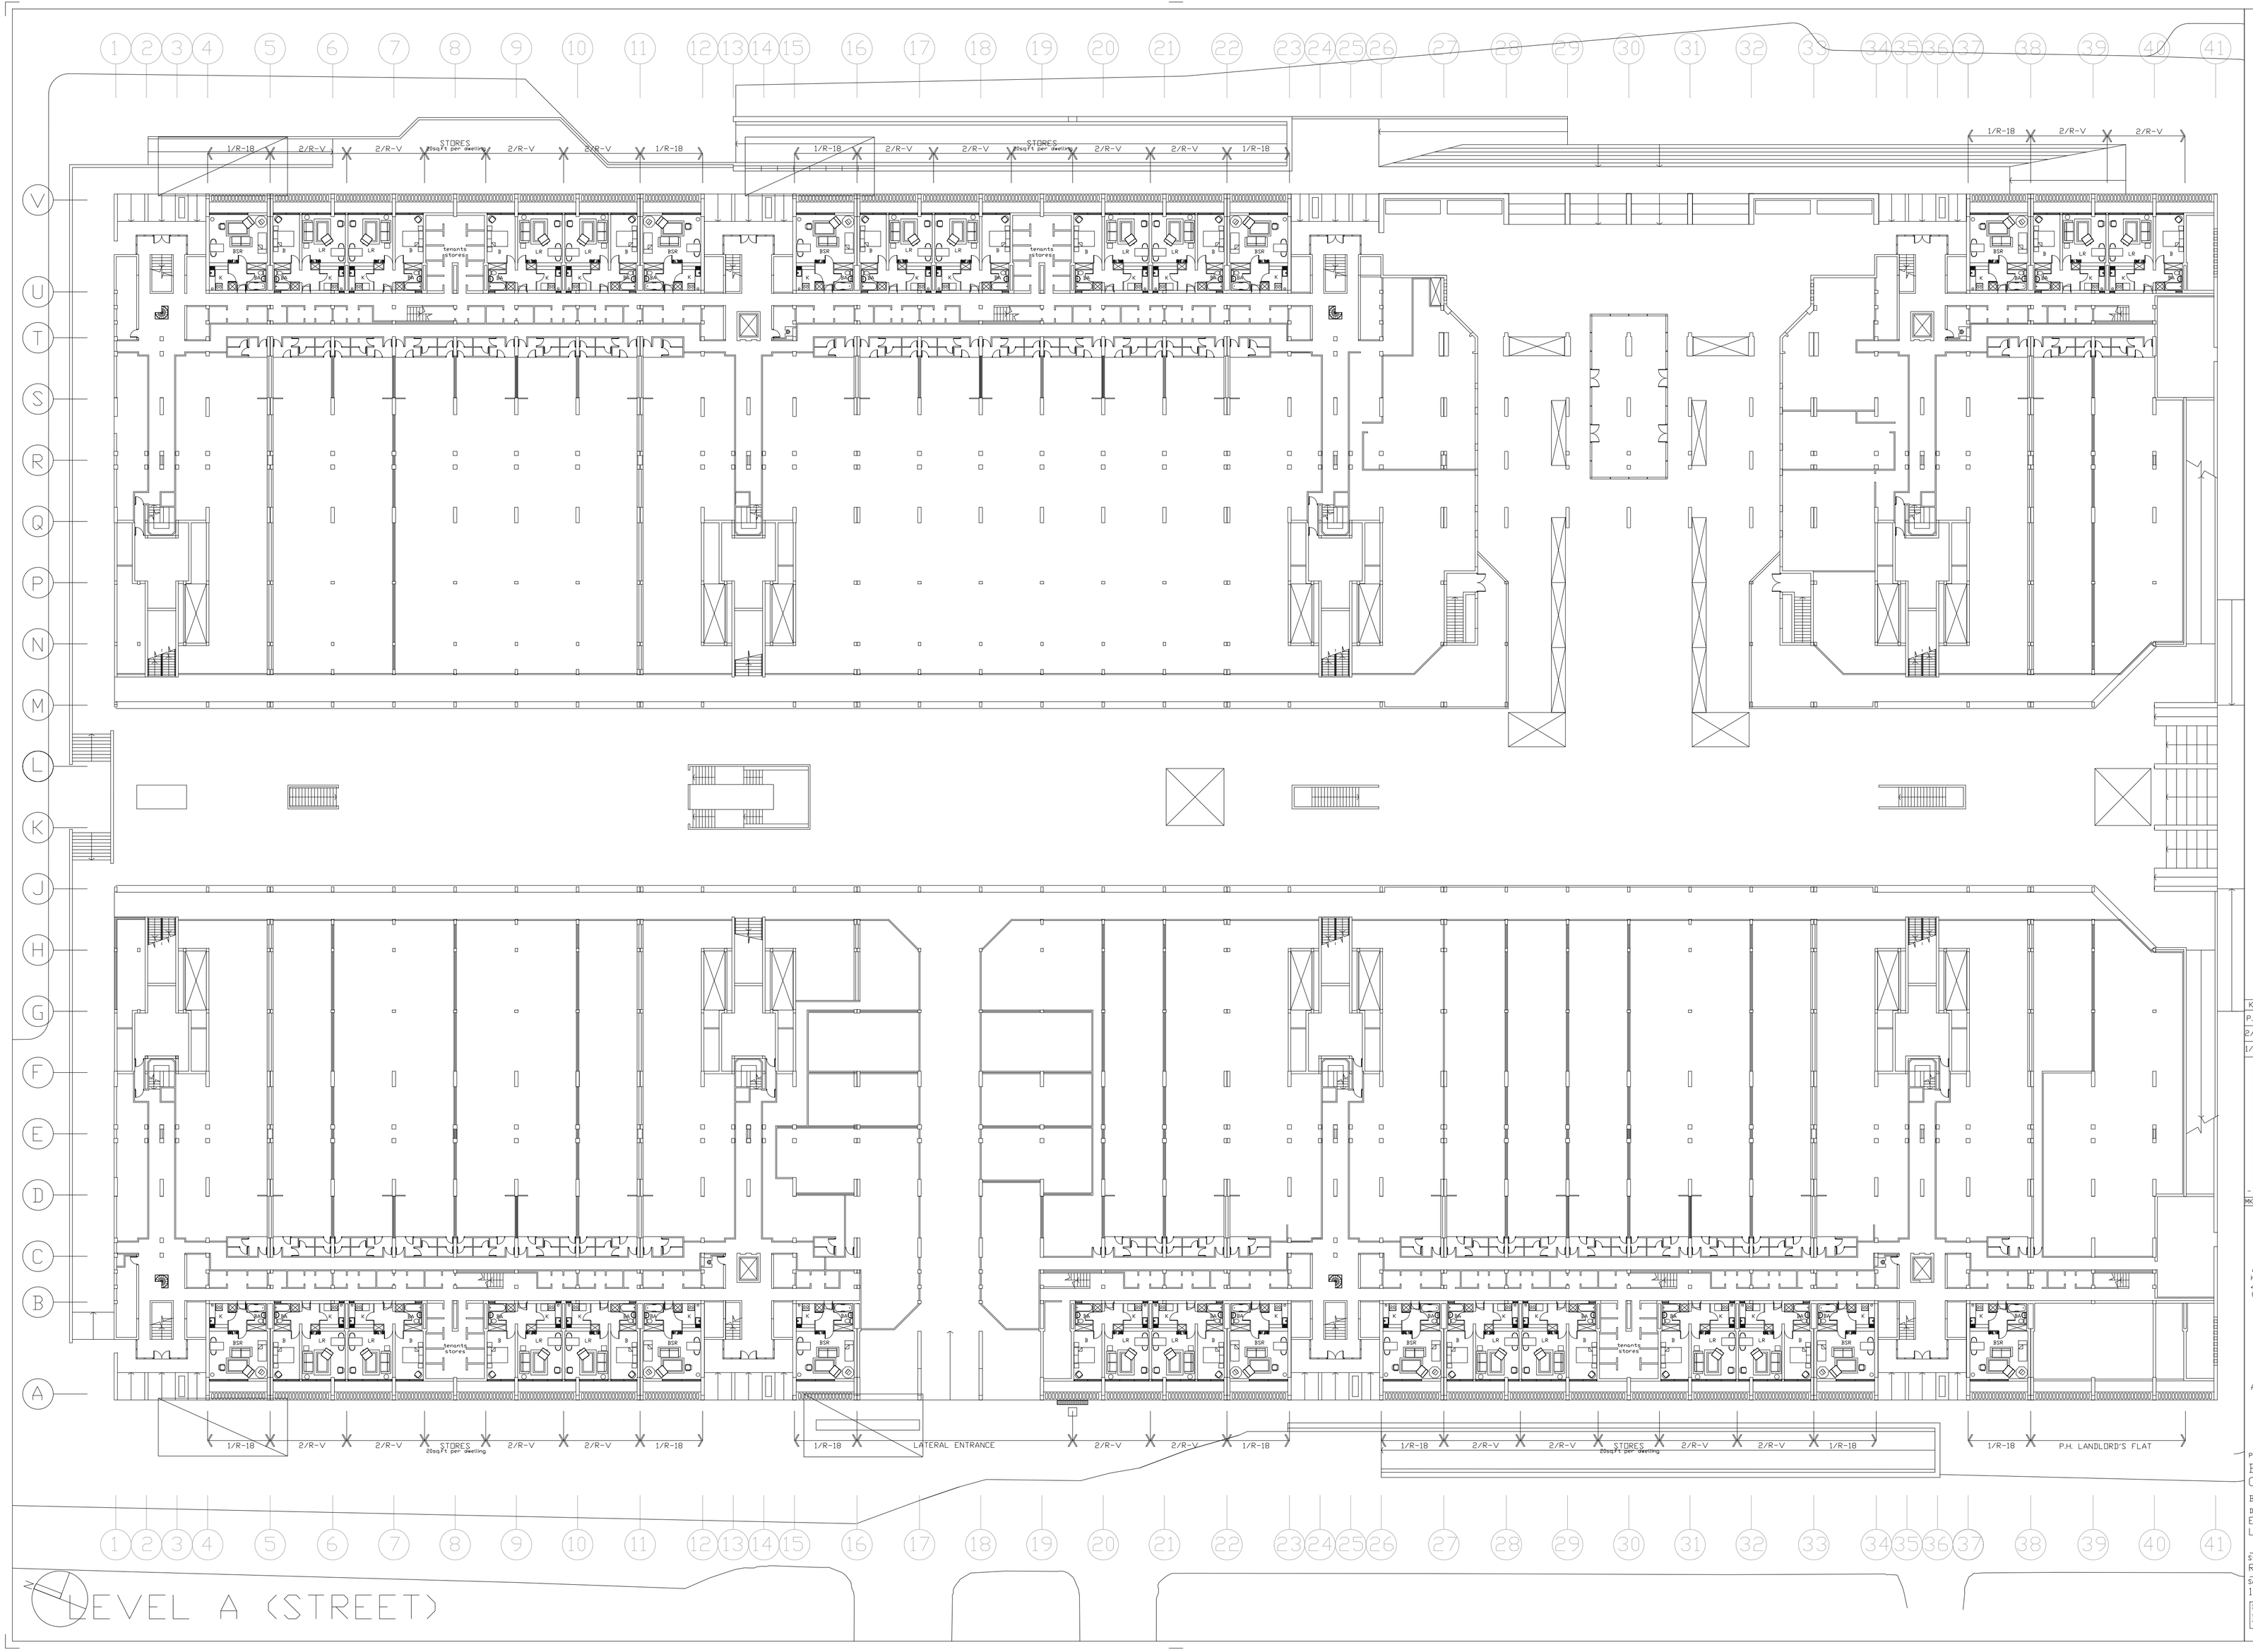

KEY		No
P.H.	Landlord's flat	1
2/R-V	2 room varied	20
1/R-18	1 room 18 ft	12

MK	REVISIONS	DR	CH	DATE
-	First Issue	MD	ST	5.07.2008

PATRICK HODGKINSON ARCHITECT

IN COLLABORATION WITH
ALEXANDER WRIGHT ARCHITECTS
&
STUBBS RICH ARCHITECTS

Project Title
BRUNSWICK CENTRE
BLOOMSBURY, LONDON

Drawing Title
EXISTING HOUSING LEVEL A

Status
RECORD

Scale
1 : 250

Drawing No
BCB/P03