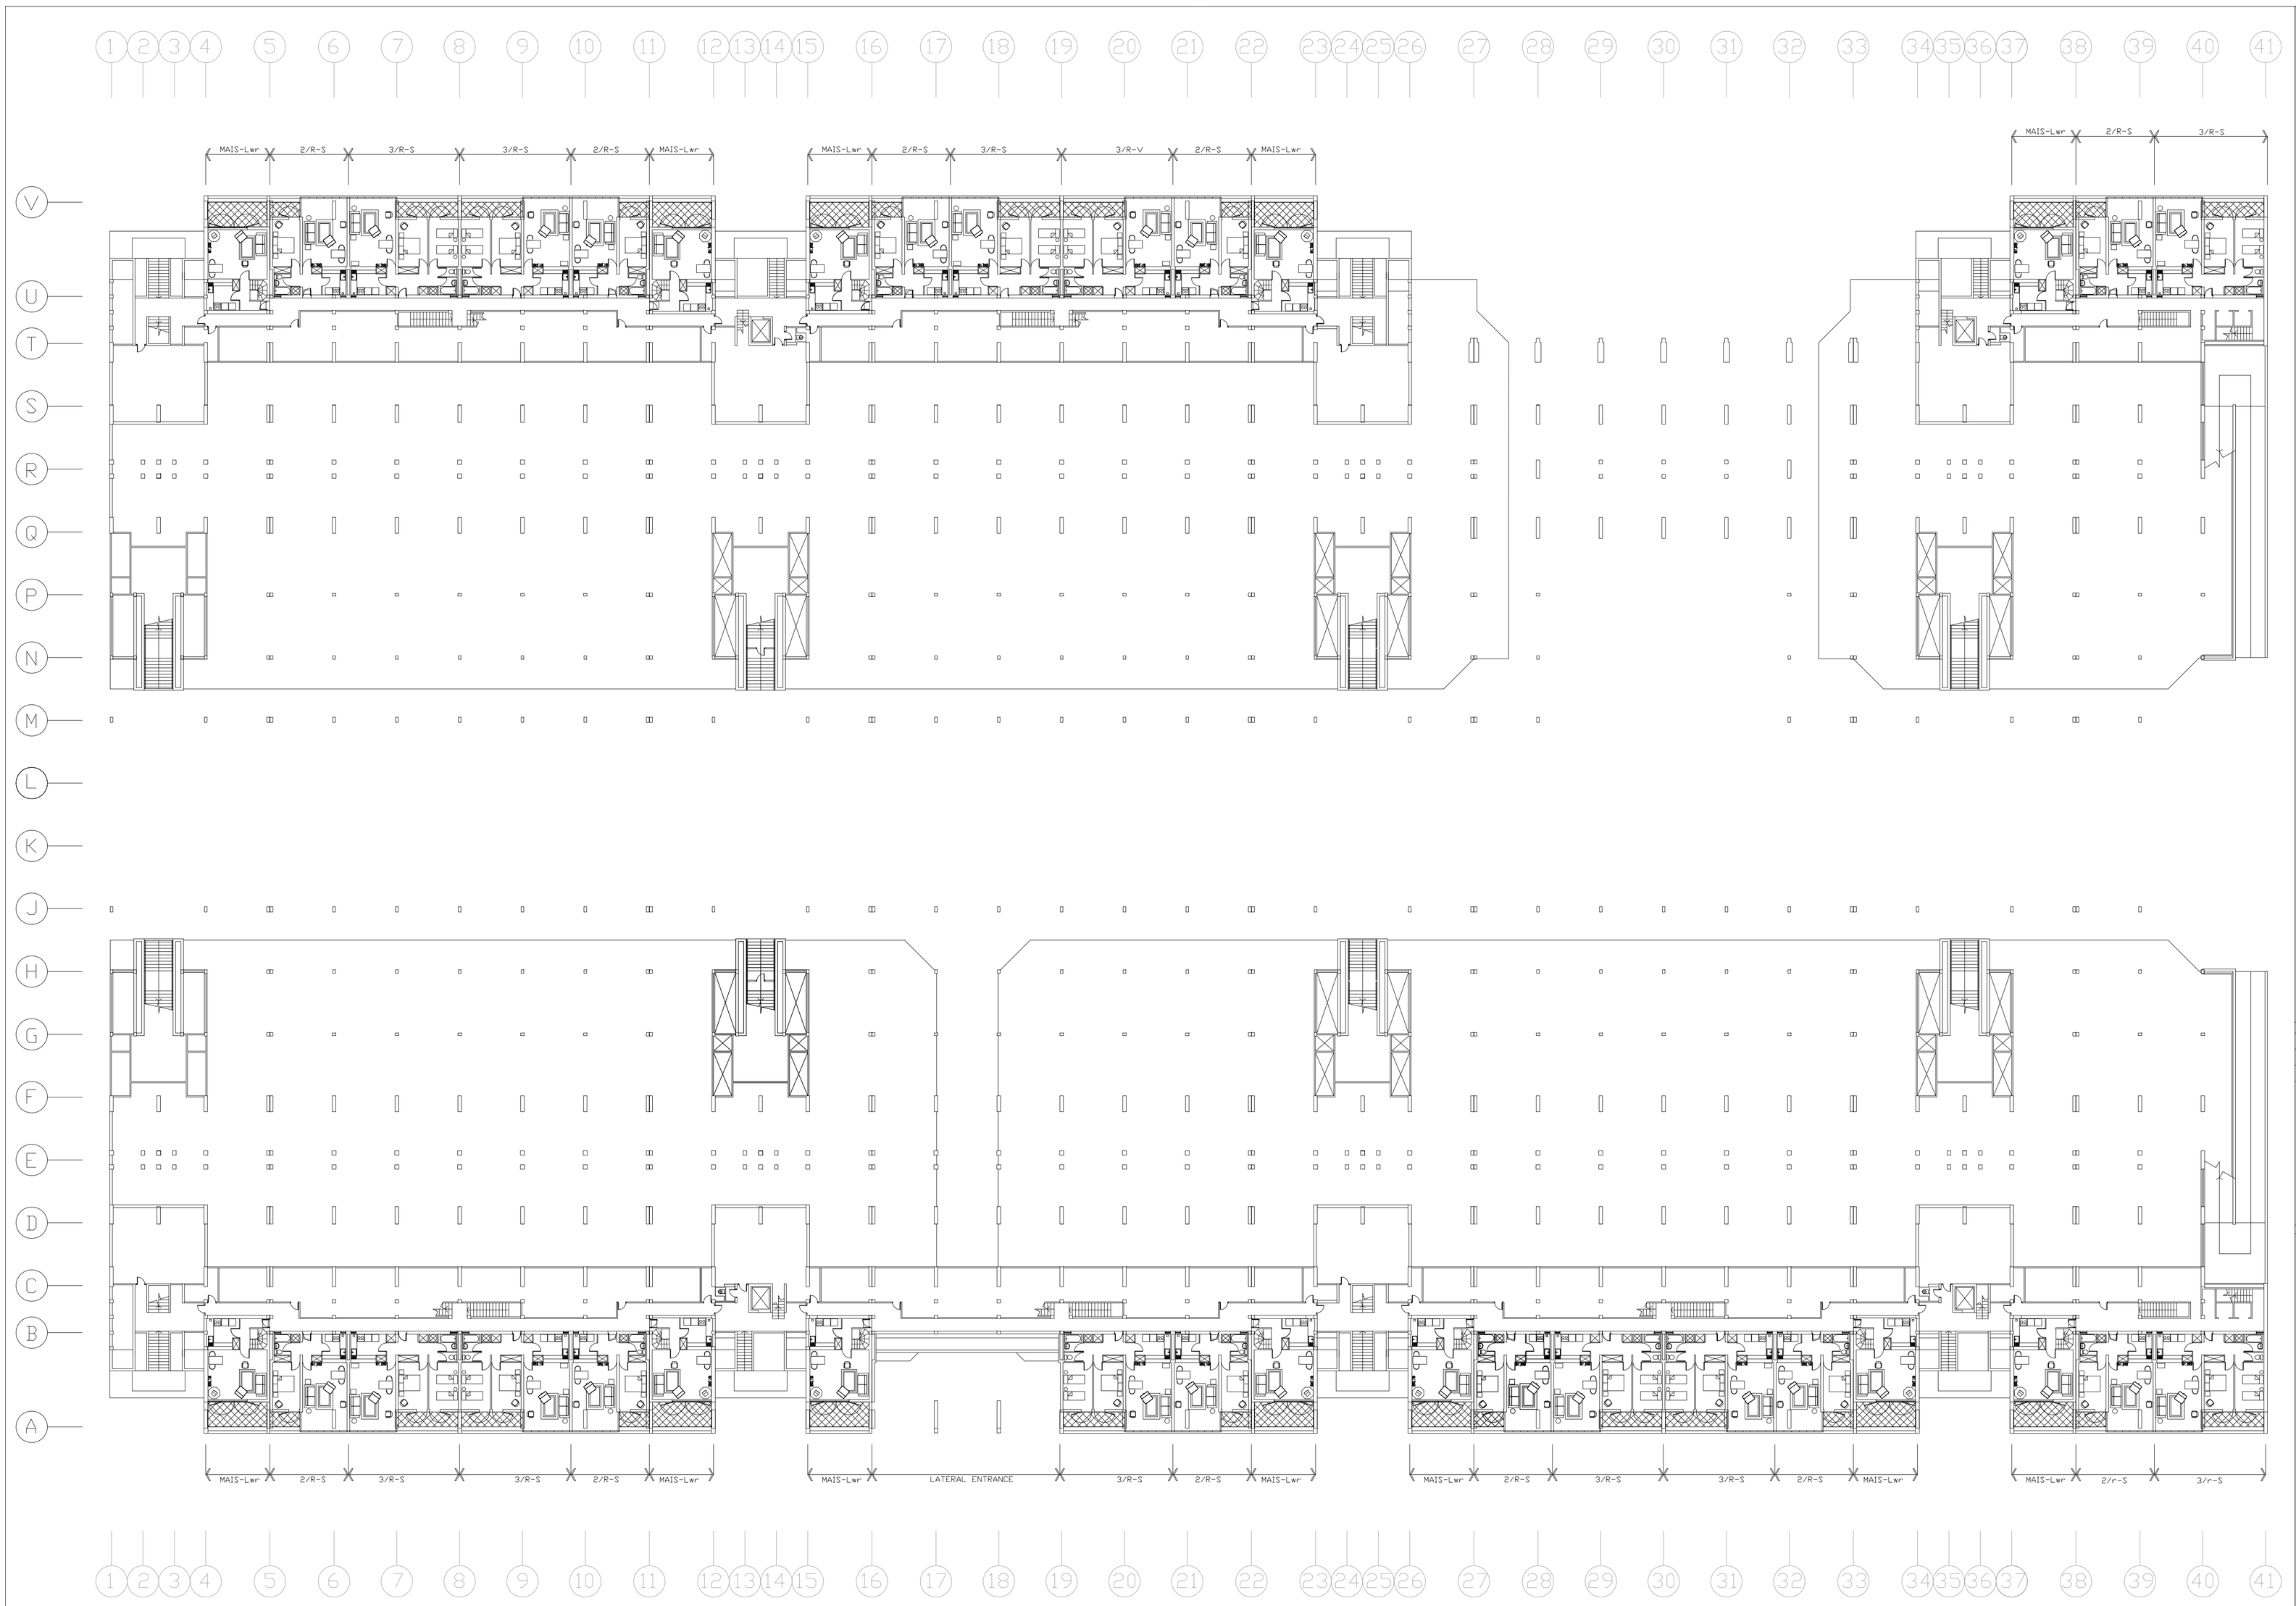

KEY		No
MAIS -Lwr	Lower maisonette	12
2/R-S	2 room standard	11
3/R-S	3 room standard	11

MK	REVISIONS	DR	CH	DATE
-	First Issue	MD	ST	17/12/98

PATRICK HODGKINSON ARCHITECT

IN COLLABORATION WITH
ALEXANDER WRIGHT ARCHITECTS
&
STUBBS RICH ARCHITECTS

Project Title
BRUNSWICK CENTRE
BLOOMSBURY, LONDON

Drawing Title
EXISTING HOUSING LEVEL B

Status
RECORD

Scale
1 : 250

Drawing No
BCB/P104

A1