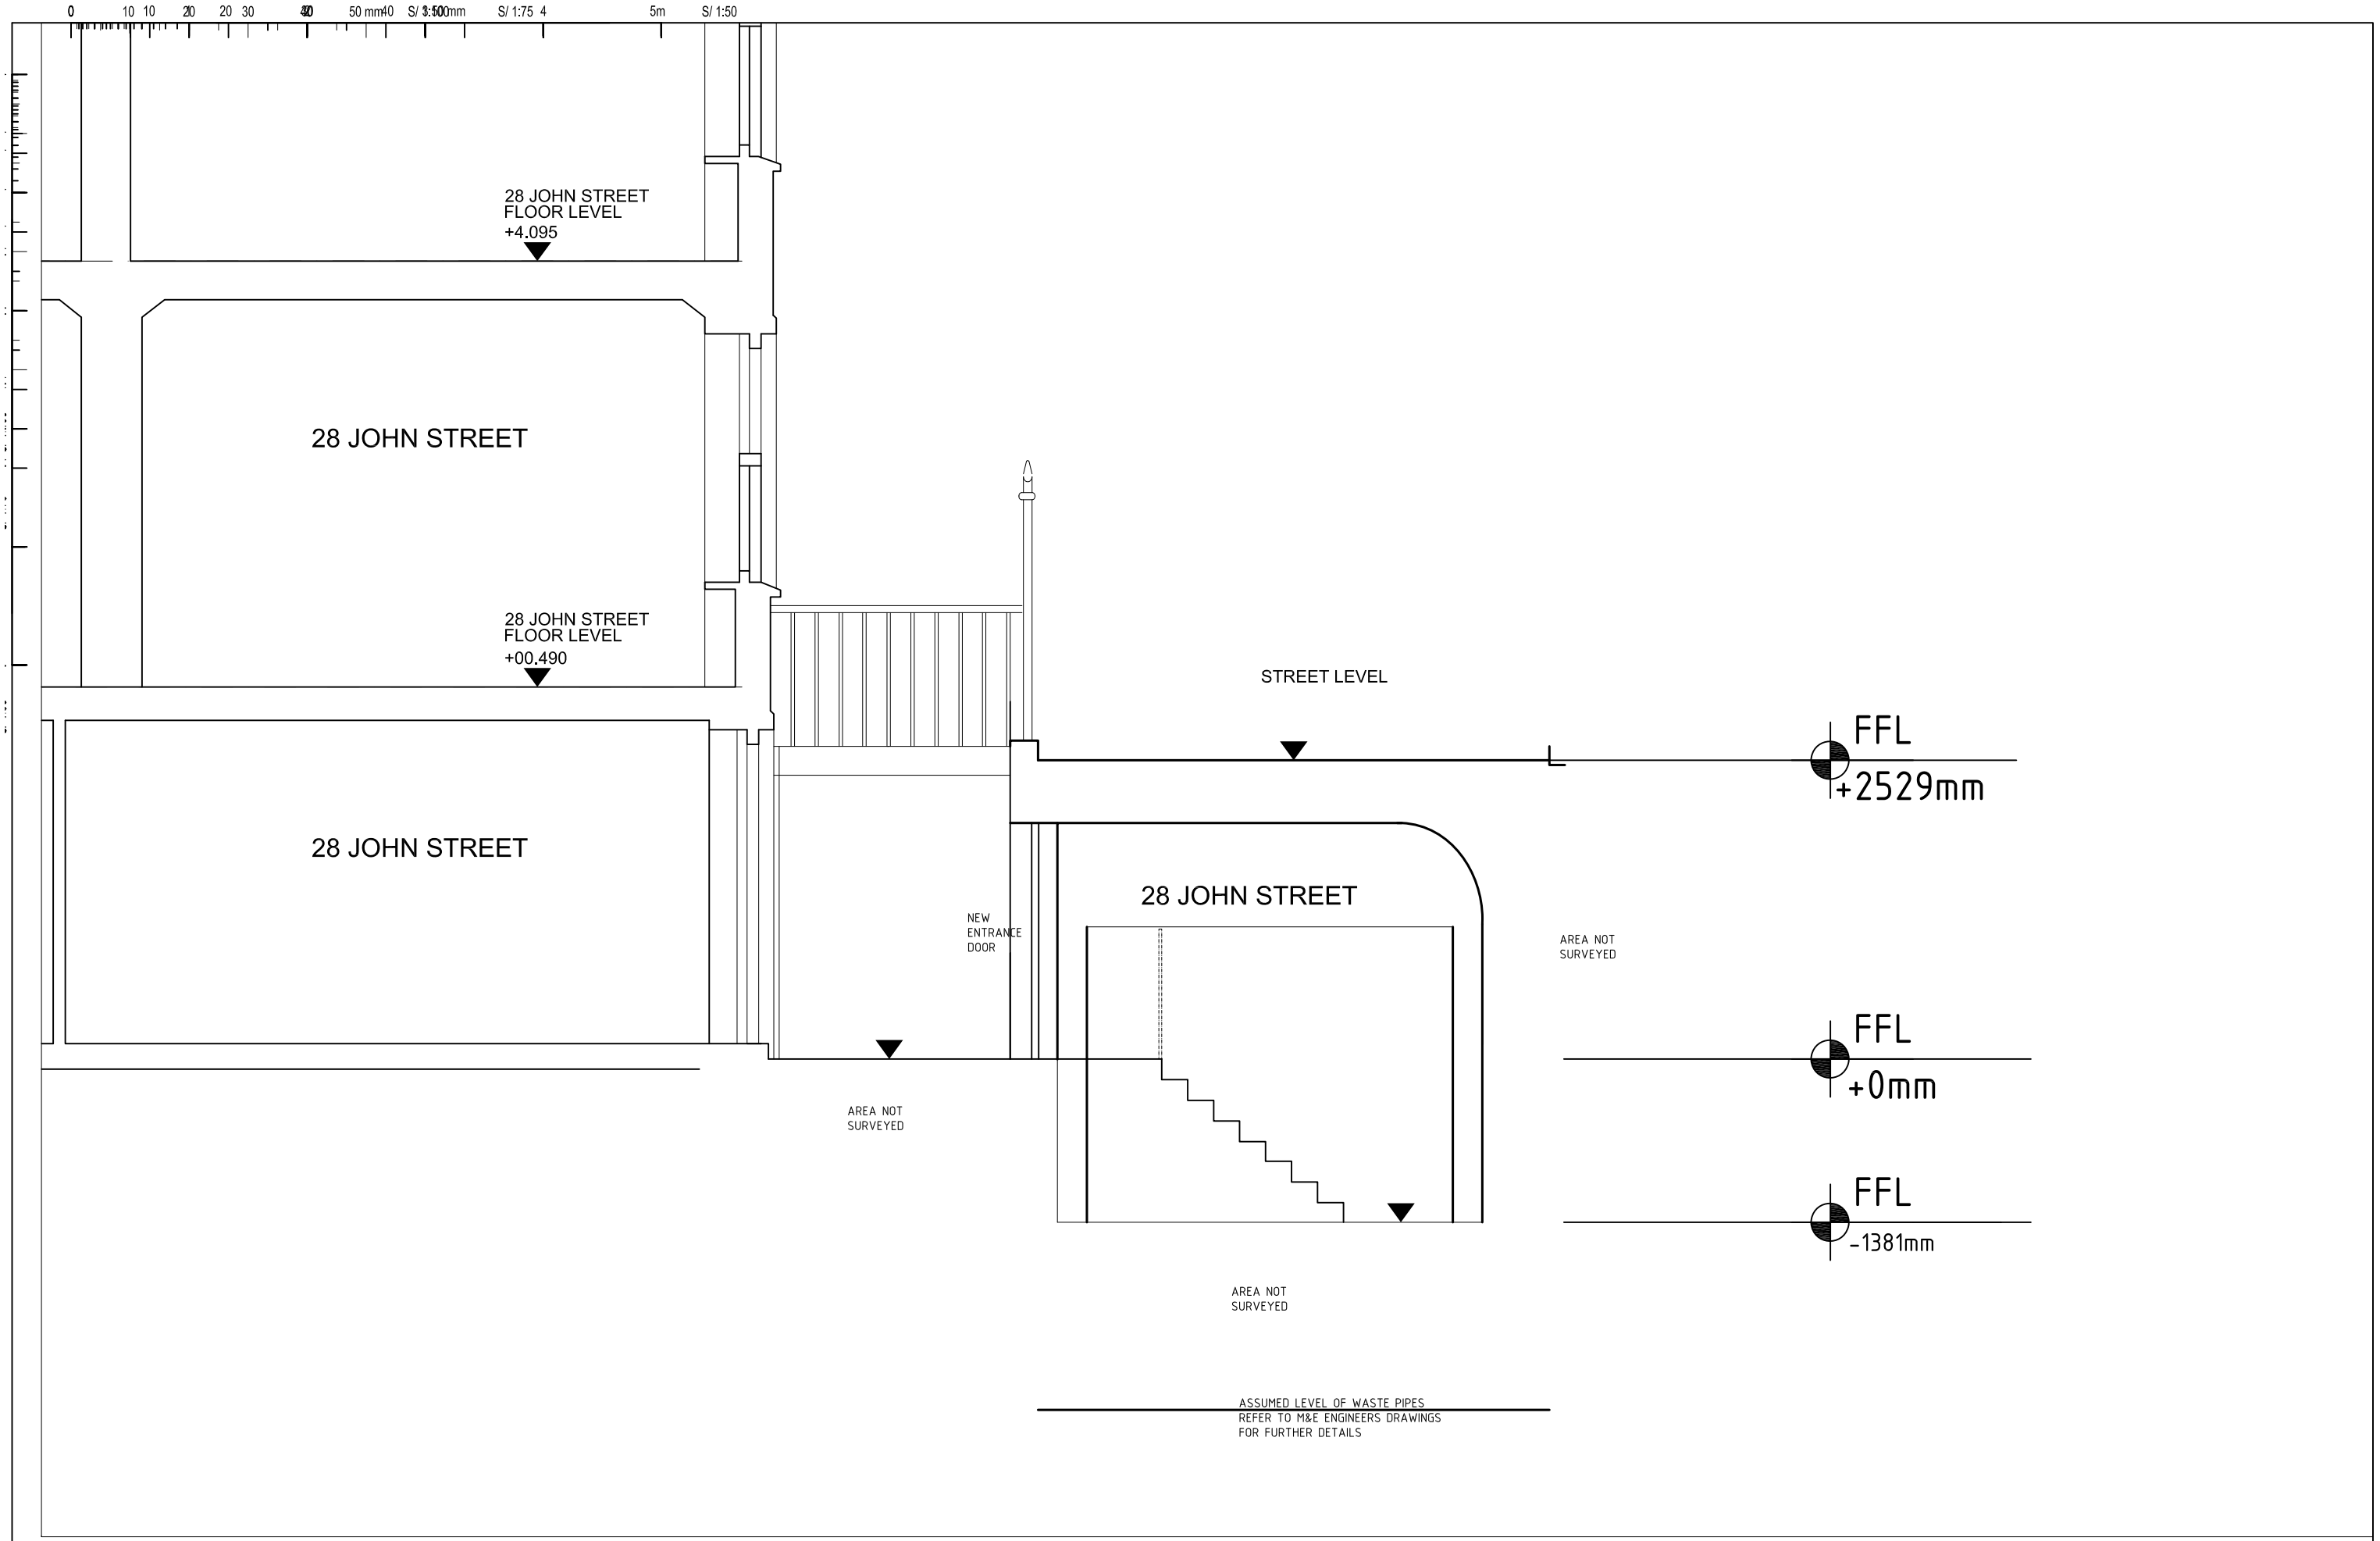


| REV | DATE.REV | WHO.REV | | WHO.CHECK |
|---|---|---|---|---|
| REV | DATE | BY | DESCRIPTION | CHK |

DRAWING STATUS: INFORMATION

| CLIENT: | PROJECT: | SCALE: | DESIGN/DRAWN: | CHECKED: | DATE: |
|---|---|---|---|---|---|
| CLIENT | Flat 1, 28 John Street, London | 1:50 | CH | CH | 15.02.2016 |
| LEAD DESIGNER: | DRAWING TITLE: | FORMAT: | PROJECT No: | DRAWING No: | REV: |
| P-U-R-A. LTD | SECTION-VAULTS-AS-PROPOSED | A3 | 0998 | 30-101 | 1 |

© Copyright to all designs, notes and drawings remains with P-U-R-A LTD subject to written authorization.

- All dimensions in mm unless noted otherwise.
- All dimensions and levels to be checked on site. Their accuracy cannot by guaranteed and therefore cannot be used for fabrication, manufacture or construction.
- Contractor to verify and to be responsible for all requirements and restrictions due to local rules. Contractor to report if there is any discrepancy in the drawings to P-U-R-A LTD in time to specify alternatives.
- This drawing is to be read together with all other relevant drawings.
- Do not scale from this drawing.

P-U-R-A Ltd
36 Gloucester Avenue, Primrose Hill
NW1 7BB - LONDON
info.uk@p-u-r-a.com
www.p-u-r-a.com
+44-(0)2072 849 763