1000_EXISTING

LBMV architects

Luigi Montefusco Ltd
72 Haverstock Hill
NW3 2BE London
T+44 (0) 207 483 3880
info@lbmvarchitects.com
www.lbmvarchitects.com

DRAWINGS STATUS		DRAWN	CHECKED
PLANNING PERMISSION	A3	UG - CA	LM
PROJECT TITLE		DATE	SCALE
HOUSE REFURBISHMENT		01.07.2023	
		DRAWING TITLE	
12a Lancaster Grove NW3 4NX		JOB NO	DRAWING NO
		0094	A1000

GENERAL NOTE
- This drawing should be removed from currency immediately when a revised version is issued.
- All dimensions to be checked on site by the contractor. Discrepancies to be reported before proceeding with the works.
- This drawing is copyrighted.
- All dimensions in mm's.

LEGEND

REV	DESCRIPTION	DATE	NAME

ORDNANCE SURVEY MAP

SCALE 1:1250

ORDNANCE SURVEY MAP_SITE BOUNDARY

SCALE 1:500

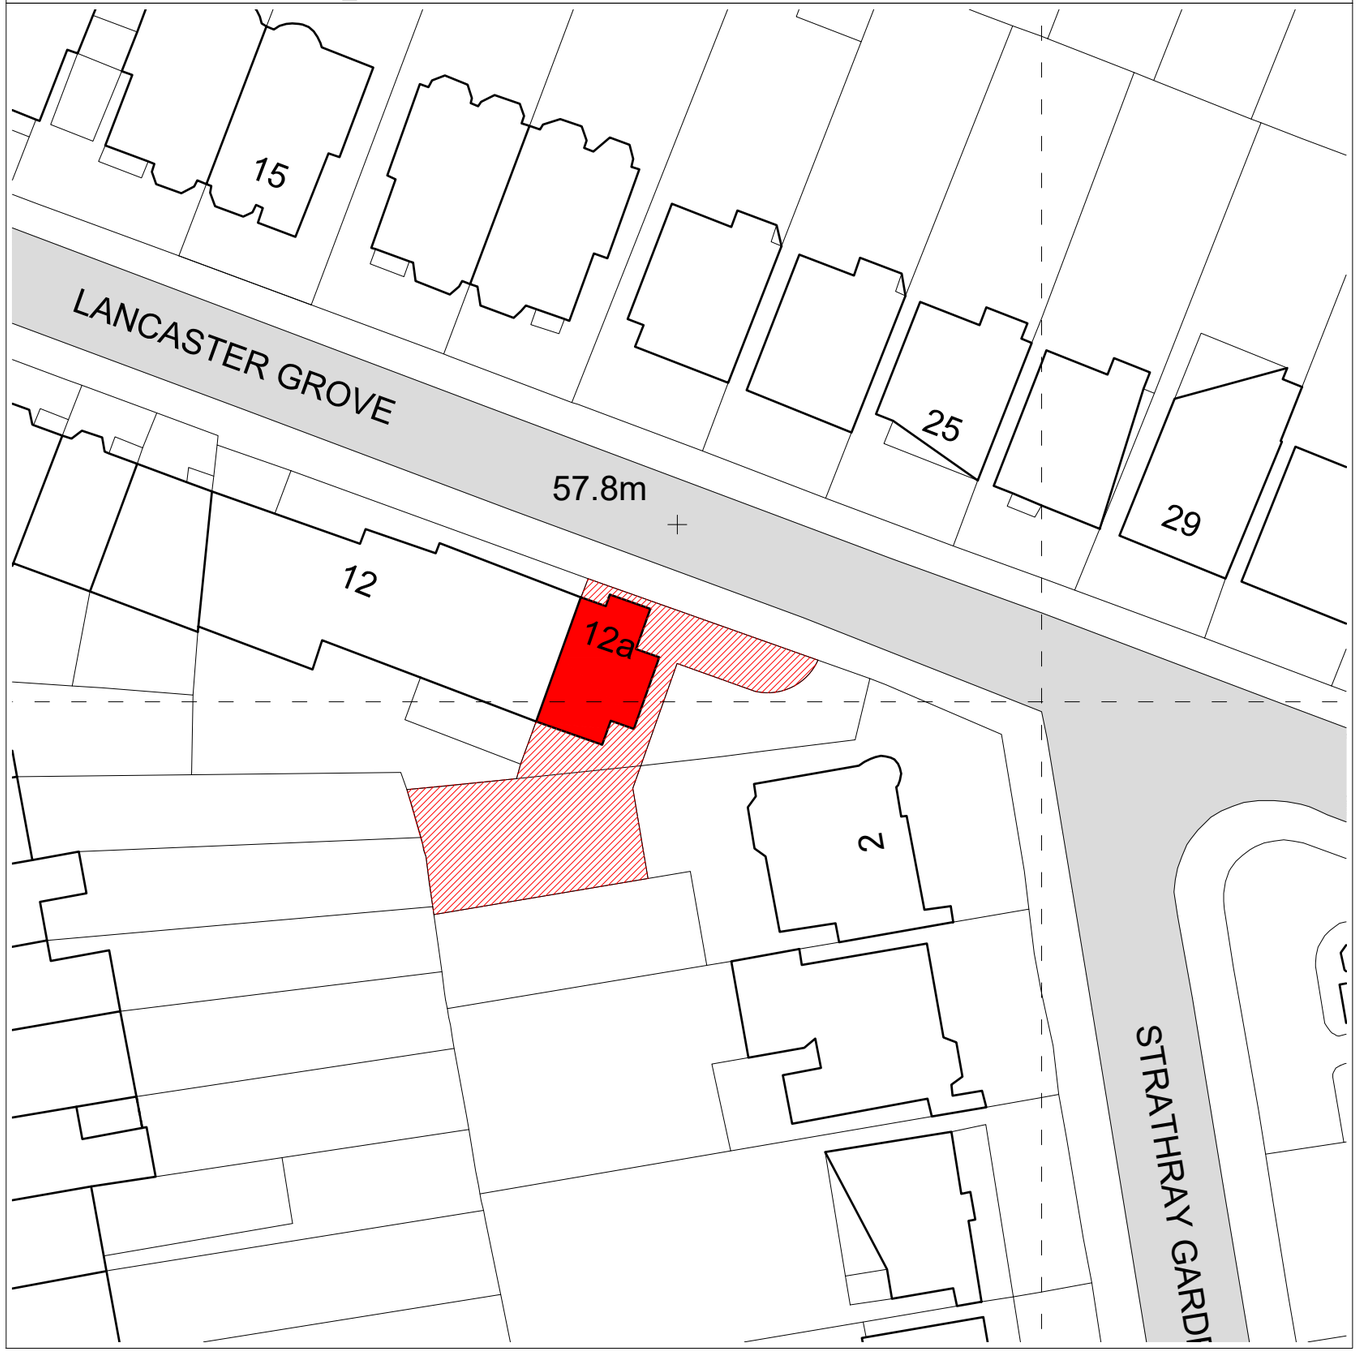

LBMV architects

Luigi Montefusco Ltd
72 Haverstock Hill
NW3 2BE London
T+44 (0) 207 483 3880
info@lbmvarchitects.com
www.lbmvarchitects.com

DRAWINGS STATUS		DRAWN	CHECKED
PLANNING PERMISSION	A3	UG - CA	LM

PROJECT TITLE
HOUSE REFURBISHMENT

12a Lancaster Grove
NW3 4NX

DATE	SCALE
01.07.2023	1:100@A3

DRAWING TITLE
ORDNANCE SURVEY MAP

JOB NO	DRAWING NO
0094	A1001

GENERAL NOTE
- This drawing should be removed from currency immediately when a revised version is issued.
- All dimensions to be checked on site by the contractor. Discrepancies to be reported before proceeding with the works.
- This drawing is copyrighted.
- All dimensions in mm's.

LEGEND

1.50	0	1	2 m
1.100	0	1	5 m
1:500	0	10	20 m
1:1000	0	10	50 m
1:1250	0	10	50 m

N

REV	DESCRIPTION	DATE	NAME

EXISTING LOWER GROUND FLOOR PLAN - SITE PLAN

SCALE 1:150

LBMV architects

Luigi Montefusco Ltd
72 Haverstock Hill
NW3 2BE London
T+44 (0) 207 483 3880
info@lbmvarchitects.com
www.lbmvarchitects.com

DRAWINGS STATUS: PLANNING PERMISSION	A3	DRAWN: UG - CA	CHECKED: LM
PROJECT TITLE: HOUSE REFURBISHMENT		DATE: 01.07.2023	SCALE: 1:150@A3
		DRAWING TITLE: EXISTING GROUD FLOOR PLAN	
12a Lancaster Grove NW3 4NX		JOB NO: 0094	DRAWING NO: A1002

GENERAL NOTE
- This drawing should be removed from currency immediately when a revised version is issued.
- All dimensions to be checked on site by the contractor. Discrepancies to be reported before proceeding with the works.
- This drawing is copyrighted.
- All dimensions in mm's.

LEGEND

1.50	0 1 2 m
1.100	0 1 5 m
1.200	0 1 2 10 m
1:500	0 10 20 m
1:1000	0 10 50 m
1:1250	0 10 50 m

N

REV	DESCRIPTION	DATE	NAME

EXISTING LOWER GROUND FLOOR PLAN

SCALE 1:100

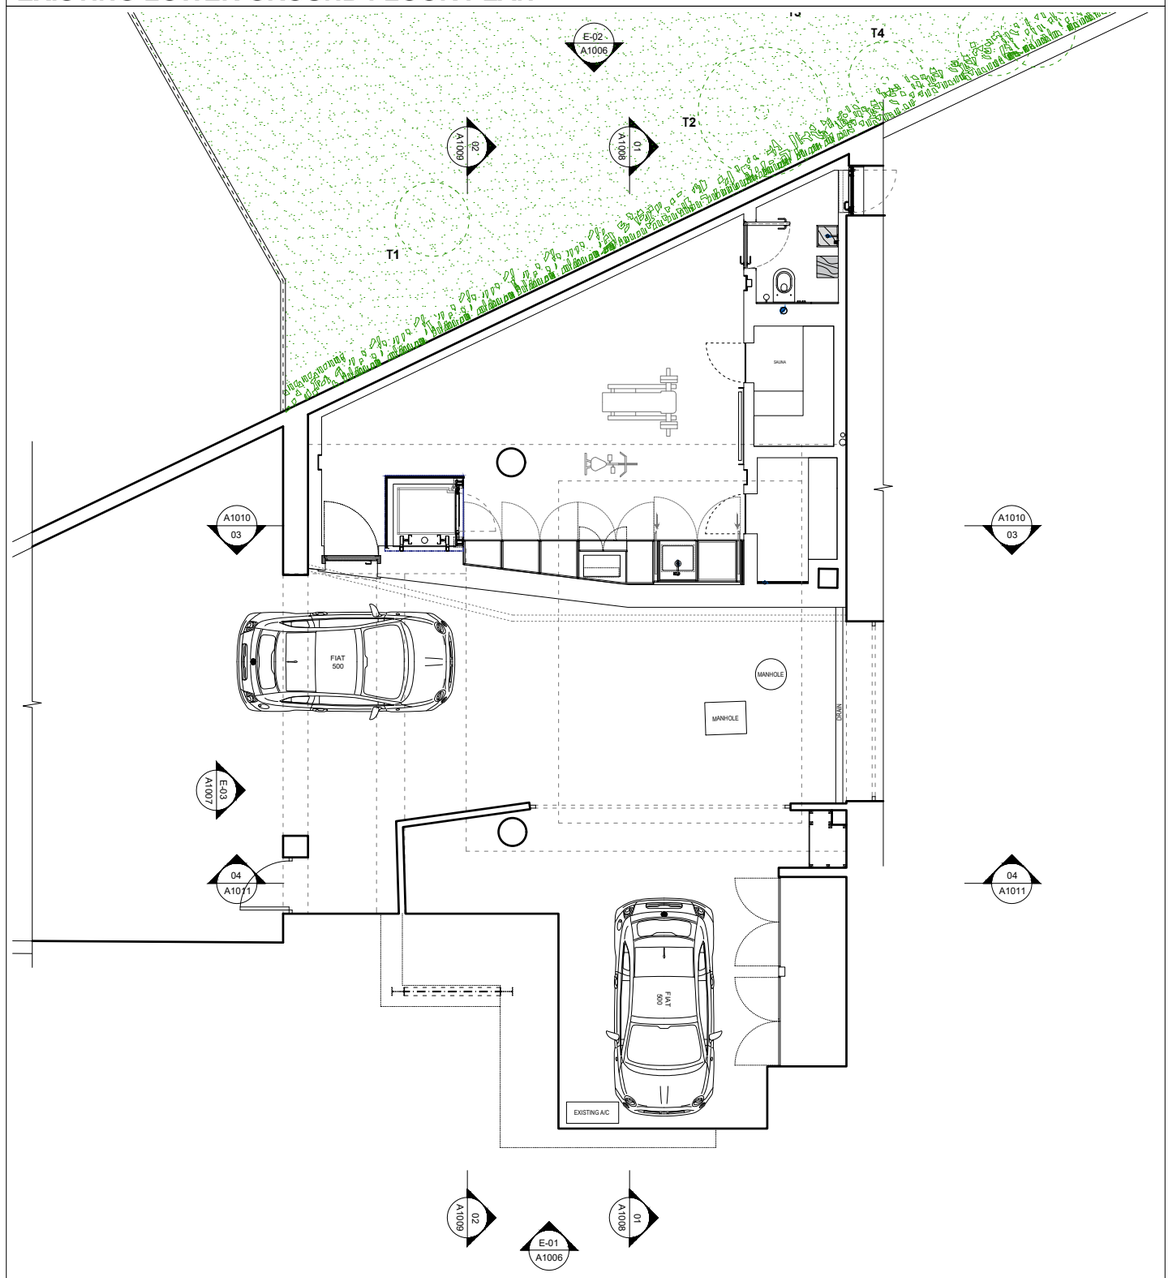

EXISTING GROUND FLOOR PLAN

SCALE 1:100

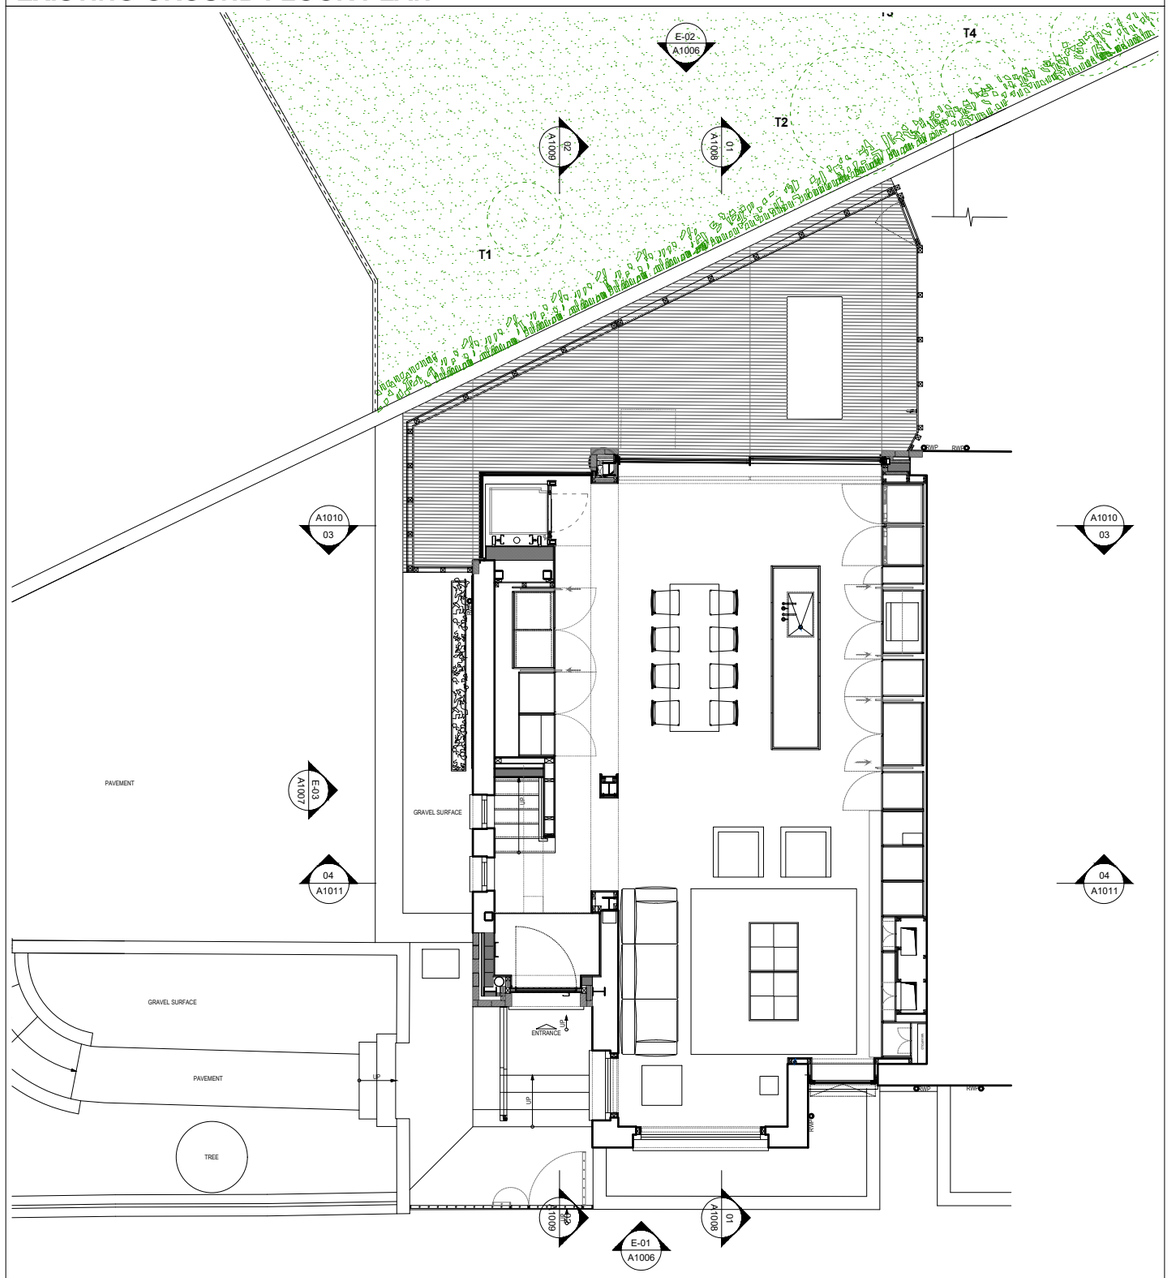

LBMV architects

Luigi Montefusco Ltd
72 Haverstock Hill
NW3 2BE London
T+44 (0) 207 483 3880
info@lbmvarchitects.com
www.lbmvarchitects.com

DRAWINGS STATUS: PLANNING PERMISSION	A3	DRAWN: UG - CA	CHECKED: LM
PROJECT TITLE: HOUSE REFURBISHMENT		DATE: 01.07.2023	SCALE: 1:100@A3
		DRAWING TITLE: EXISTING FLOOR PLANS	
12a Lancaster Grove NW3 4NX		JOB NO: 0094	DRAWING NO: A1003

GENERAL NOTE

- This drawing should be removed from currency immediately when a revised version is issued.
- All dimensions to be checked on site by the contractor. Discrepancies to be reported before proceeding with the works.
- This drawing is copyrighted.
- All dimensions in mm's.

LEGEND

1.50	0	1	2 m
1.100	0	1	5 m
1:500	0	10	20 m
1:1000	0	10	50 m
1:1250	0	10	50 m

N

REV	DESCRIPTION	DATE	NAME

EXISTING FIRST FLOOR PLAN

SCALE 1:100

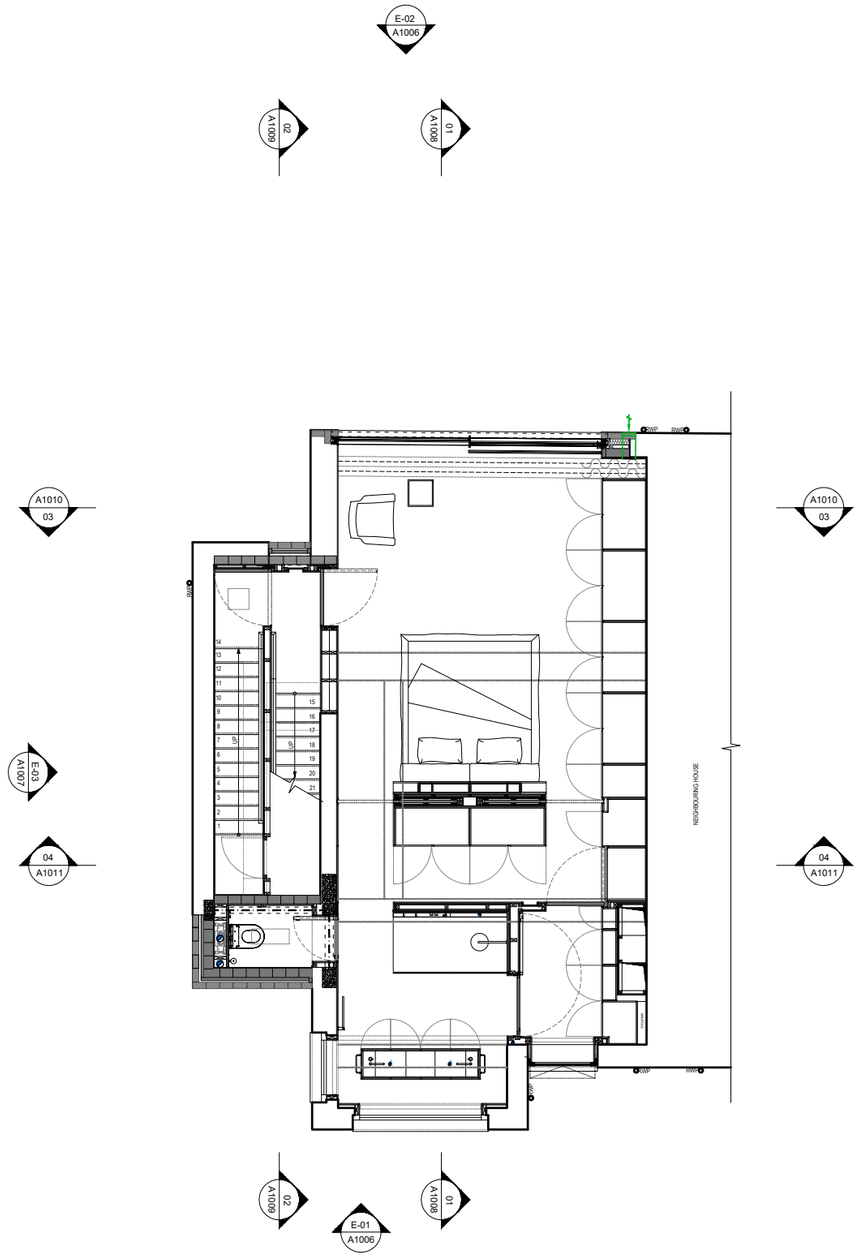

EXISTING SECOND FLOOR PLAN

SCALE 1:100

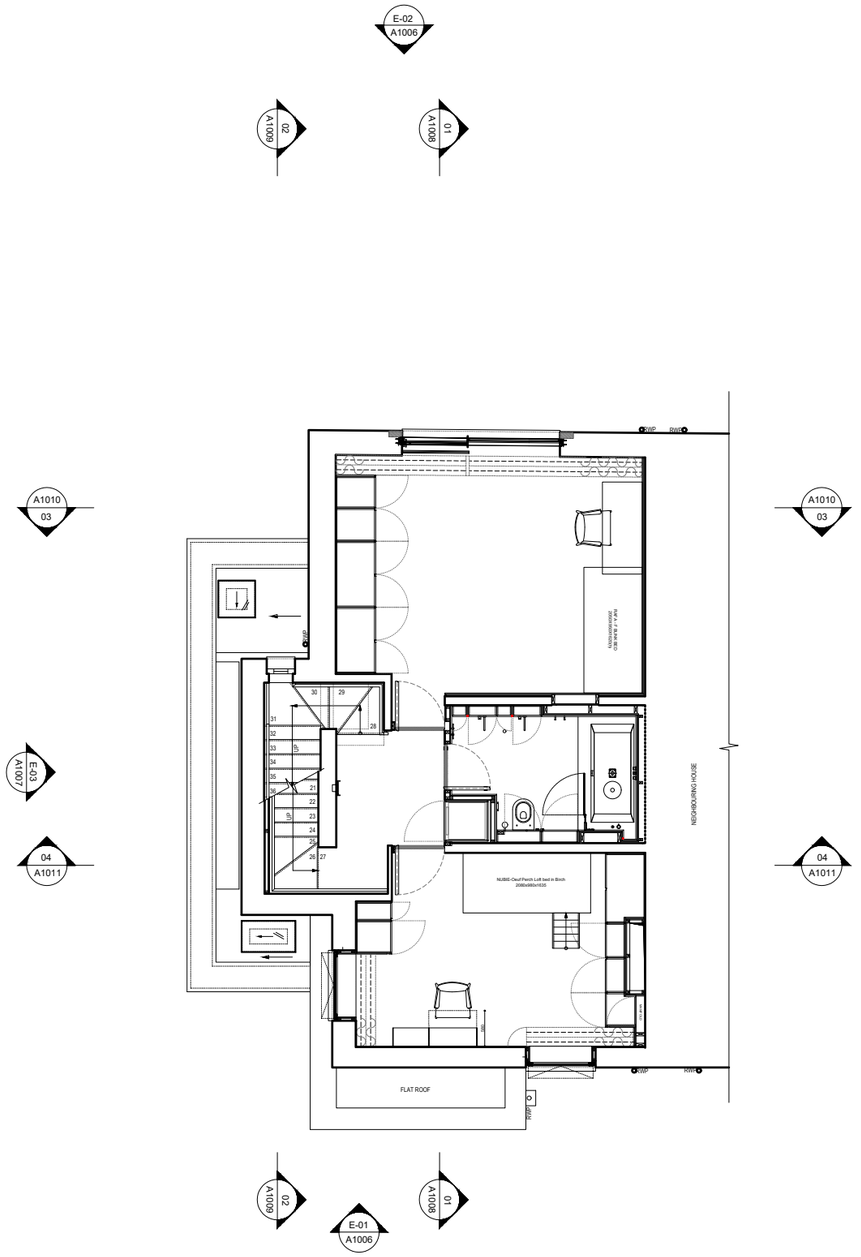

LBMV architects

Luigi Montefusco Ltd
72 Haverstock Hill
NW3 2BE London
T+44 (0) 207 483 3880
info@lbmvarchitects.com
www.lbmvarchitects.com

DRAWINGS STATUS		DRAWN	CHECKED
PLANNING PERMISSION	A3	UG - CA	LM

PROJECT TITLE
HOUSE REFURBISHMENT

12a Lancaster Grove
NW3 4NX

DATE	SCALE
01.07.2023	1:100@A3

DRAWING TITLE
EXISTING FLOOR PLANS

JOB NO	DRAWING NO
0094	A1004

GENERAL NOTE
- This drawing should be removed from currency immediately when a revised version is issued.
- All dimensions to be checked on site by the contractor. Discrepancies to be reported before proceeding with the works.
- This drawing is copyrighted.
- All dimensions in mm's.

LEGEND

1.50	0	1	2 m
1.100	0	1	5 m
1:500	0	10	20 m
1:1000	0	10	50 m
1:1250	0	10	50 m

N

REV	DESCRIPTION	DATE	NAME

PROPOSED THIRD FLOOR PLAN

SCALE 1:100

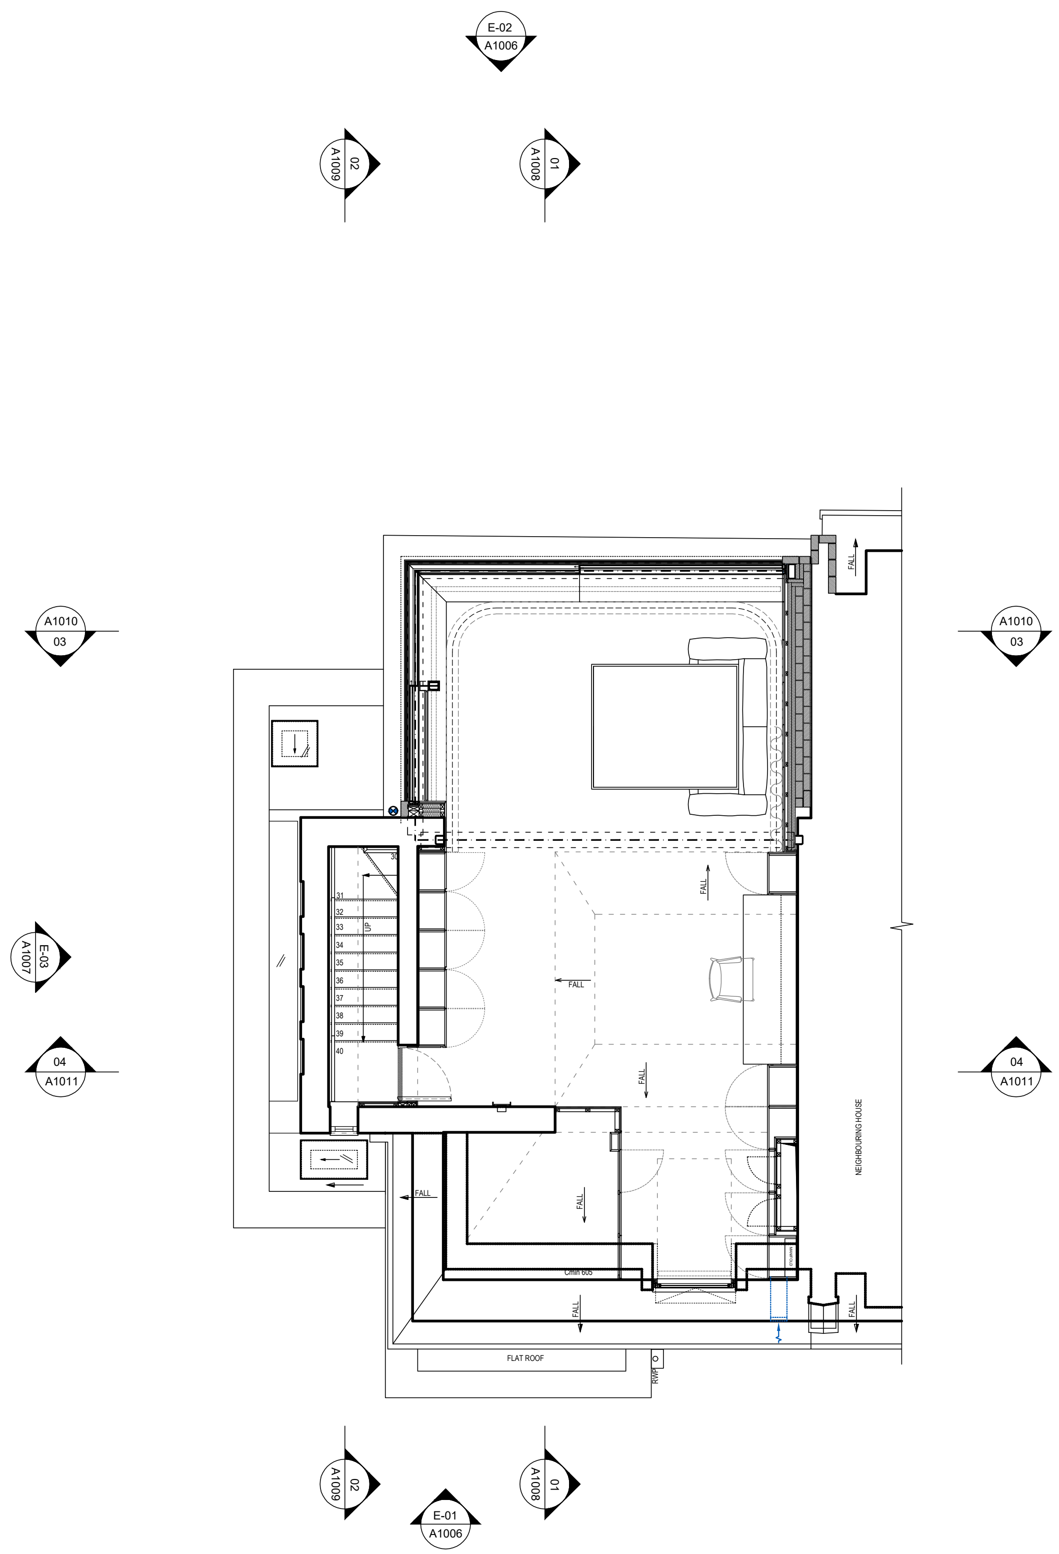

PROPOSED ROOF PLAN

SCALE 1:100

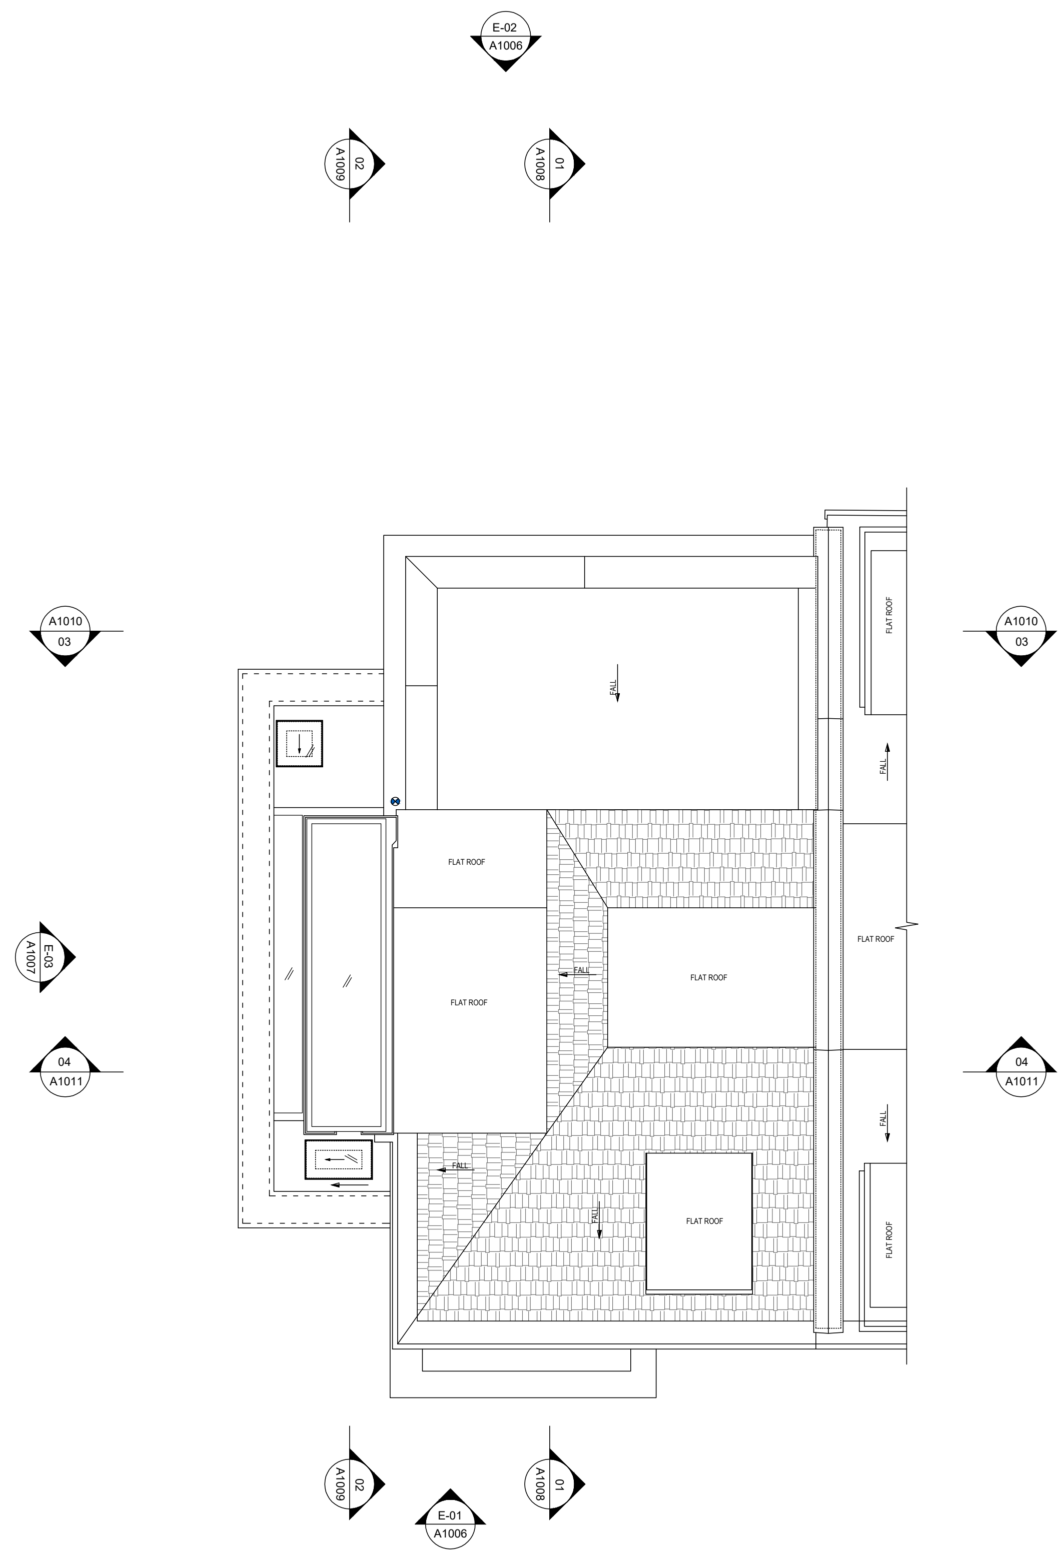

LBMV architects

Luigi Montefusco Ltd
72 Haverstock Hill
NW3 2BE London
T+44 (0) 207 483 3880
info@lbmvarchitects.com
www.lbmvarchitects.com

DRAWINGS STATUS		DRAWN	CHECKED
PLANNING PERMISSION	A3	UG - CA	LM
PROJECT TITLE		DATE	SCALE
HOUSE REFURBISHMENT 12a Lancaster Grove NW3 4NX		01.07.2023	1:100@A3
		DRAWING TITLE	
		EXISTING FLOOR PLANS	
		JOB NO	DRAWING NO
		0094	A1005

GENERAL NOTE

- This drawing should be removed from currency immediately when a revised version is issued.
- All dimensions to be checked on site by the contractor. Discrepancies to be reported before proceeding with the works.
- This drawing is copyrighted.
- All dimensions in mm's.

LEGEND

1.50 — 0, 1, 2 m
1.100 — 0, 1, 5 m
1:500 — 0, 10, 20 m
1:1000 — 0, 10, 50 m
1:1250 — 0, 10, 50 m

N

REV	DESCRIPTION	DATE	NAME

EXISTING FRONT ELEVATION - E01

SCALE 1:100

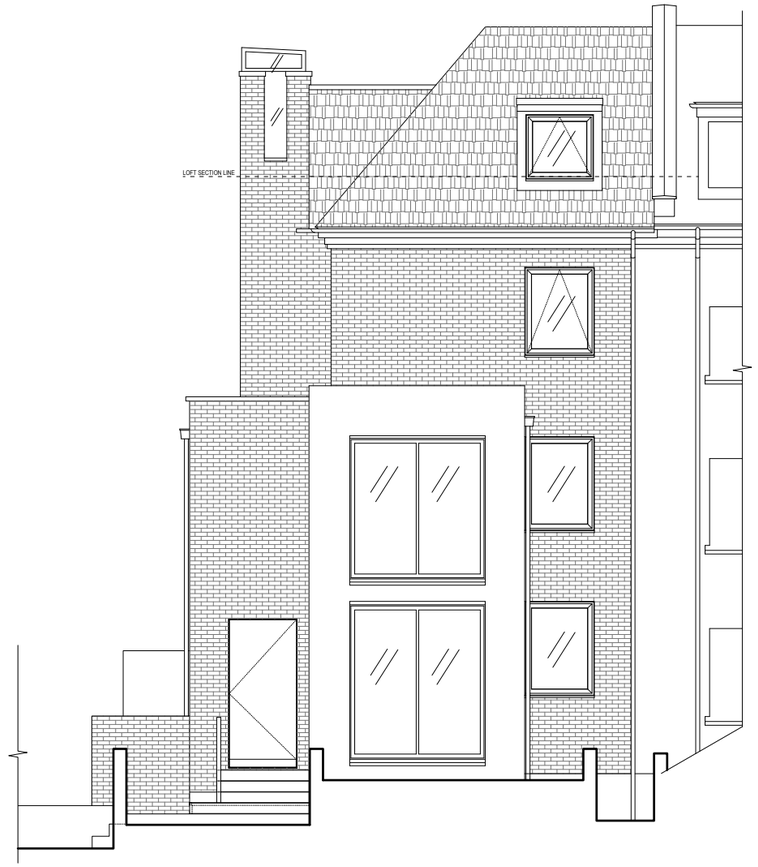

EXISTING REAR ELEVATION - E02

SCALE 1:100

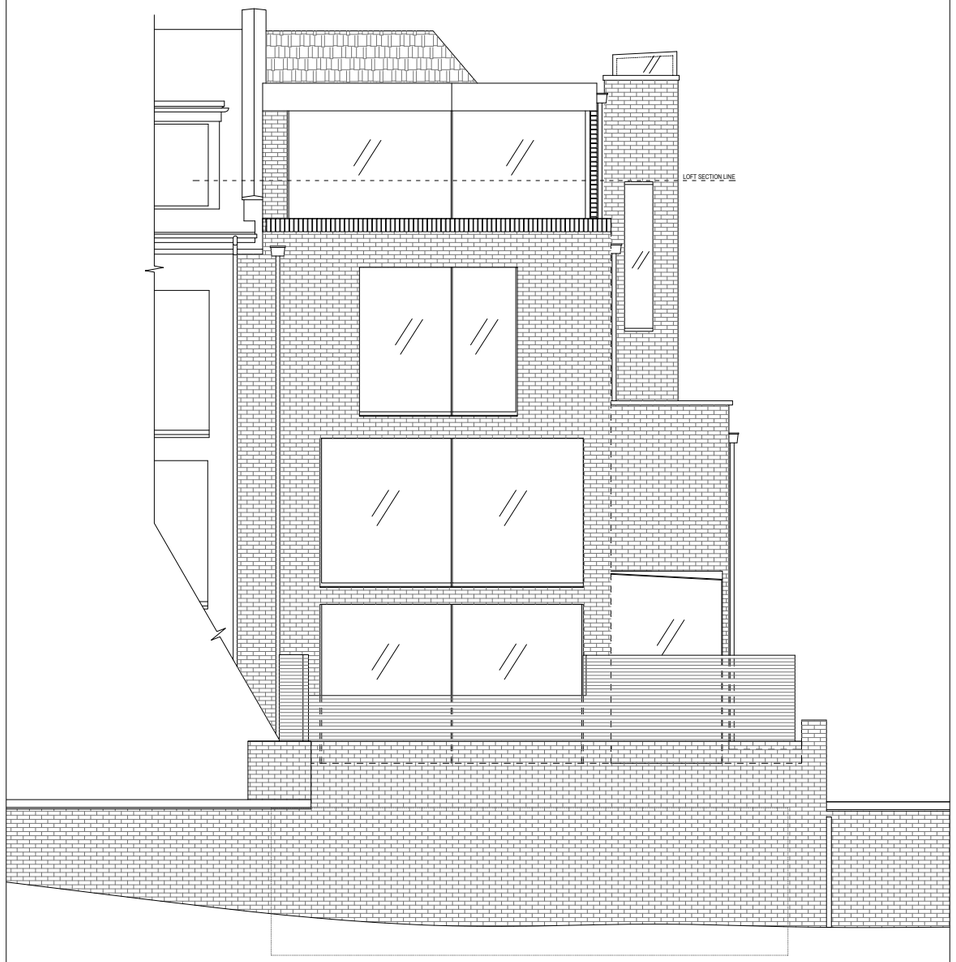

LBMV architects

Luigi Montefusco Ltd
72 Haverstock Hill
NW3 2BE London
T+44 (0) 207 483 3880
info@lbmvarchitects.com
www.lbmvarchitects.com

DRAWINGS STATUS: PLANNING PERMISSION	A3	DRAWN: UG - CA	CHECKED: LM
PROJECT TITLE: HOUSE REFURBISHMENT		DATE: 01.07.2023	SCALE: 1:100@A3
		DRAWING TITLE: EXISTING REAR AND FRONT ELEVATION	
12a Lancaster Grove NW3 4NX		JOB NO: 0094	DRAWING NO: A1006

GENERAL NOTE

- This drawing should be removed from currency immediately when a revised version is issued.
- All dimensions to be checked on site by the contractor. Discrepancies to be reported before proceeding with the works.
- This drawing is copyrighted.
- All dimensions in mm's.

LEGEND

1.50	0	1	2 m
1.100	0	1	5 m
1:500	0	10	20 m
1:1000	0	10	50 m
1:1250	0	10	50 m

REV	DESCRIPTION	DATE	NAME

EXISTING SIDE ELEVATION - E03

SCALE 1:100

LBMV architects

Luigi Montefusco Ltd
72 Haverstock Hill
NW3 2BE London
T+44 (0) 207 483 3880
info@lbmvarchitects.com
www.lbmvarchitects.com

DRAWINGS STATUS		DRAWN	CHECKED
PLANNING PERMISSION	A3	UG - CA	LM

PROJECT TITLE
HOUSE REFURBISHMENT

12a Lancaster Grove
NW3 4NX

DATE	SCALE
01.07.2023	1:100@A3

DRAWING TITLE
EXISTING SIDE ELEVATION

JOB NO	DRAWING NO
0094	A1007

GENERAL NOTE
- This drawing should be removed from currency immediately when a revised version is issued.
- All dimensions to be checked on site by the contractor. Discrepancies to be reported before proceeding with the works.
- This drawing is copyrighted.
- All dimensions in mm's.

LEGEND

1.50	0	1	2 m
1.100	0	1	5 m
1:500	0	10	20 m
1:1000	0	10	50 m
1:1250	0	10	50 m

REV	DESCRIPTION	DATE	NAME

EXISTING SECTION 01

SCALE 1:100

LBMV architects

Luigi Montefusco Ltd
72 Haverstock Hill
NW3 2BE London
T+44 (0) 207 483 3880
info@lbmvarchitects.com
www.lbmvarchitects.com

DRAWINGS STATUS		DRAWN	CHECKED
PLANNING PERMISSION	A3	UG - CA	LM
PROJECT TITLE		DATE	SCALE
HOUSE REFURBISHMENT		01.07.2023	1:100@A3
		DRAWING TITLE	
		EXISTING SECTION	
12a Lancaster Grove NW3 4NX		JOB NO	DRAWING NO
		0094	A1008

GENERAL NOTE

- This drawing should be removed from currency immediately when a revised version is issued.
- All dimensions to be checked on site by the contractor. Discrepancies to be reported before proceeding with the works.
- This drawing is copyrighted.
- All dimensions in mm's.

LEGEND

1.50	0	1	2 m
1.100	0	1	5 m
1:500	0	10	20 m
1:1000	0	10	50 m
1:1250	0	10	50 m

REV	DESCRIPTION	DATE	NAME

EXISTING SECTION 02

SCALE 1:100

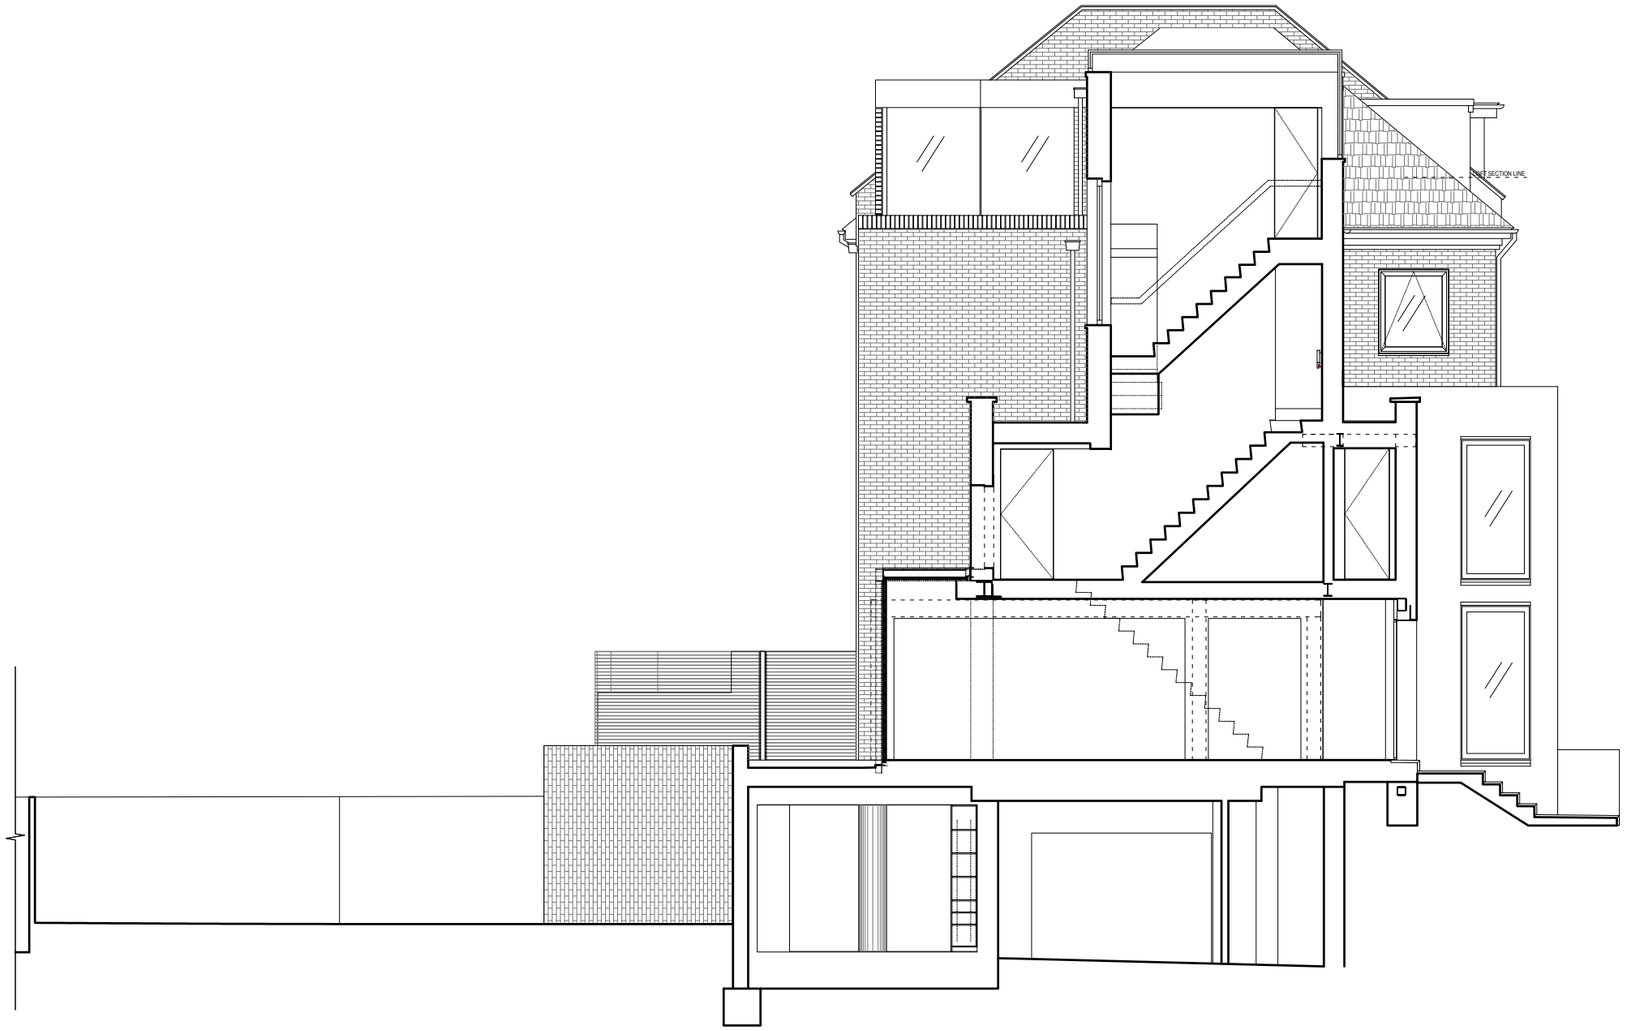

LBMV architects

Luigi Montefusco Ltd
72 Haverstock Hill
NW3 2BE London
T+44 (0) 207 483 3880
info@lbmvarchitects.com
www.lbmvarchitects.com

DRAWINGS STATUS		DRAWN	CHECKED
PLANNING PERMISSION	A3	UG - CA	LM
PROJECT TITLE		DATE	SCALE
HOUSE REFURBISHMENT		01.07.2023	1:100@A3
		DRAWING TITLE	
		EXISTING SECTION	
12a Lancaster Grove NW3 4NX		JOB NO	DRAWING NO
		0094	A1009

GENERAL NOTE

- This drawing should be removed from currency immediately when a revised version is issued.
- All dimensions to be checked on site by the contractor. Discrepancies to be reported before proceeding with the works.
- This drawing is copyrighted.
- All dimensions in mm's.

LEGEND

1.50	0	1	2 m
1.100	0	1	5 m
1:500	0	10	20 m
1:1000	0	10	50 m
1:1250	0	10	50 m

REV	DESCRIPTION	DATE	NAME

EXISTING SECTION 03

SCALE 1:100

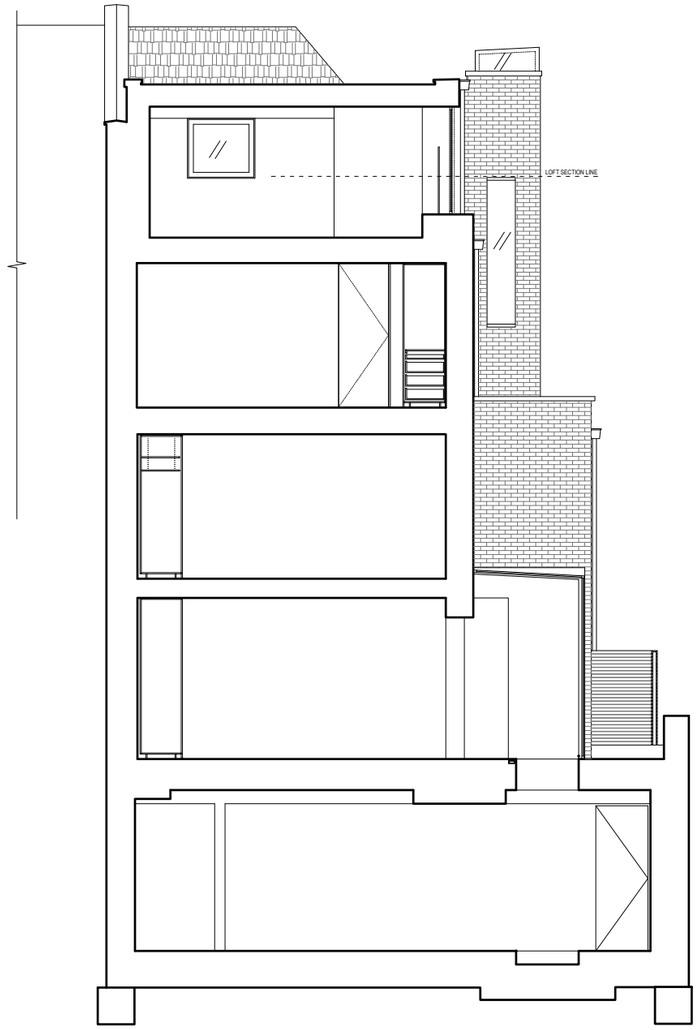

LBMV architects

Luigi Montefusco Ltd
72 Haverstock Hill
NW3 2BE London
T+44 (0) 207 483 3880
info@lbmvarchitects.com
www.lbmvarchitects.com

DRAWINGS STATUS: PLANNING PERMISSION	A3	DRAWN: UG - CA	CHECKED: LM
PROJECT TITLE: HOUSE REFURBISHMENT		DATE: 01.07.2023	SCALE: 1:100@A3
		DRAWING TITLE: EXISTING SECTIONS	
12a Lancaster Grove NW3 4NX		JOB NO: 0094	DRAWING NO: A1010

GENERAL NOTE

- This drawing should be removed from currency immediately when a revised version is issued.
- All dimensions to be checked on site by the contractor. Discrepancies to be reported before proceeding with the works.
- This drawing is copyrighted.
- All dimensions in mm's.

LEGEND

1.50	0	1	2 m
1.100	0	1	5 m
1:500	0	10	20 m
1:1000	0	10	50 m
1:1250	0	10	50 m

REV	DESCRIPTION	DATE	NAME

EXISTING SECTION 04

SCALE 1:100

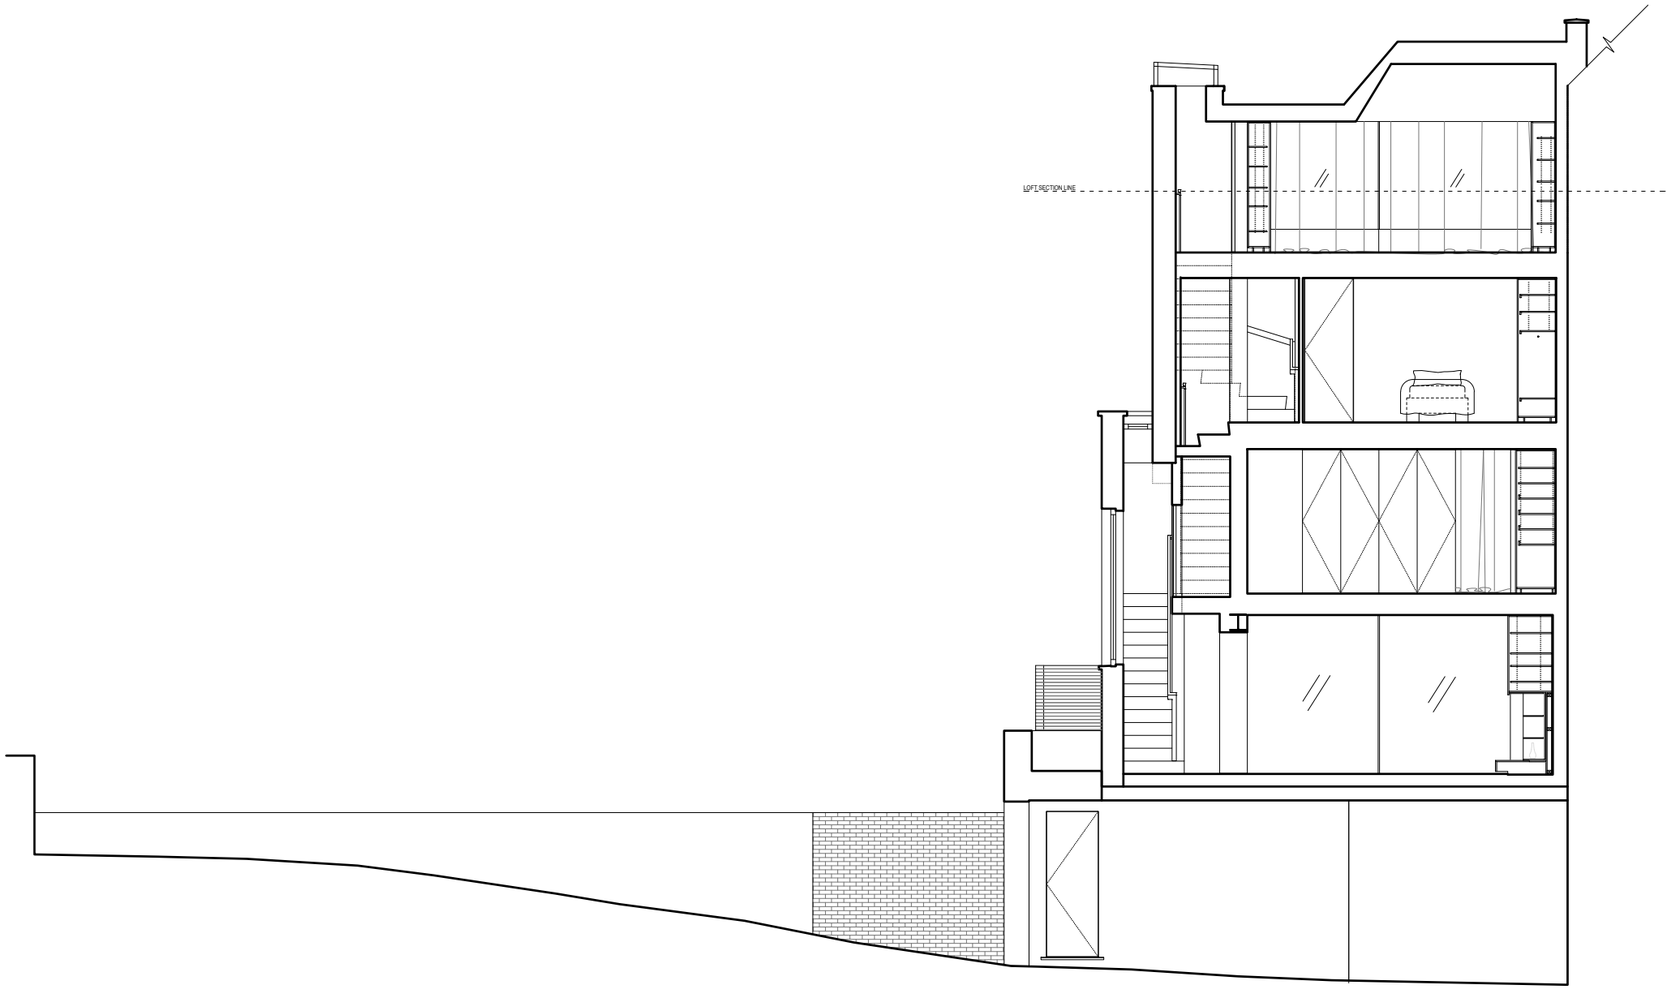

LBMV architects

Luigi Montefusco Ltd
72 Haverstock Hill
NW3 2BE London
T+44 (0) 207 483 3880
info@lbmvarchitects.com
www.lbmvarchitects.com

DRAWINGS STATUS: PLANNING PERMISSION	A3	DRAWN: UG - CA	CHECKED: LM
PROJECT TITLE: HOUSE REFURBISHMENT		DATE: 01.07.2023	SCALE: 1:100@A3
		DRAWING TITLE: EXISTING SECTIONS	
12a Lancaster Grove NW3 4NX		JOB NO: 0094	DRAWING NO: A1011

GENERAL NOTE

- This drawing should be removed from currency immediately when a revised version is issued.
- All dimensions to be checked on site by the contractor. Discrepancies to be reported before proceeding with the works.
- This drawing is copyrighted.
- All dimensions in mm's.

LEGEND

1.50	0	1	2 m
1.100	0	1	5 m
1:500	0	10	20 m
1:1000	0	10	50 m
1:1250	0	10	50 m

REV	DESCRIPTION	DATE	NAME

EXISTING CG IMAGE

LBMV architects

Luigi Montefusco Ltd
72 Haverstock Hill
NW3 2BE London
T+44 (0) 207 483 3880
info@lbmvarchitects.com
www.lbmvarchitects.com

DRAWINGS STATUS		DRAWN	CHECKED
PLANNING PERMISSION	A3	UG - CA	LM
PROJECT TITLE		DATE	SCALE
HOUSE REFURBISHMENT		01.07.2023	-
		DRAWING TITLE	
		EXISTING CG IMAGES	
12a Lancaster Grove NW3 4NX		JOB NO	DRAWING NO
		0094	A1012

GENERAL NOTE
- This drawing should be removed from currency immediately when a revised version is issued.
- All dimensions to be checked on site by the contractor. Discrepancies to be reported before proceeding with the works.
- This drawing is copyrighted.
- All dimensions in mm's.

LEGEND

REV	DESCRIPTION	DATE	NAME