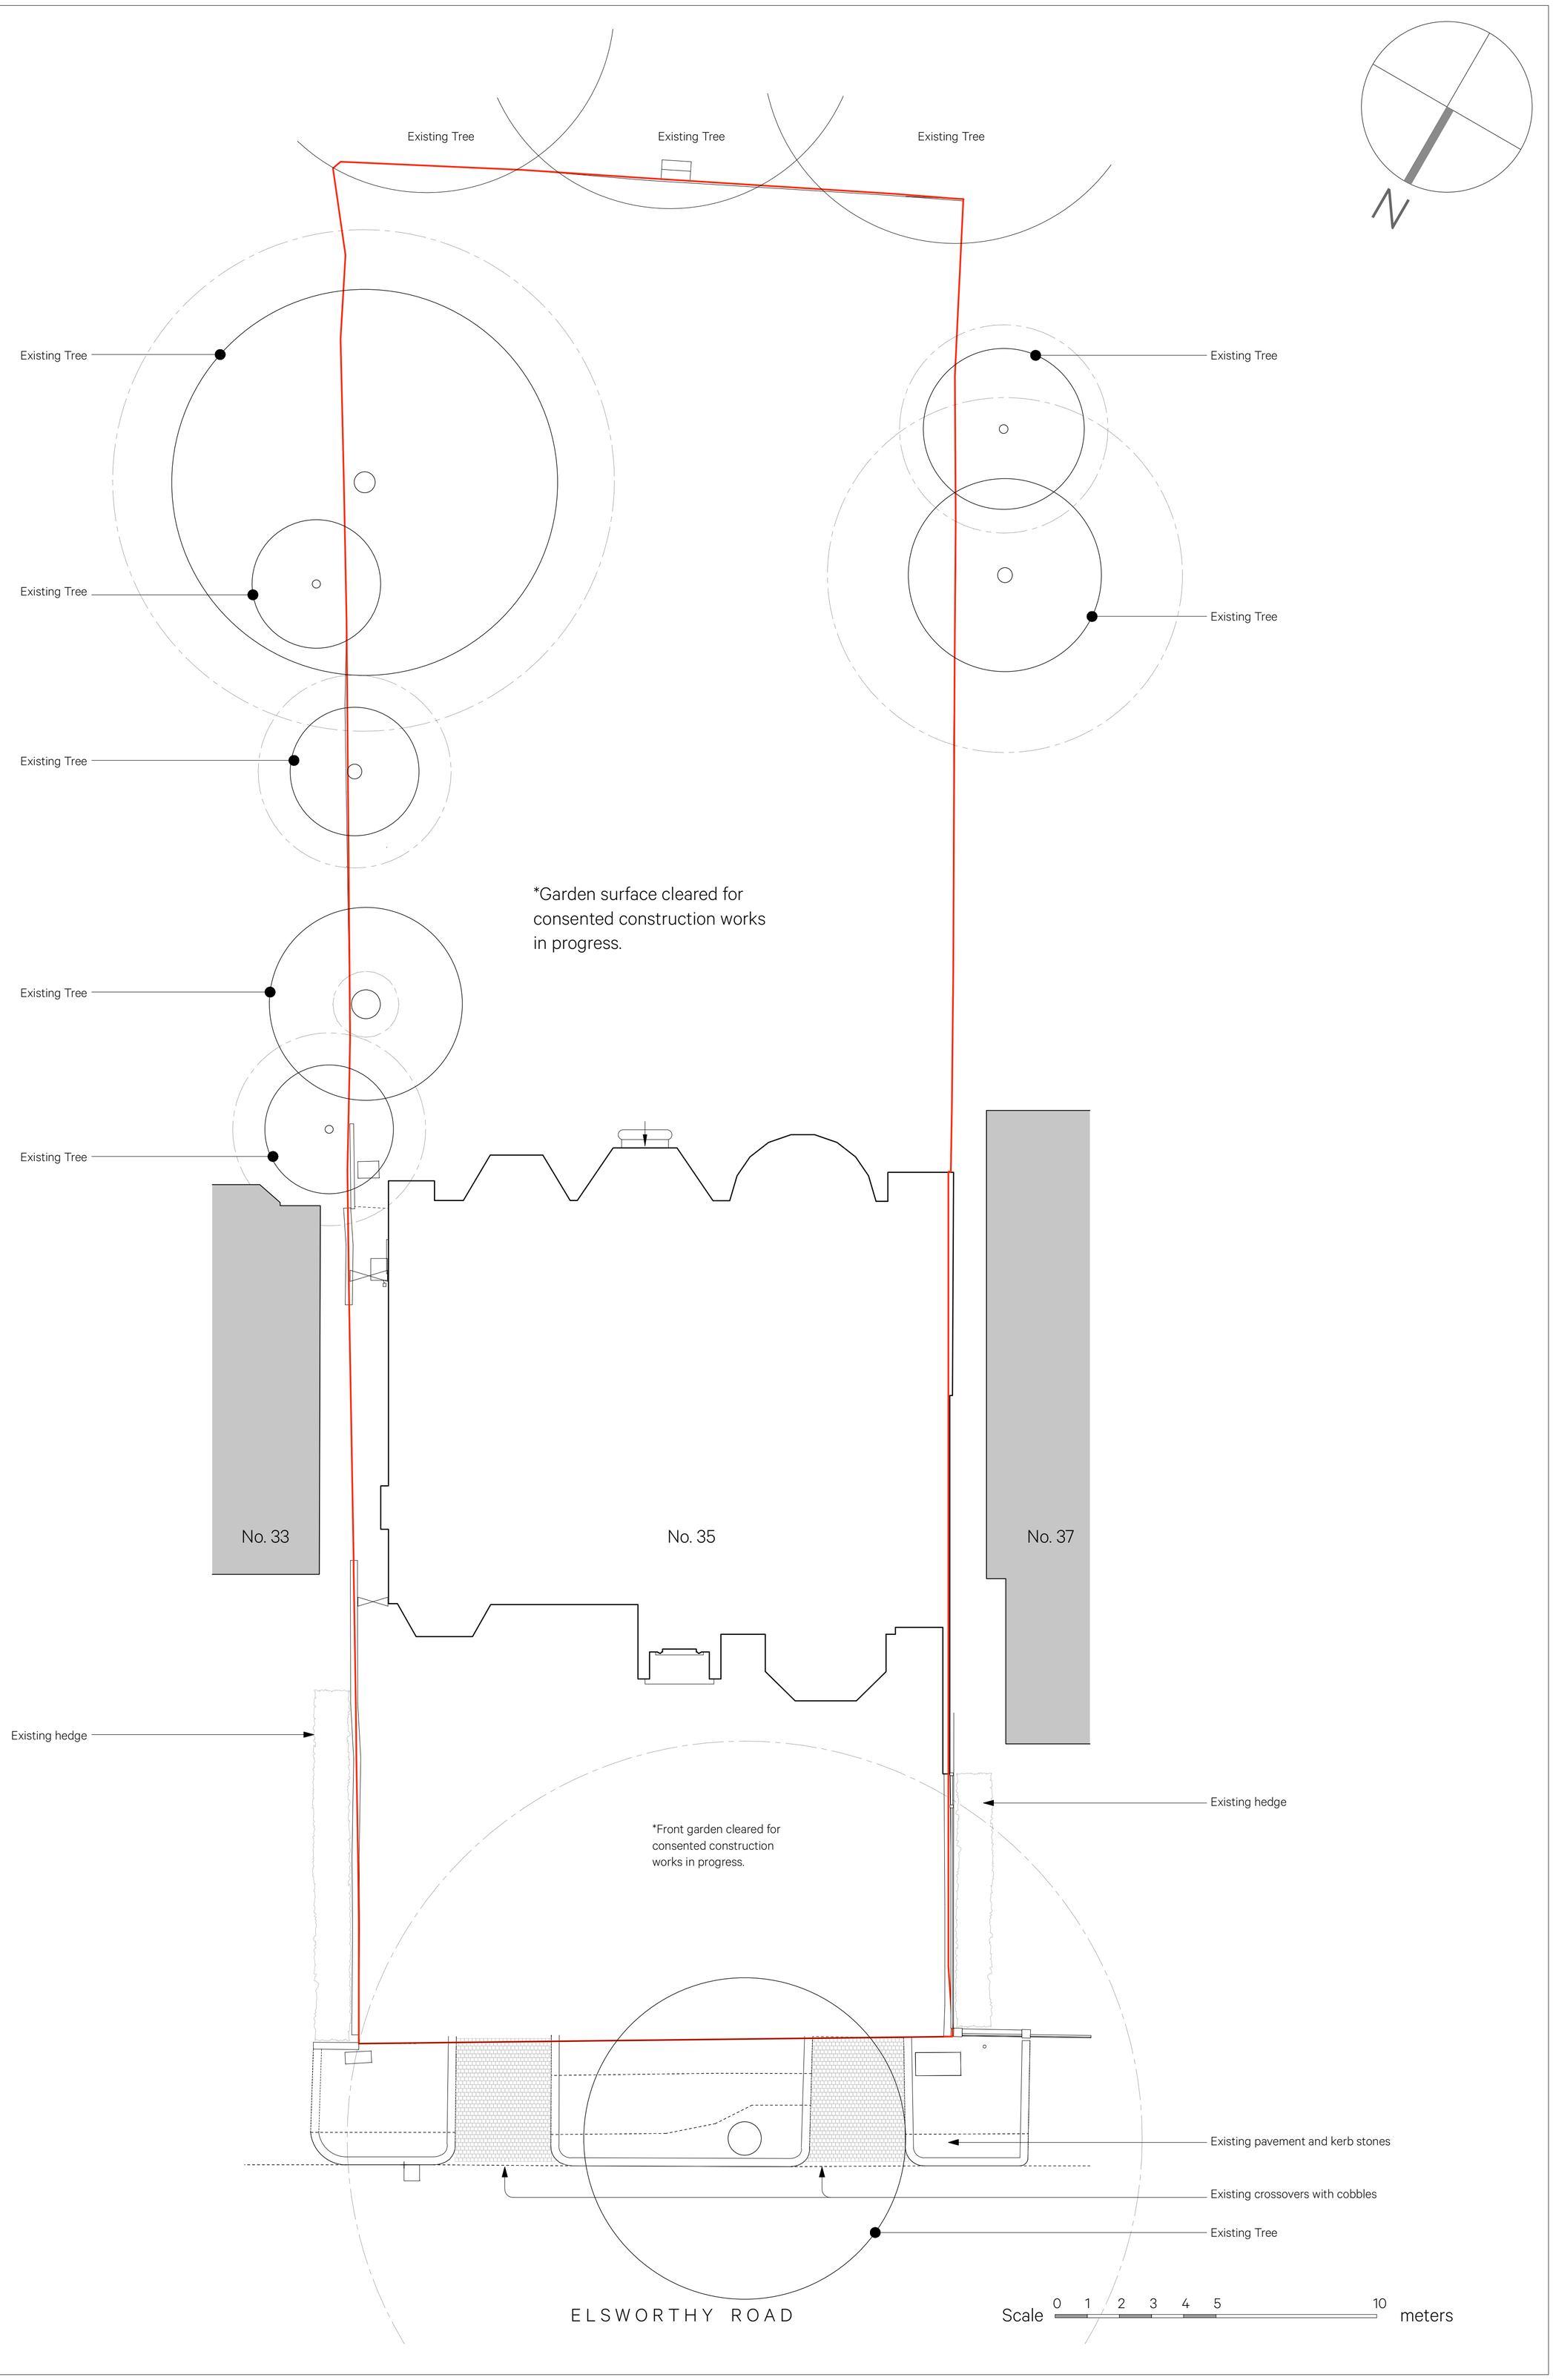

Revision	Date	Amendment
-	30.01.24	Issue for planning submission

Notes

NO DIMENSIONS ARE TO BE SCALED FROM THIS DRAWING. THE CONTRACTOR/MANUFACTURER IS RESPONSIBLE FOR CHECKING ALL DIMENSIONS AND QUERYING ANY DISCREPANCIES. THIS DRAWING IS THE PROPERTY OF BURWELL ARCHITECTS LTD. COPYRIGHT IS RESERVED BY THEM AND THE DRAWING IS ISSUED ON CONDITION THAT IT IS NOT COPIED, REPRODUCED, RETAINED OR DISCLOSED TO ANY UNAUTHORISED PERSON, EITHER WHOLLY OR IN PART, WITHOUT WRITTEN CONSENT.

Client Spink
Project 35 Elsworthy Road
Drawing Existing Site Plan

Scale 1:100@A1 & 1:200@A3
Date January 2024
Drawn GB

Project Nº **929**
Drawing Nº **929_PL_002**
Revision -

Burwell Architects
info@burwellarchitects.com
www.burwellarchitects.com
Unit 0.01 California Building
Deals Gateway
London SE13 7SB
020 8305 6010