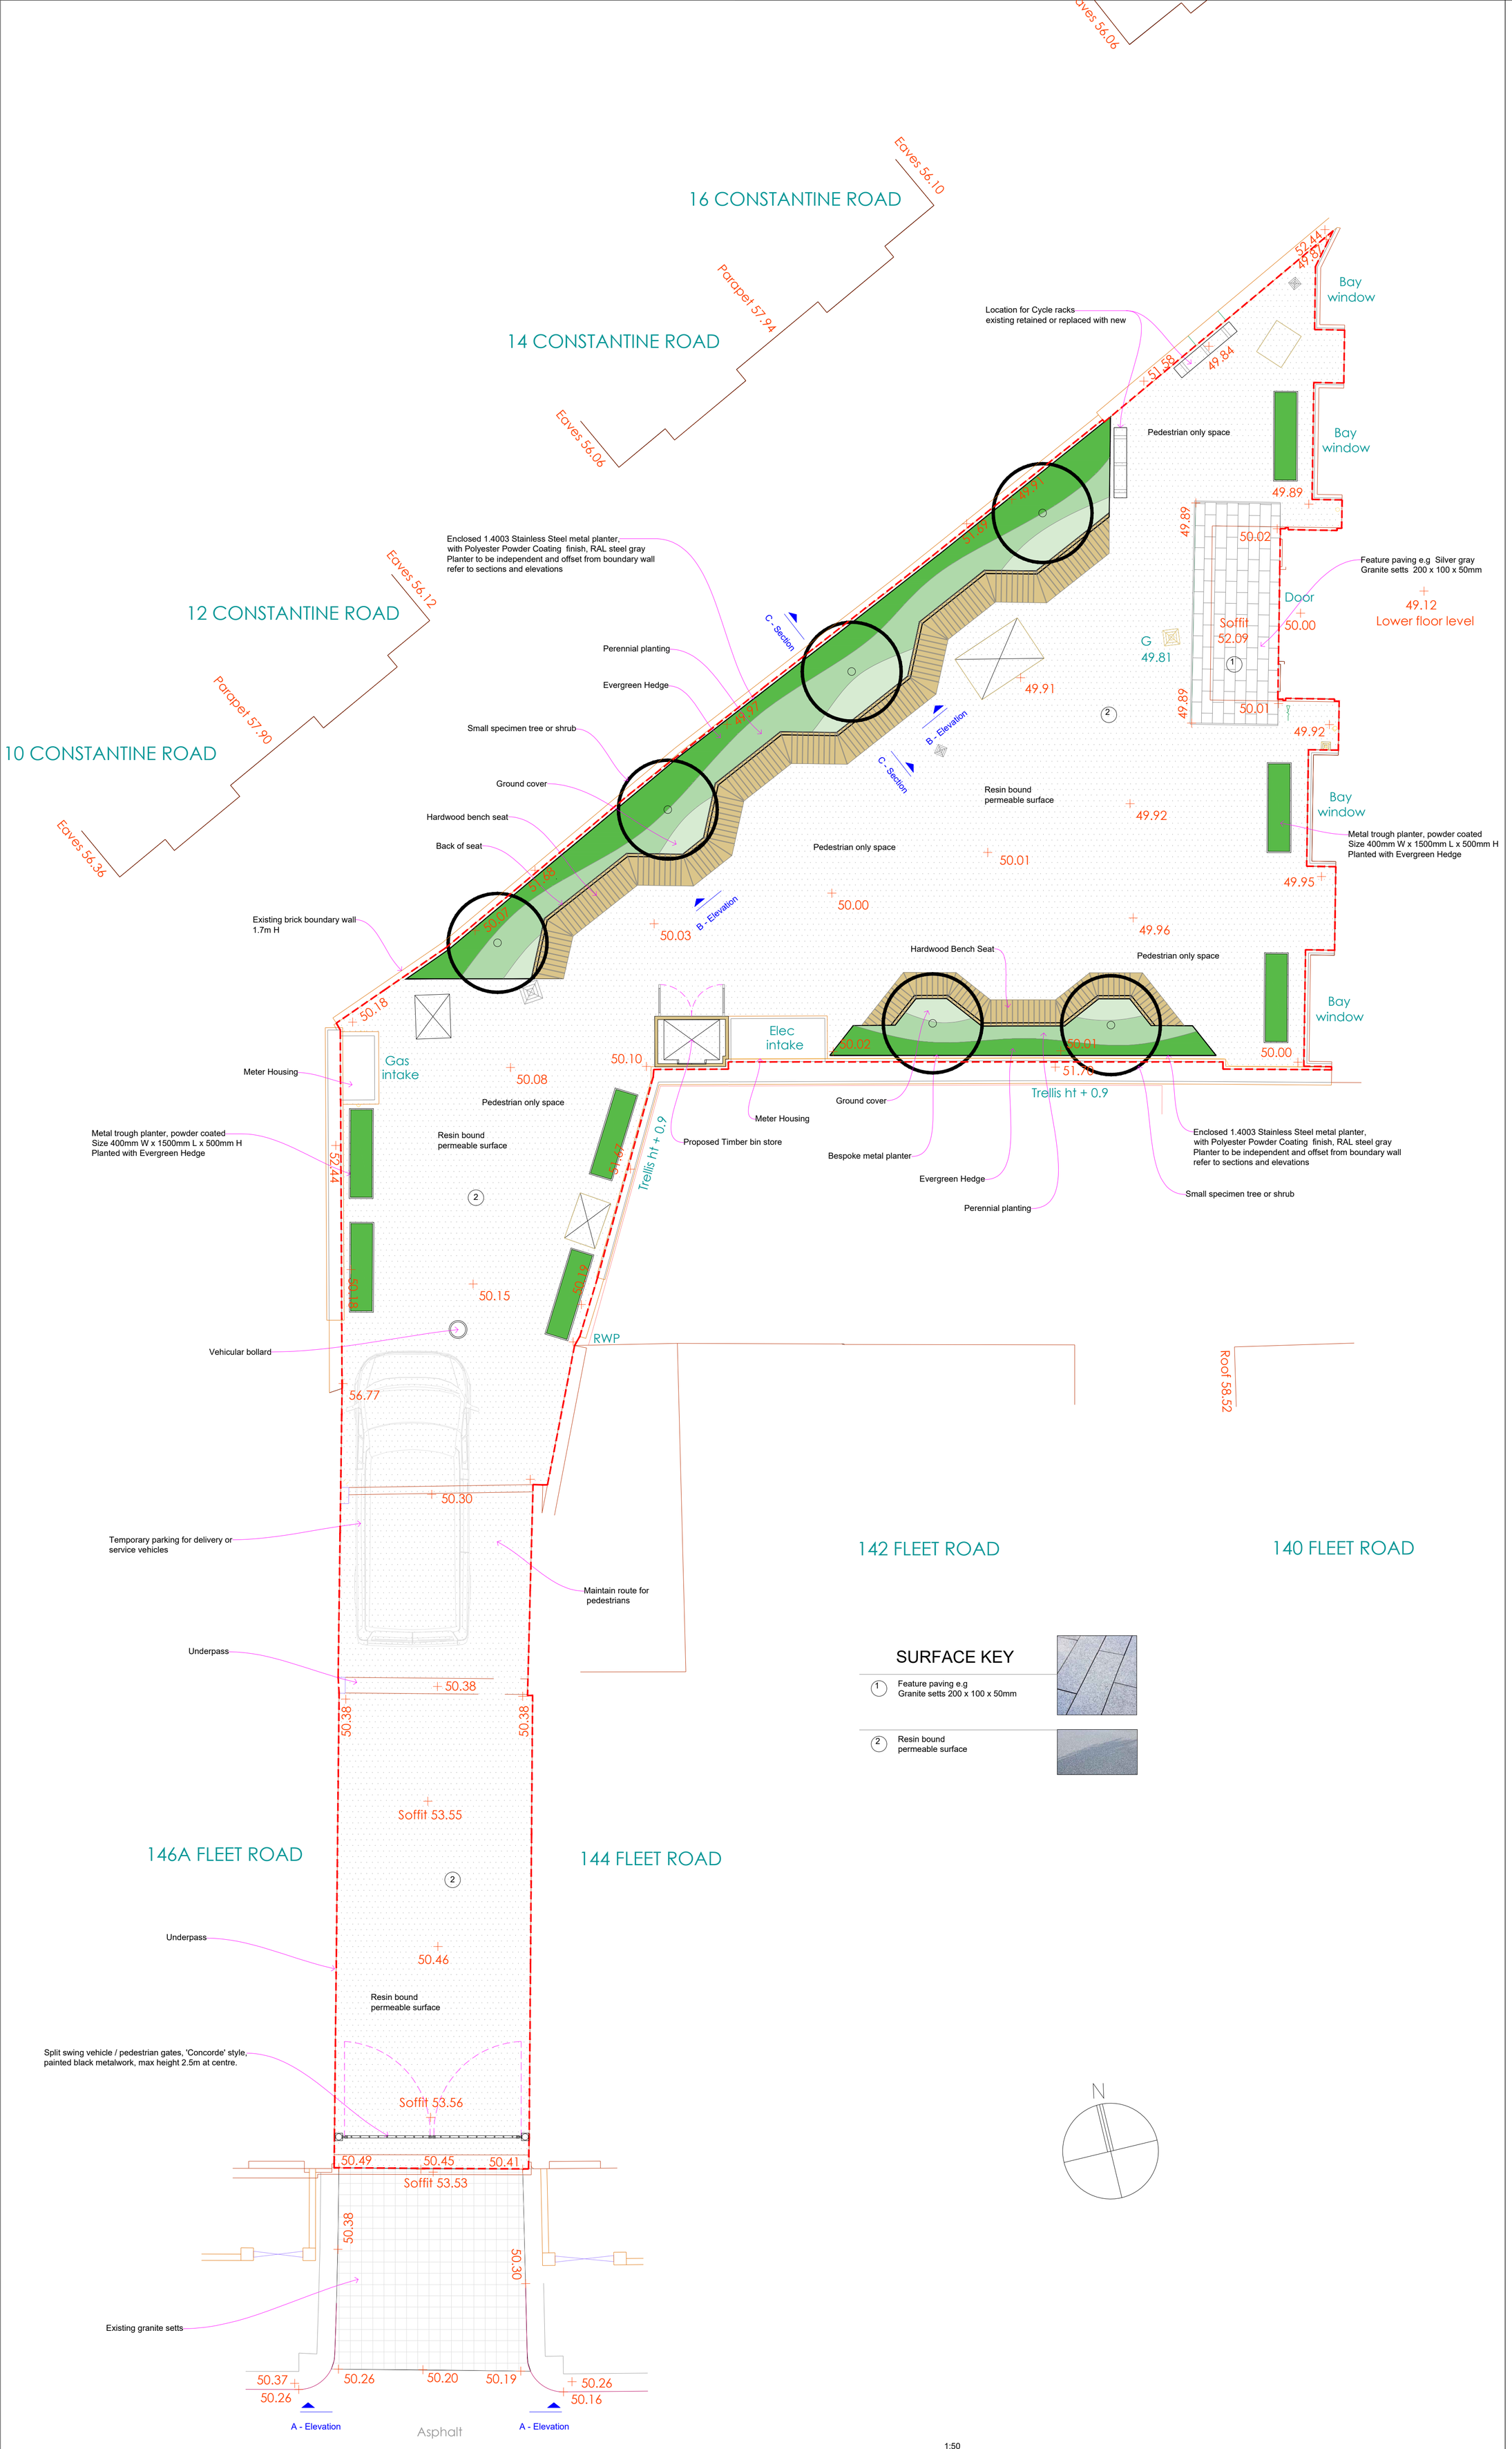

SURFACE KEY

1. Feature paving e.g Granite setts 200 x 100 x 50mm
2. Resin bound permeable surface

02 - Lower Ground Floor Plan

TRANLEY MEWS
LONDON, NW3

Project No. 10600

Revsions : Rev.A – Changes to gate design and layout – February 2024

Notes
1.

DO NOT SCALE DIRECTLY FROM THIS DRAWING. THIS IS NOT A CONSTRUCTION DRAWING. IMPORTANT: © Concept Landscape Architects Copyright, Designs and Patents Act 1988. Concept Landscape Architects asserts its right to be known as author of this work. Copy, multiplication or distribution of these plans (in full or in part) without the written permission of Concept Landscape Architects is prohibited.

Client
QS

Drawing No. / Revision
10600–PP–01–A

Project Details
TRANLEY MEWS, FLEET RD, LONDON, NW3

Drawing Name
LANDSCAPE DESIGN PLAN

Scale @ A1
1:50

Date
DECEMBER 2023

Author / Check
EK/SEK

Issued for :
Planning

Stage :
Planning

CONCEPT
LANDSCAPE ARCHITECTS URBAN DESIGN

Contact :
Concept Landscape Architects
The Studio, 52 Broughton Avenue
London, N3 3EH, United Kingdom

T: 020 8445 2801
M: 07930 356686

W: https://studioconcept.co.uk
E: hello@studioconcept.co.uk