



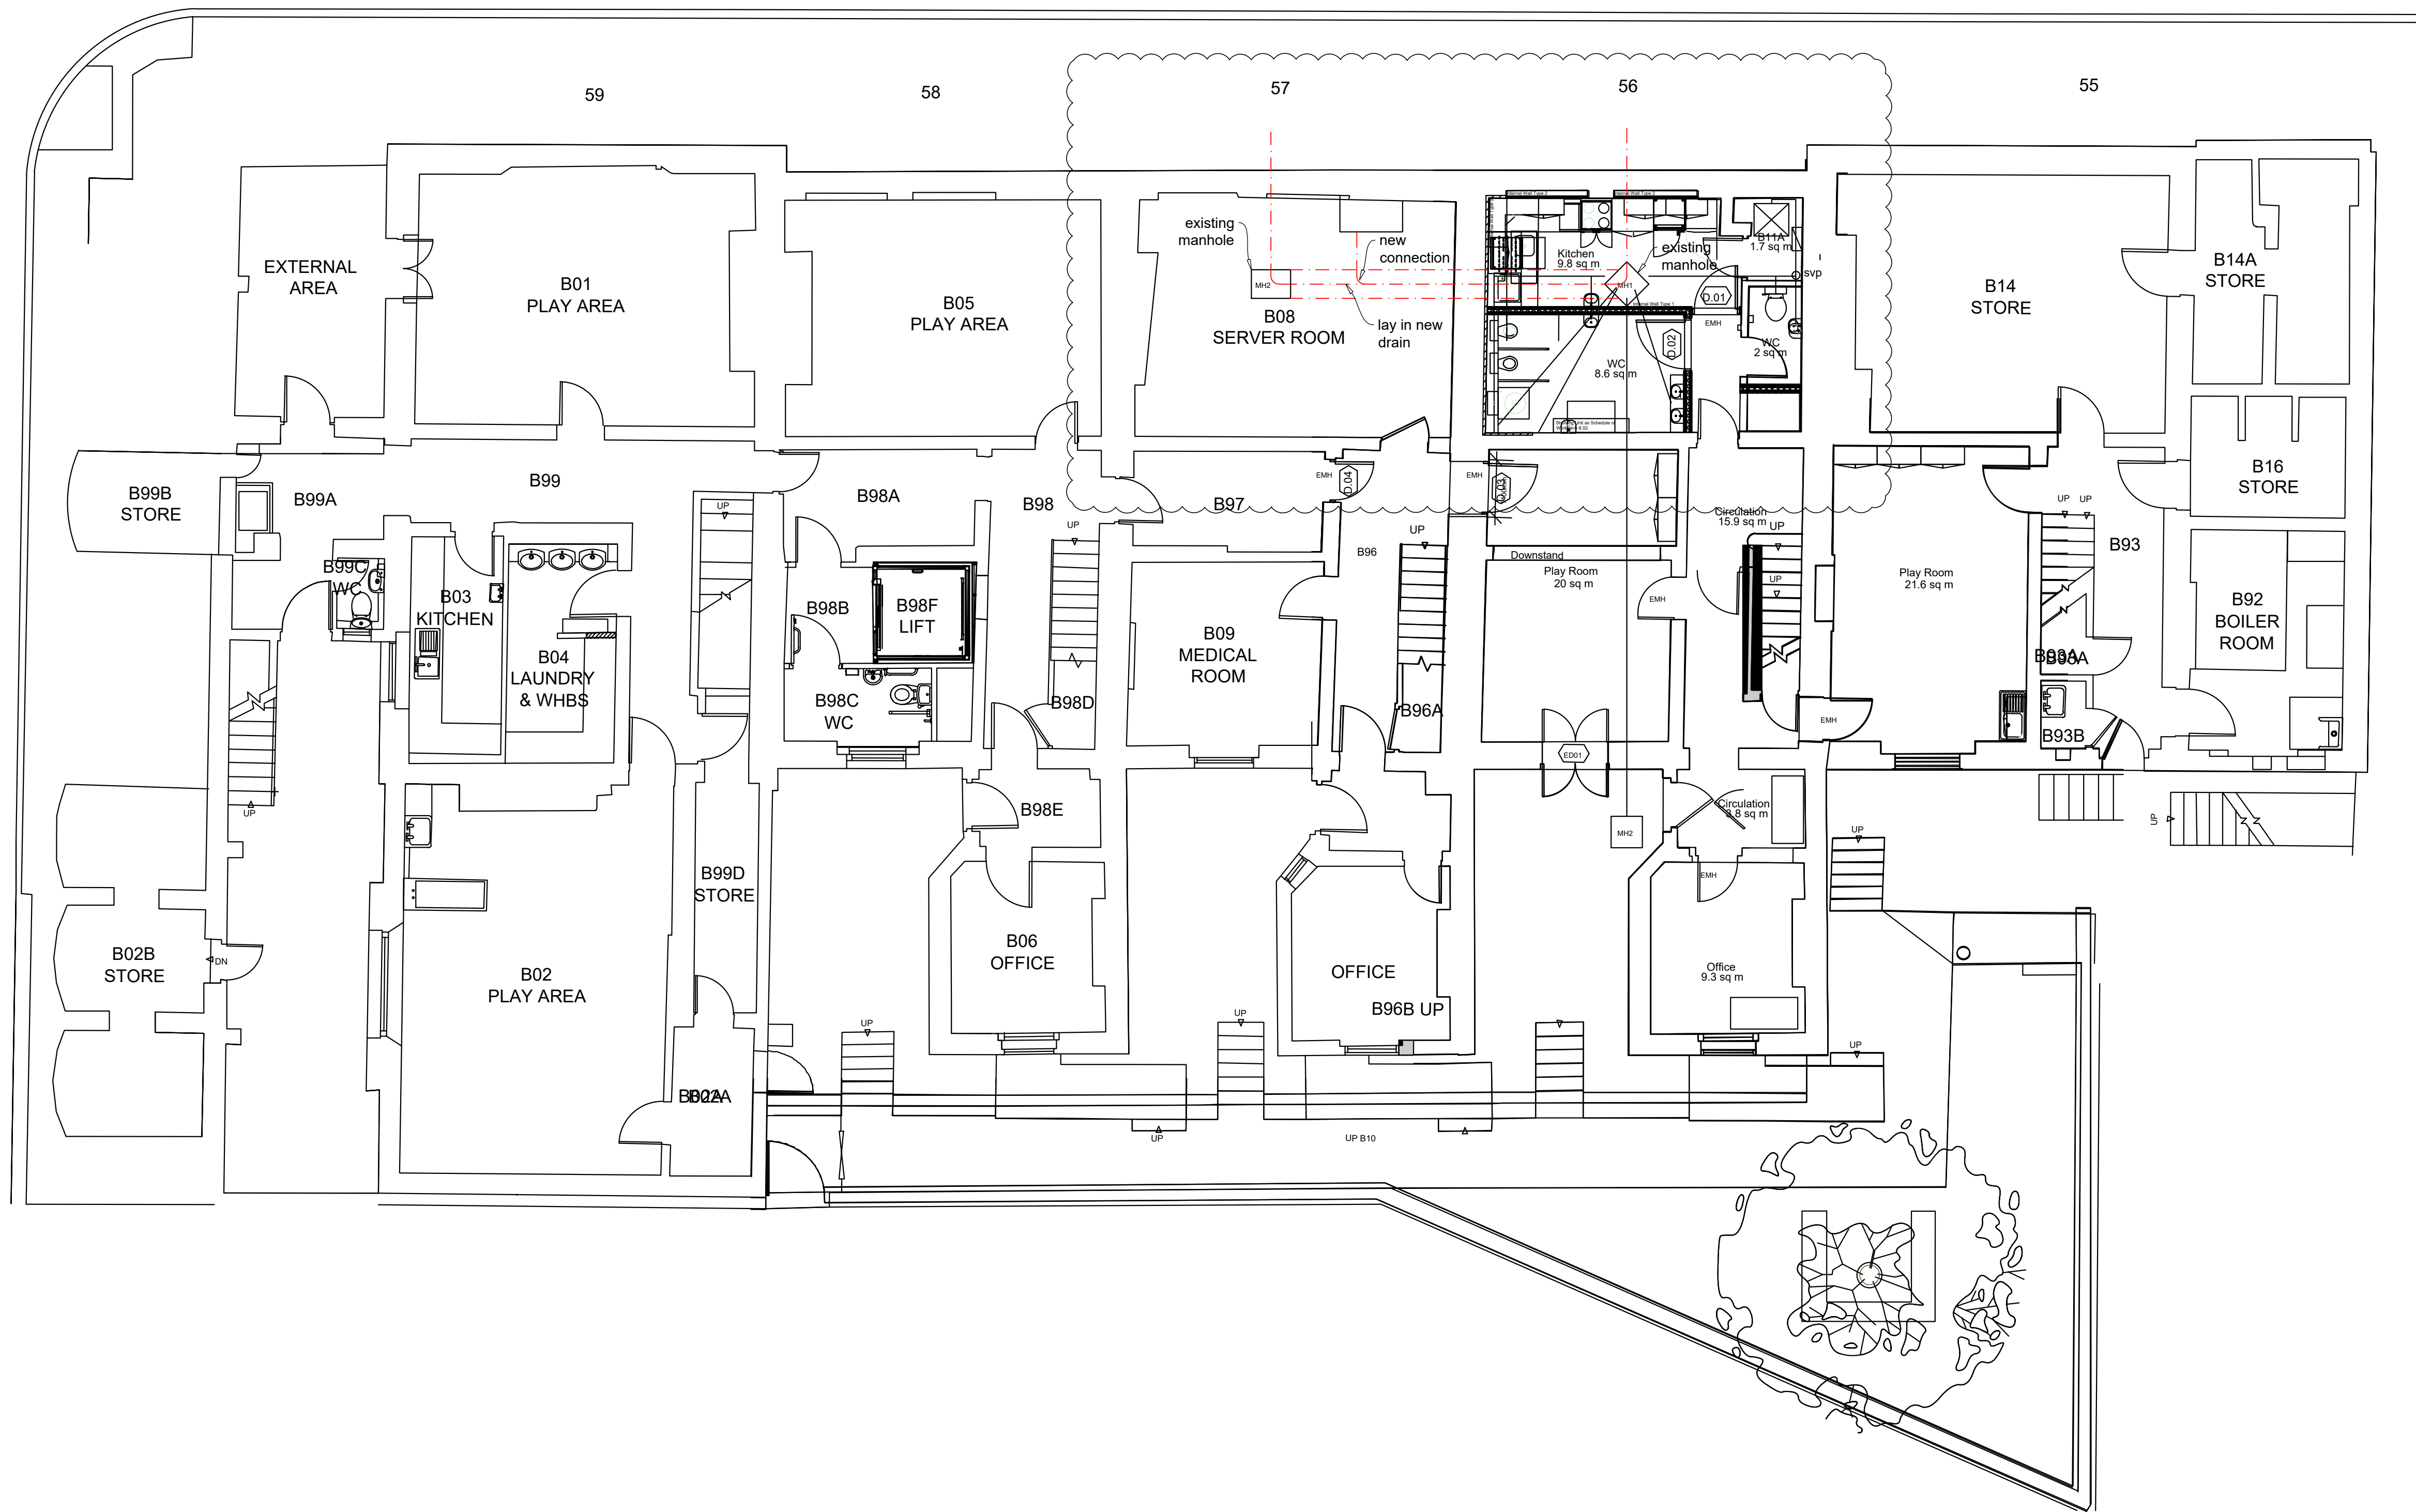

SITE CONSTRAINT PLAN : AS EXISTING

NOTE:
CROSS REFER TO MWP DWG NO. 24107
FOR DETAIL.

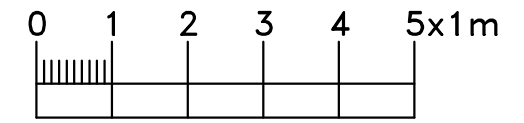

project: 55-59 GORDON SQUARE, LONDON, WC1H 0NU.		
drawing: EXISTING SITE CONSTRAINT PLAN WITH PROPOSED WORKS		
scale: 1:75 @ A1	date: 29/04/2024	dwg no. 02
BUILDING DESIGN WORKSHOP Ltd Suite 43-45, Airport House Purley Way, Croydon, CR0 0XZ tel. 07456301000		