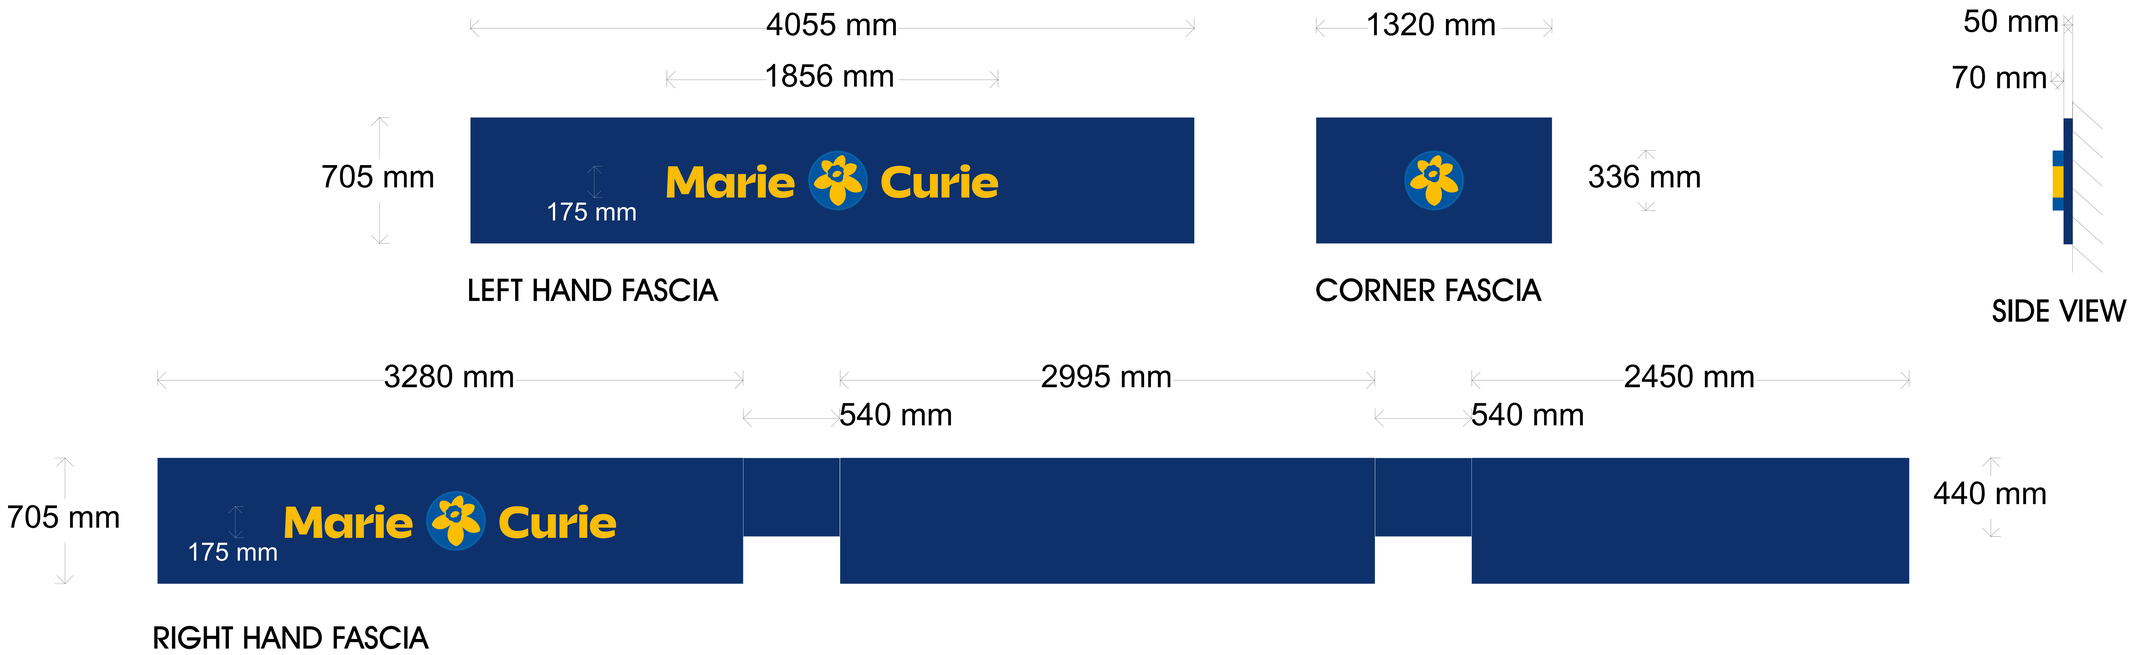

Face illuminated stainless steel letters with rims/returns painted yellow RAL 1003 and roundel rims/returns painted RAL blue 5005. All to have 70mm returns.

Lettering and roundel to have opal acrylic lenses with translucent vinyl applied to face to match RAL colours above.

Internal illumination via white LEDs housed inside the letters/roundel. Illuminance levels to be 400cd per m2.

Dark blue ACM pan/tray sign with 50mm returns, flooded with dark blue vinyl ref: Hexis S5303B onyx Blue, to face. Panel fixed flat back to fascia.

Approx. distance to the bottom of fascia sign 3500mm

beta signs

Beta Signs, Unit 1, Block 6,
Shenstone Trading Estate,
Bromsgrove Road, Halesowen,
West Midlands, B63 3XB

0121 501 3535

sales@betasigns.co.uk

Project: MARIE CURIE, BELSIZE PARK
Date: 30/04/24
File: mc2023RB_BelsizePark.cdl
Version: 2
Drawn by: AH

Scale: 1:50 @ A4

Note: The colours shown in this drawing are for illustration purposes only. Please refer to specific industry recognised swatches, or request material samples for accurate colour referencing.

This drawing is the sole copyright of Beta Signs Limited and must not be reproduced or modified in part or in full without prior written permission.