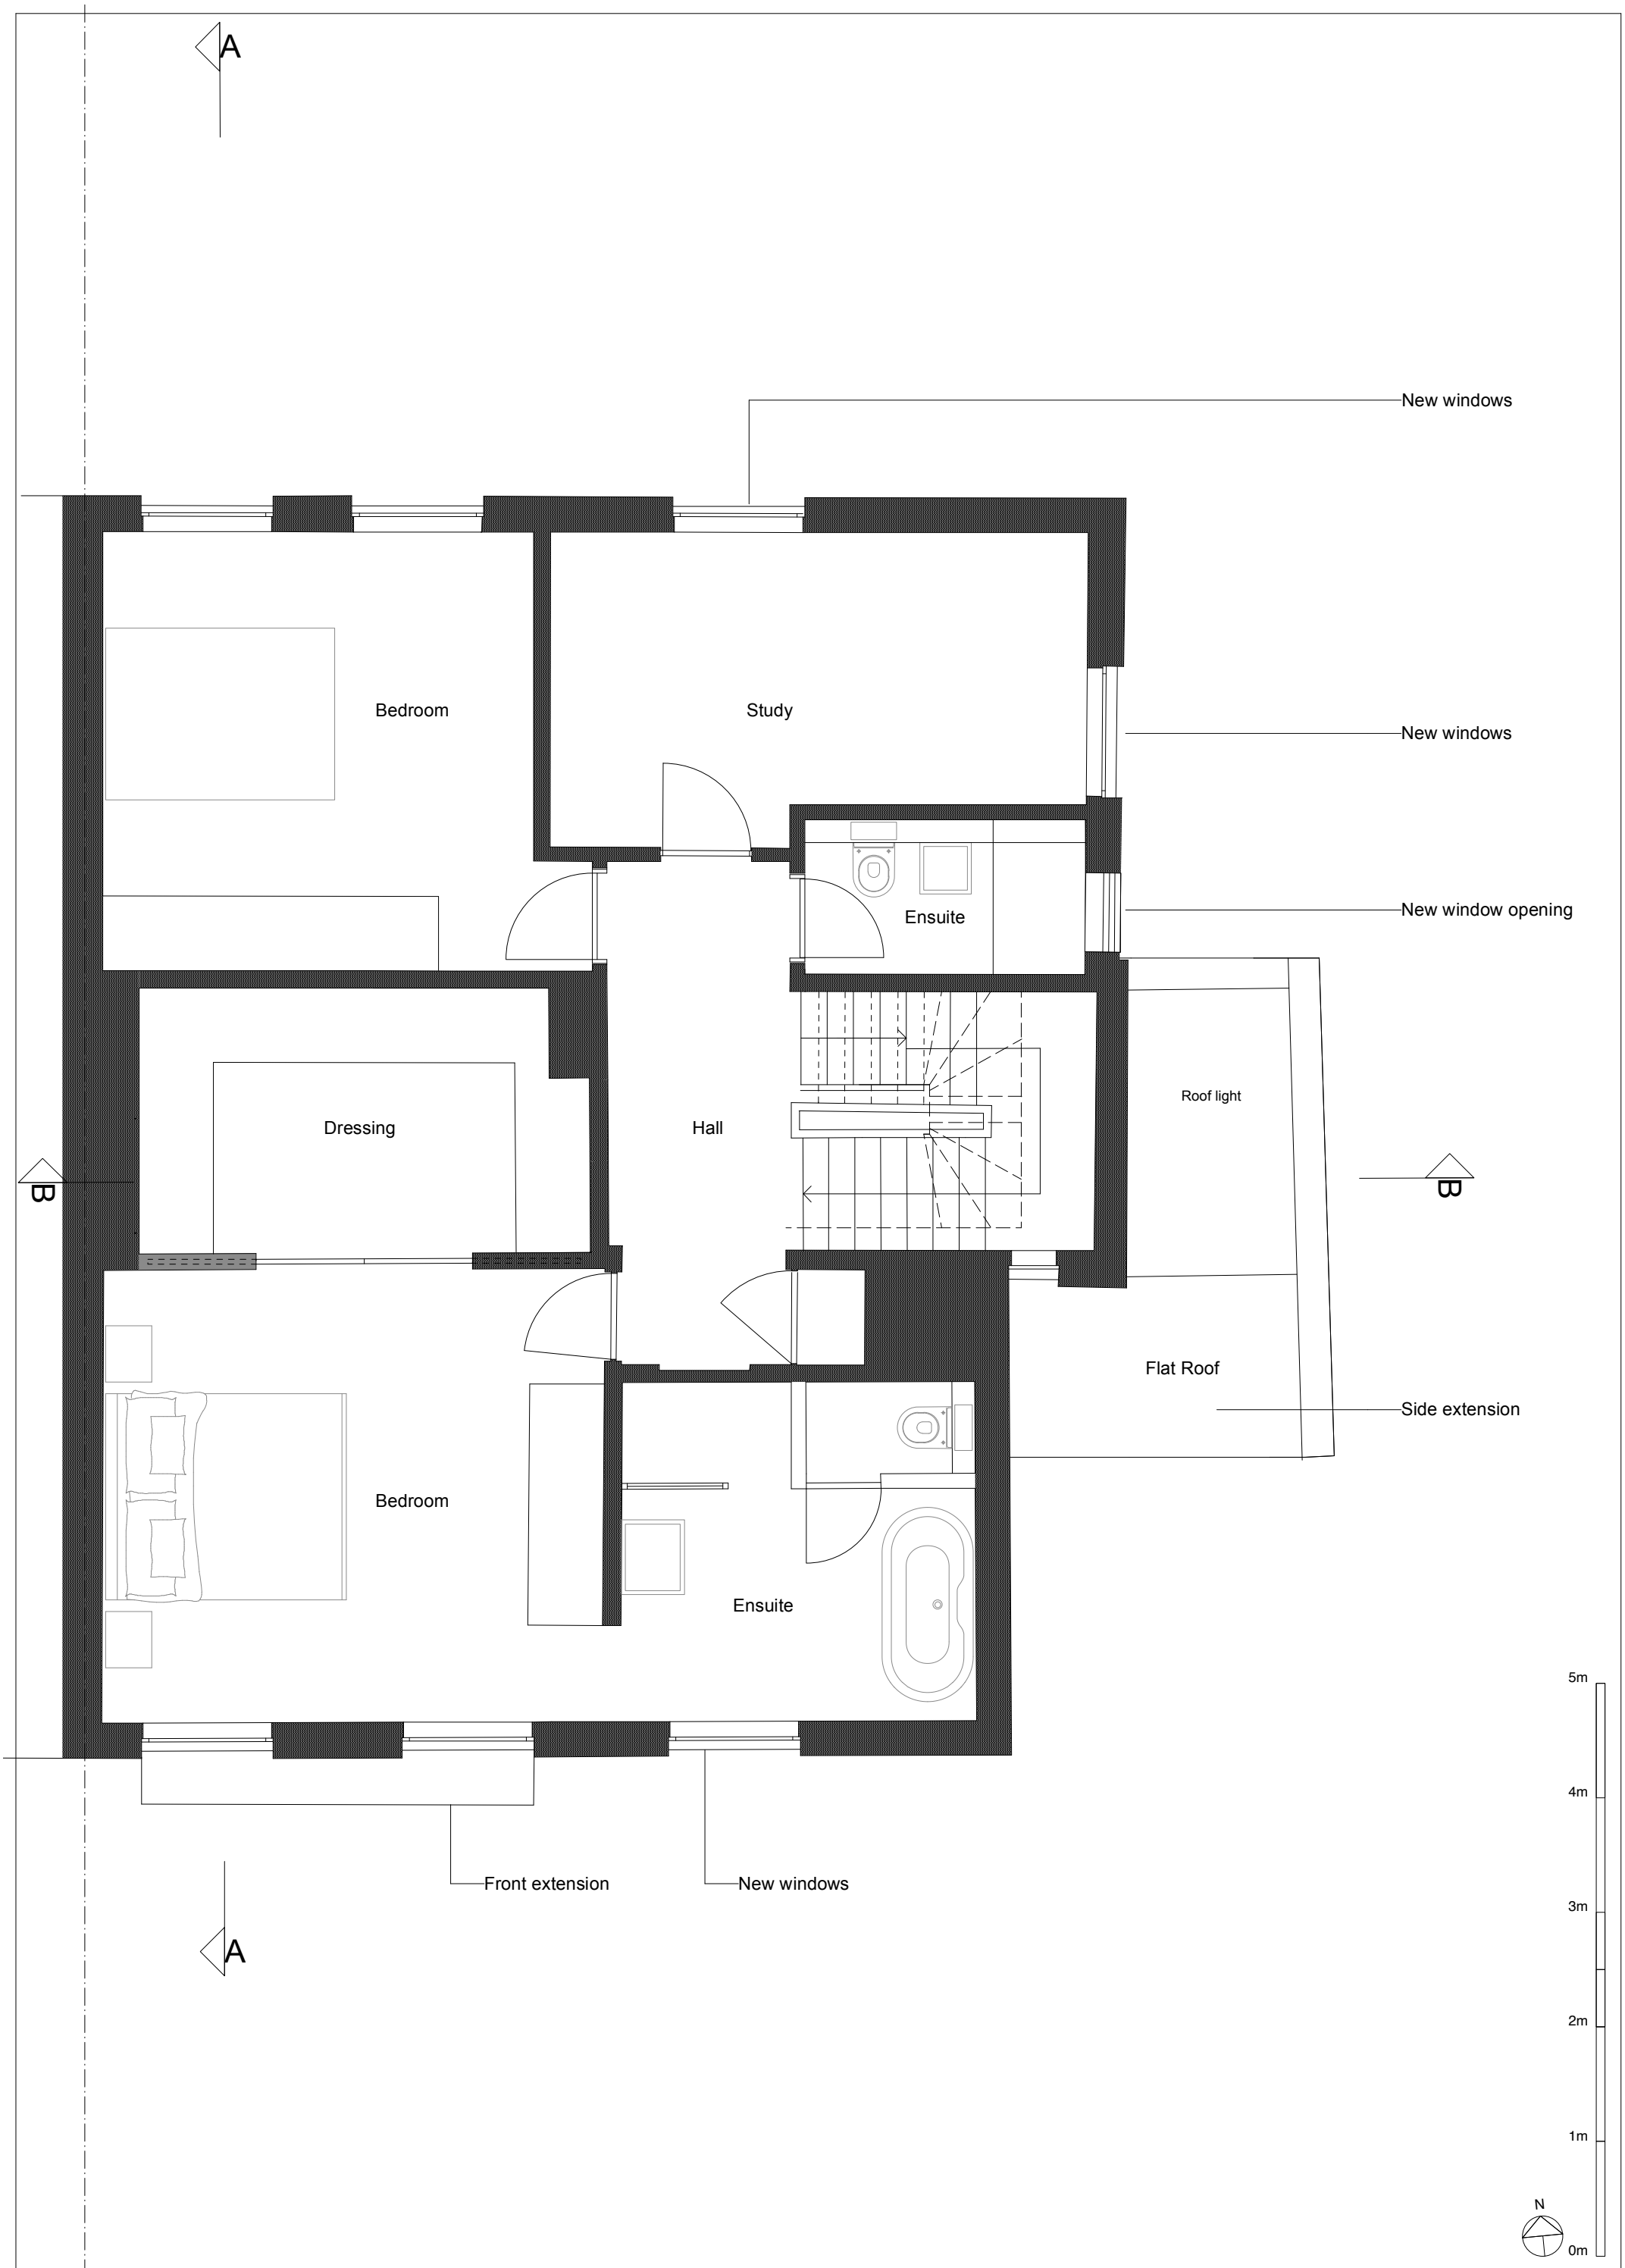

t 020 89680279
m 077 98854810
richard@webb-architects.co.uk
WEBB ARCHITECTS LIMITED

Drawing to be read in conjunction with consultants information.
Do not scale from drawing.
All dimensions to be checked on site.
Drawing only to be used for purposes indicated.
Notify Architect of any discrepencies.
© WEBB ARCHITECTS LIMITED

REV-
A- 19.04.24- Stair revised
B- 30.04.24- Shower Room revised, dressing added
C- 02.05.24- Window added to shower room
D- 15.05.24- Rear extension omitted

18A FROGNAL GARDENS
PROPOSED
FIRST FLOOR PLAN

1:50 / A3

FOR INFORMATION

1297.01.14(D)