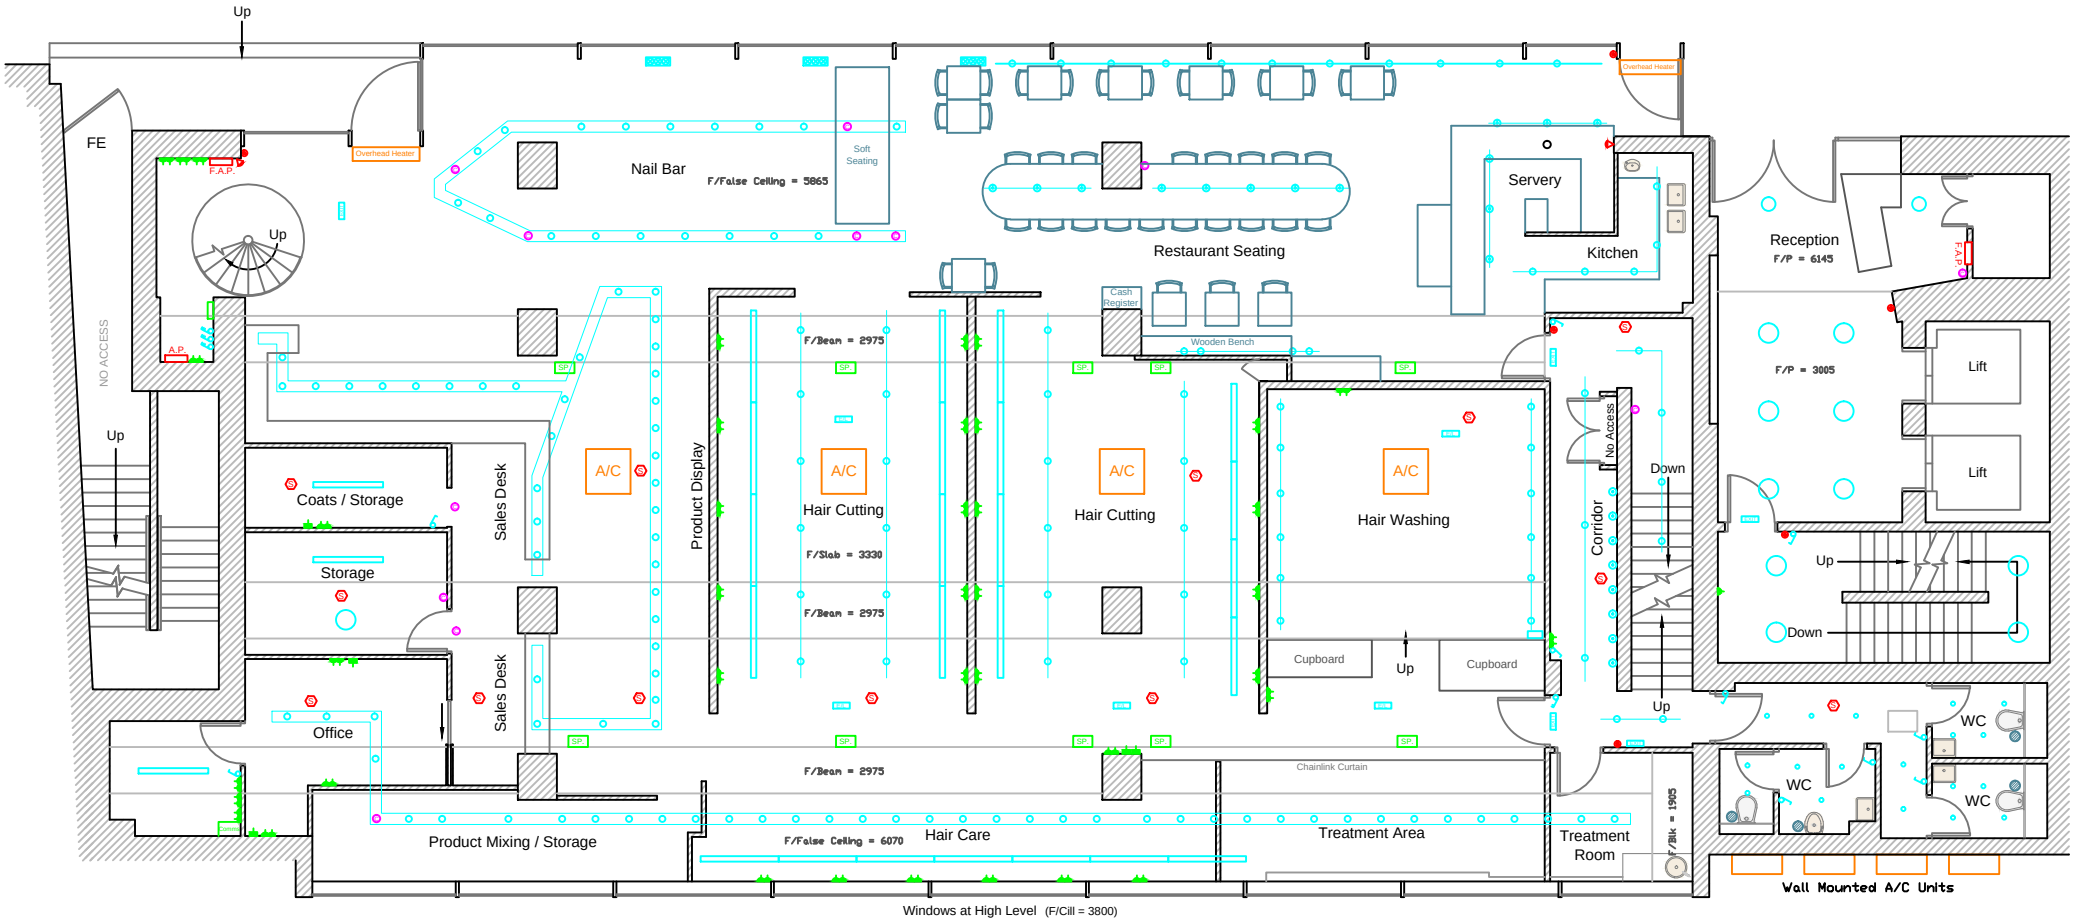
Up
FE
F.A.P.
Overhead Heater
Nail Bar
F/False Ceiling = 5865
Soft Seating
Restaurant Seating
Servery
Kitchen
Reception
F/P = 6145
Up
NO ACCESS
A.P.
Cash Register
Wooden Bench
F/P = 3005
Lift
Lift
Up
Coats / Storage
Sales Desk
A/C
Product Display
F/Beam = 2975
A/C
Hair Cutting
F/Slab = 3330
F/Beam = 2975
A/C
Hair Cutting
A/C
Hair Washing
No Access
Corridor
Down
Up
Down
Storage
Cupboard
Up
Cupboard
Office
Sales Desk
F/Beam = 2975
Chainlink Curtain
Product Mixing / Storage
F/False Ceiling = 6070
Hair Care
Treatment Area
Treatment Room
F/Blk = 1905
WC
WC
WC
Wall Mounted A/C Units
Windows at High Level (F/Cill = 3800)