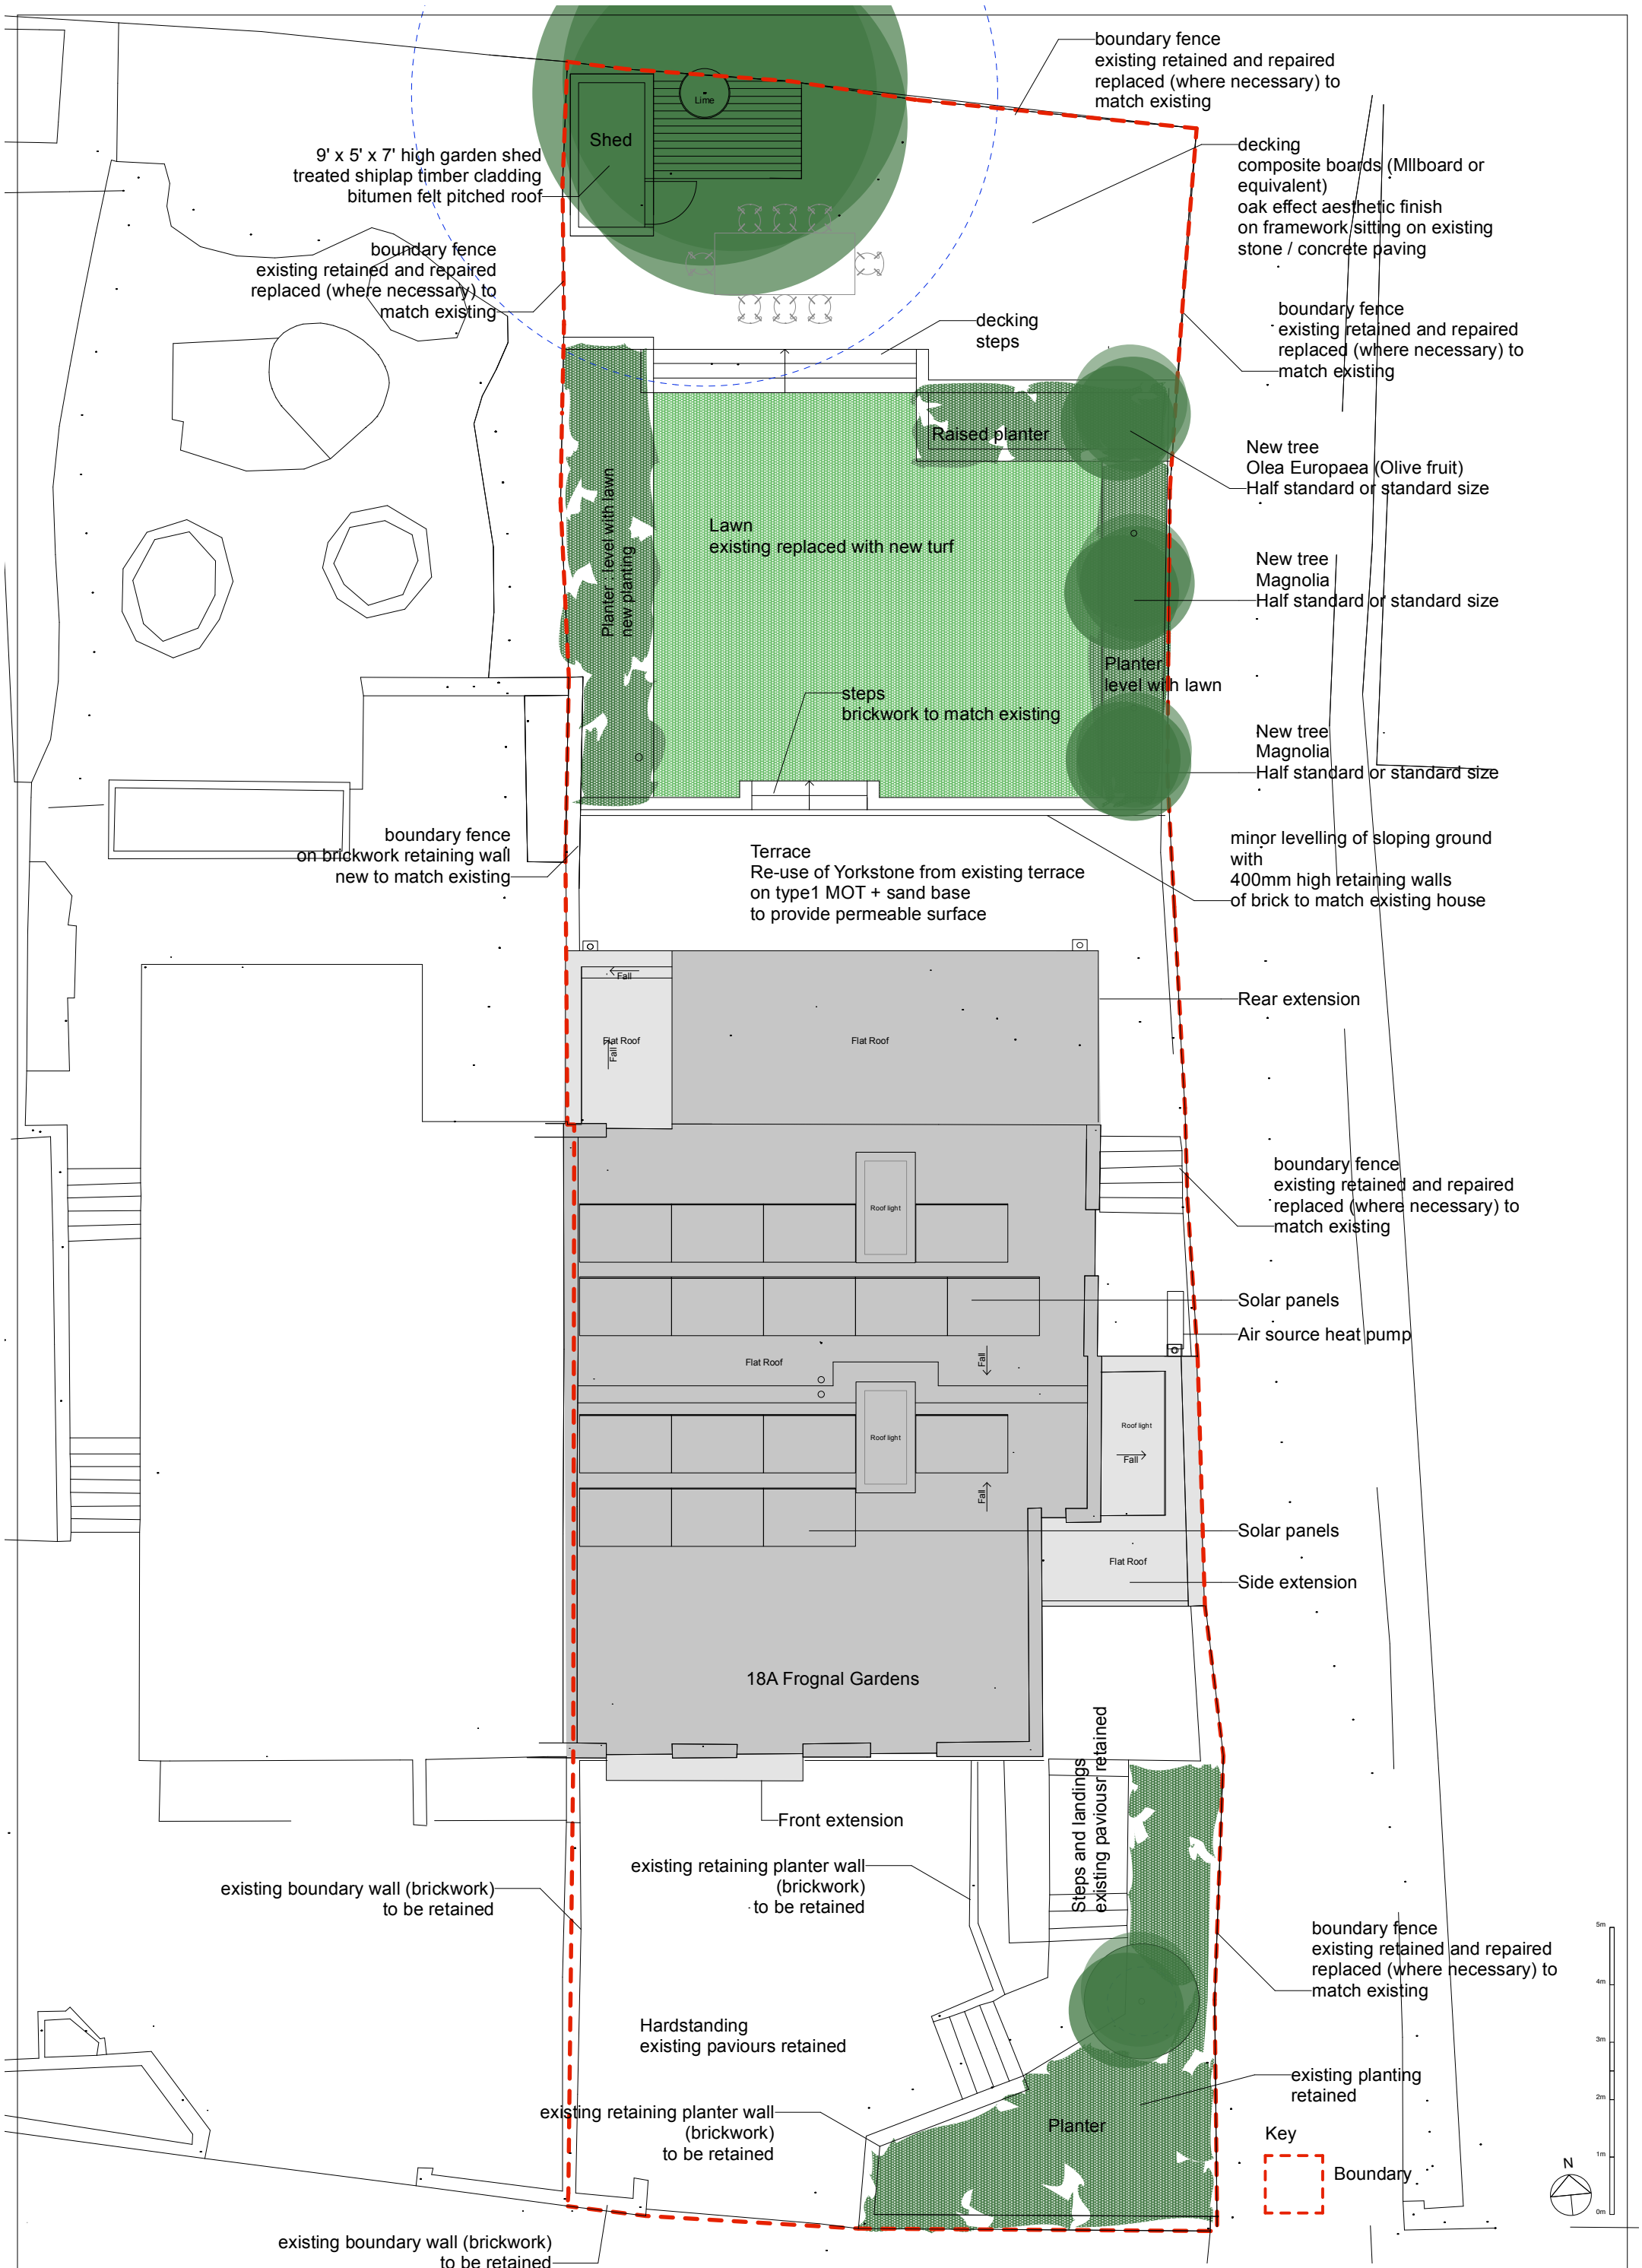

t 020 89680279
m 077 98854810
richard@webb-architects.co.uk
WEBB ARCHITECTS LIMITED

Drawing to be read in conjunction with consultants information.
Do not scale from drawing.
All dimensions to be checked on site.
Drawing only to be used for purposes indicated.
Notify Architect of any discrepencies.
© WEBB ARCHITECTS LIMITED

REV-
A- 02.05.24- Ramp omitted, steps added
B- 09.05.24- Roof plan revised
C- 15.05.24- Rear extension omitted
D- Second floor extension omitted, first floor rear extension added
E- 12.08.24- Roof revised, planter omitted, trees added

18A FROGNAL GARDENS
PROPOSED
SITE PLAN

1:100 / A3

FOR INFORMATION

1297.01.11(F)