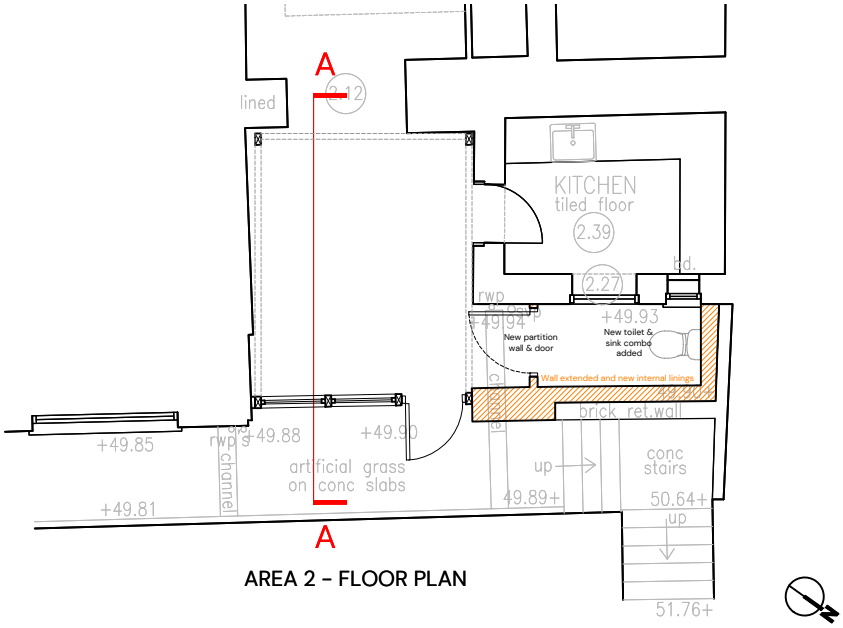


AREA 2 – FLOOR PLAN

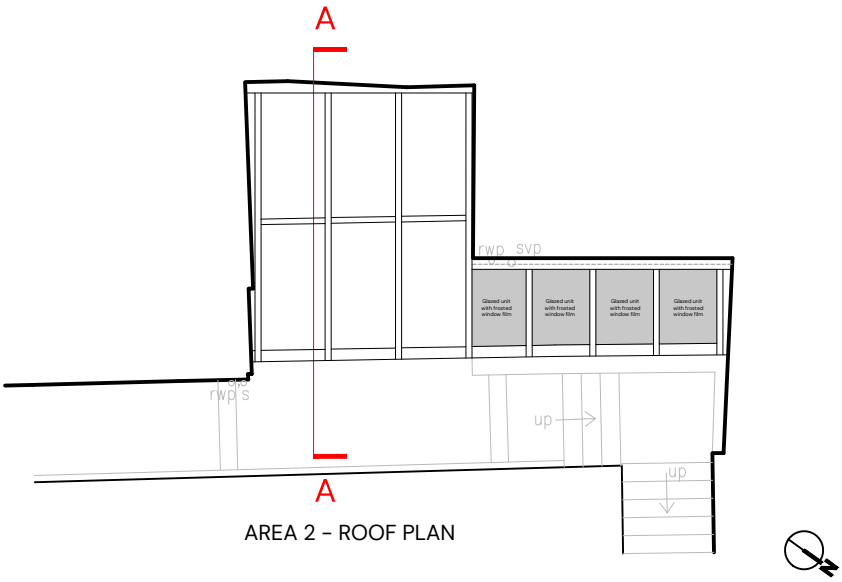


AREA 2 – ROOF PLAN

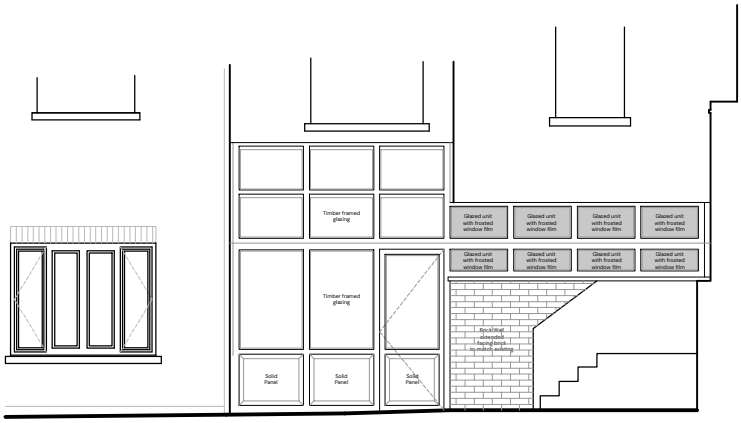


AREA 2 – NORTH EAST ELEVATION

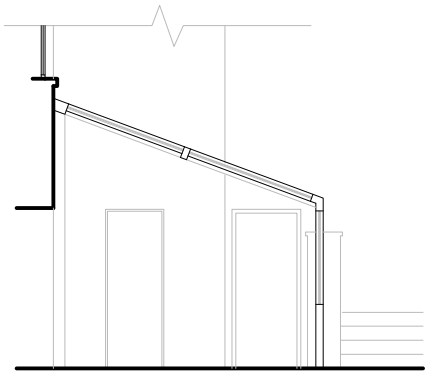

AREA 2 – PROPOSED INDICATIVE SECTION AA

0 1m 2m

# THE MONTAGUE ON THE GARDENS - **AREA 2–PROPOSED PLAN AND ELEVATION**

PEGASUS GROUP

| PEGASUSGROUP.CO.UK | TEAM/DRAWN BY: JR | APPROVED BY: SK | DATE: OCT 2024 | SCALE: 1:100@A4 | DRWG: P23-2223_DE_204C I CLIENT: CROWN OUTDOOR I

© Pegasus Planning Group Limited. © Crown copyright and database rights OS 100042093. Promap Licence number 100020449. EmapSite Licence number 0100031673. Terms & Conditions @ pegasusgroup.co.uk