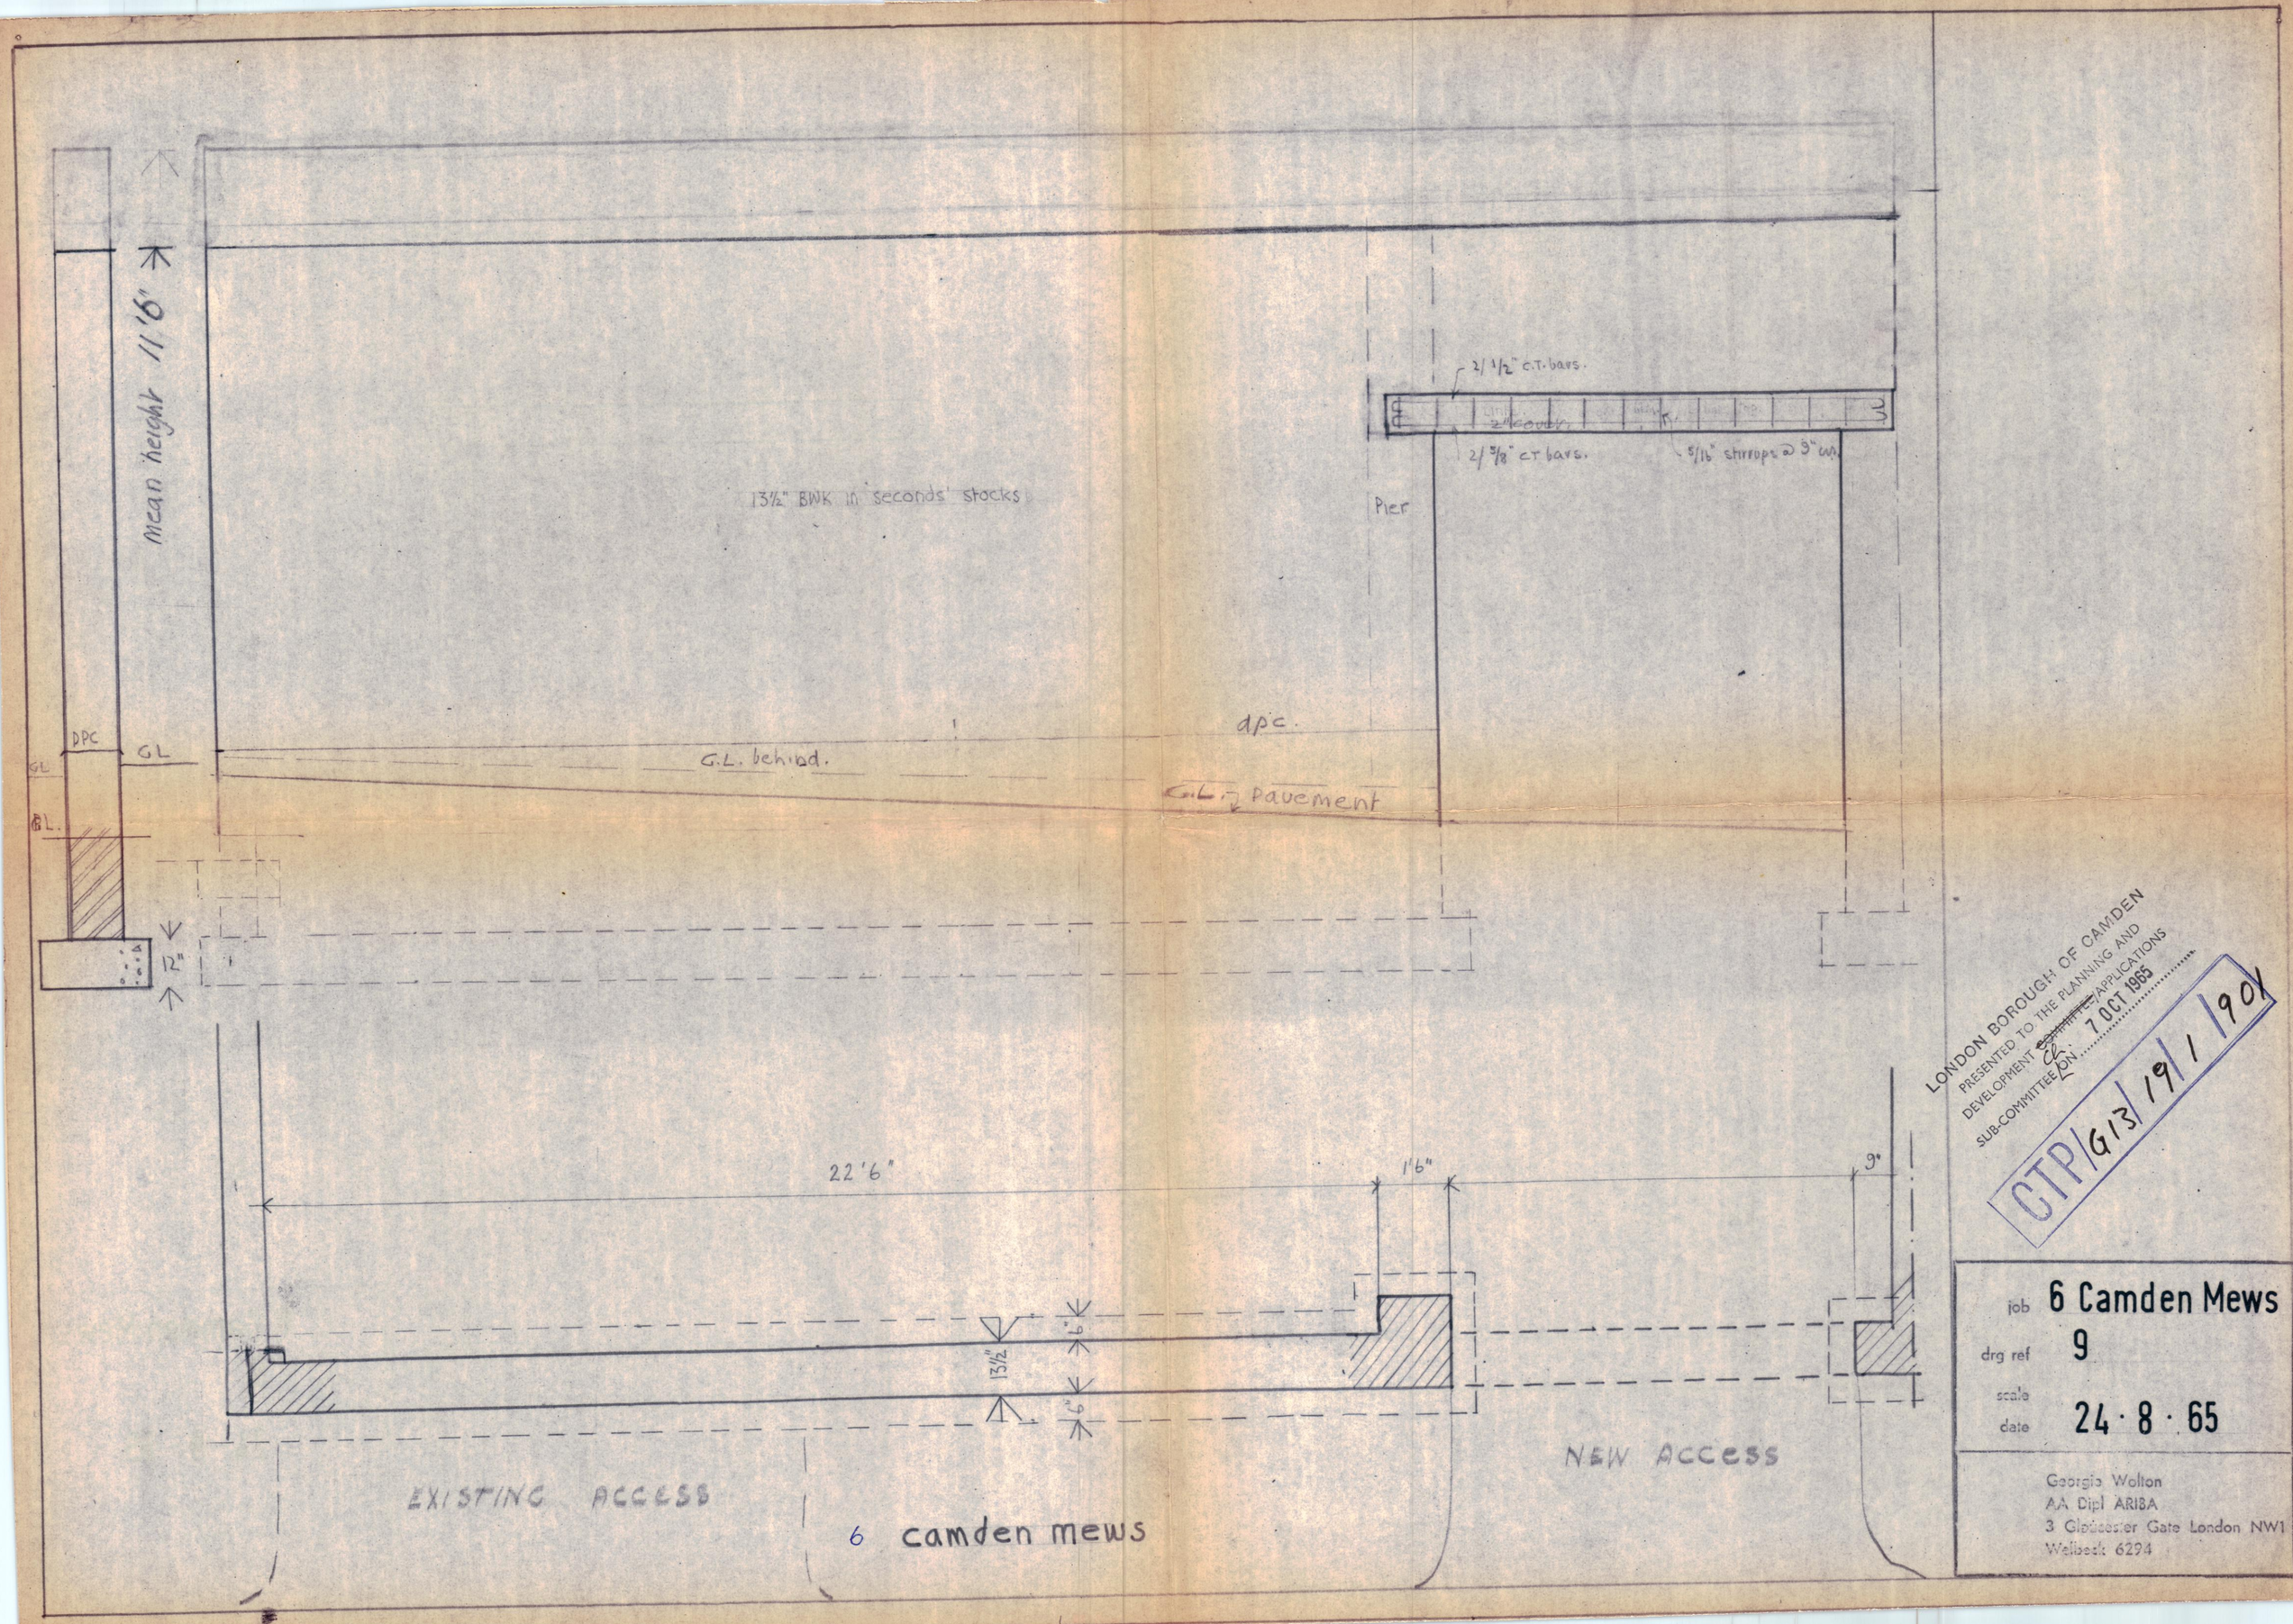
mean height 11'6"
13½" BWK in 'seconds' stocks
2/ 1/2" C.T. bars.
2" cover
2/ 5/8" CT bars.
5/16" stirrups @ 3" cr.
Pier
DPC
GL
G.L. behind.
dpc.
G.L. Pavement
BL.
12"
22'6"
1'6"
9"
13½"
6"
6"
EXISTING ACCESS
NEW ACCESS
6 camden mews
LONDON BOROUGH OF CAMDEN
PRESENTED TO THE PLANNING AND
DEVELOPMENT ~~COMMITTEE~~ SUB-COMMITTEE ON 7 OCT 1965
CTP/G13/19/1/901
job 6 Camden Mews
drg ref 9
scale
date 24 · 8 · 65
Georgia Wolton
AA Dipl ARIBA
3 Gloucester Gate London NW1
Welbeck 6294