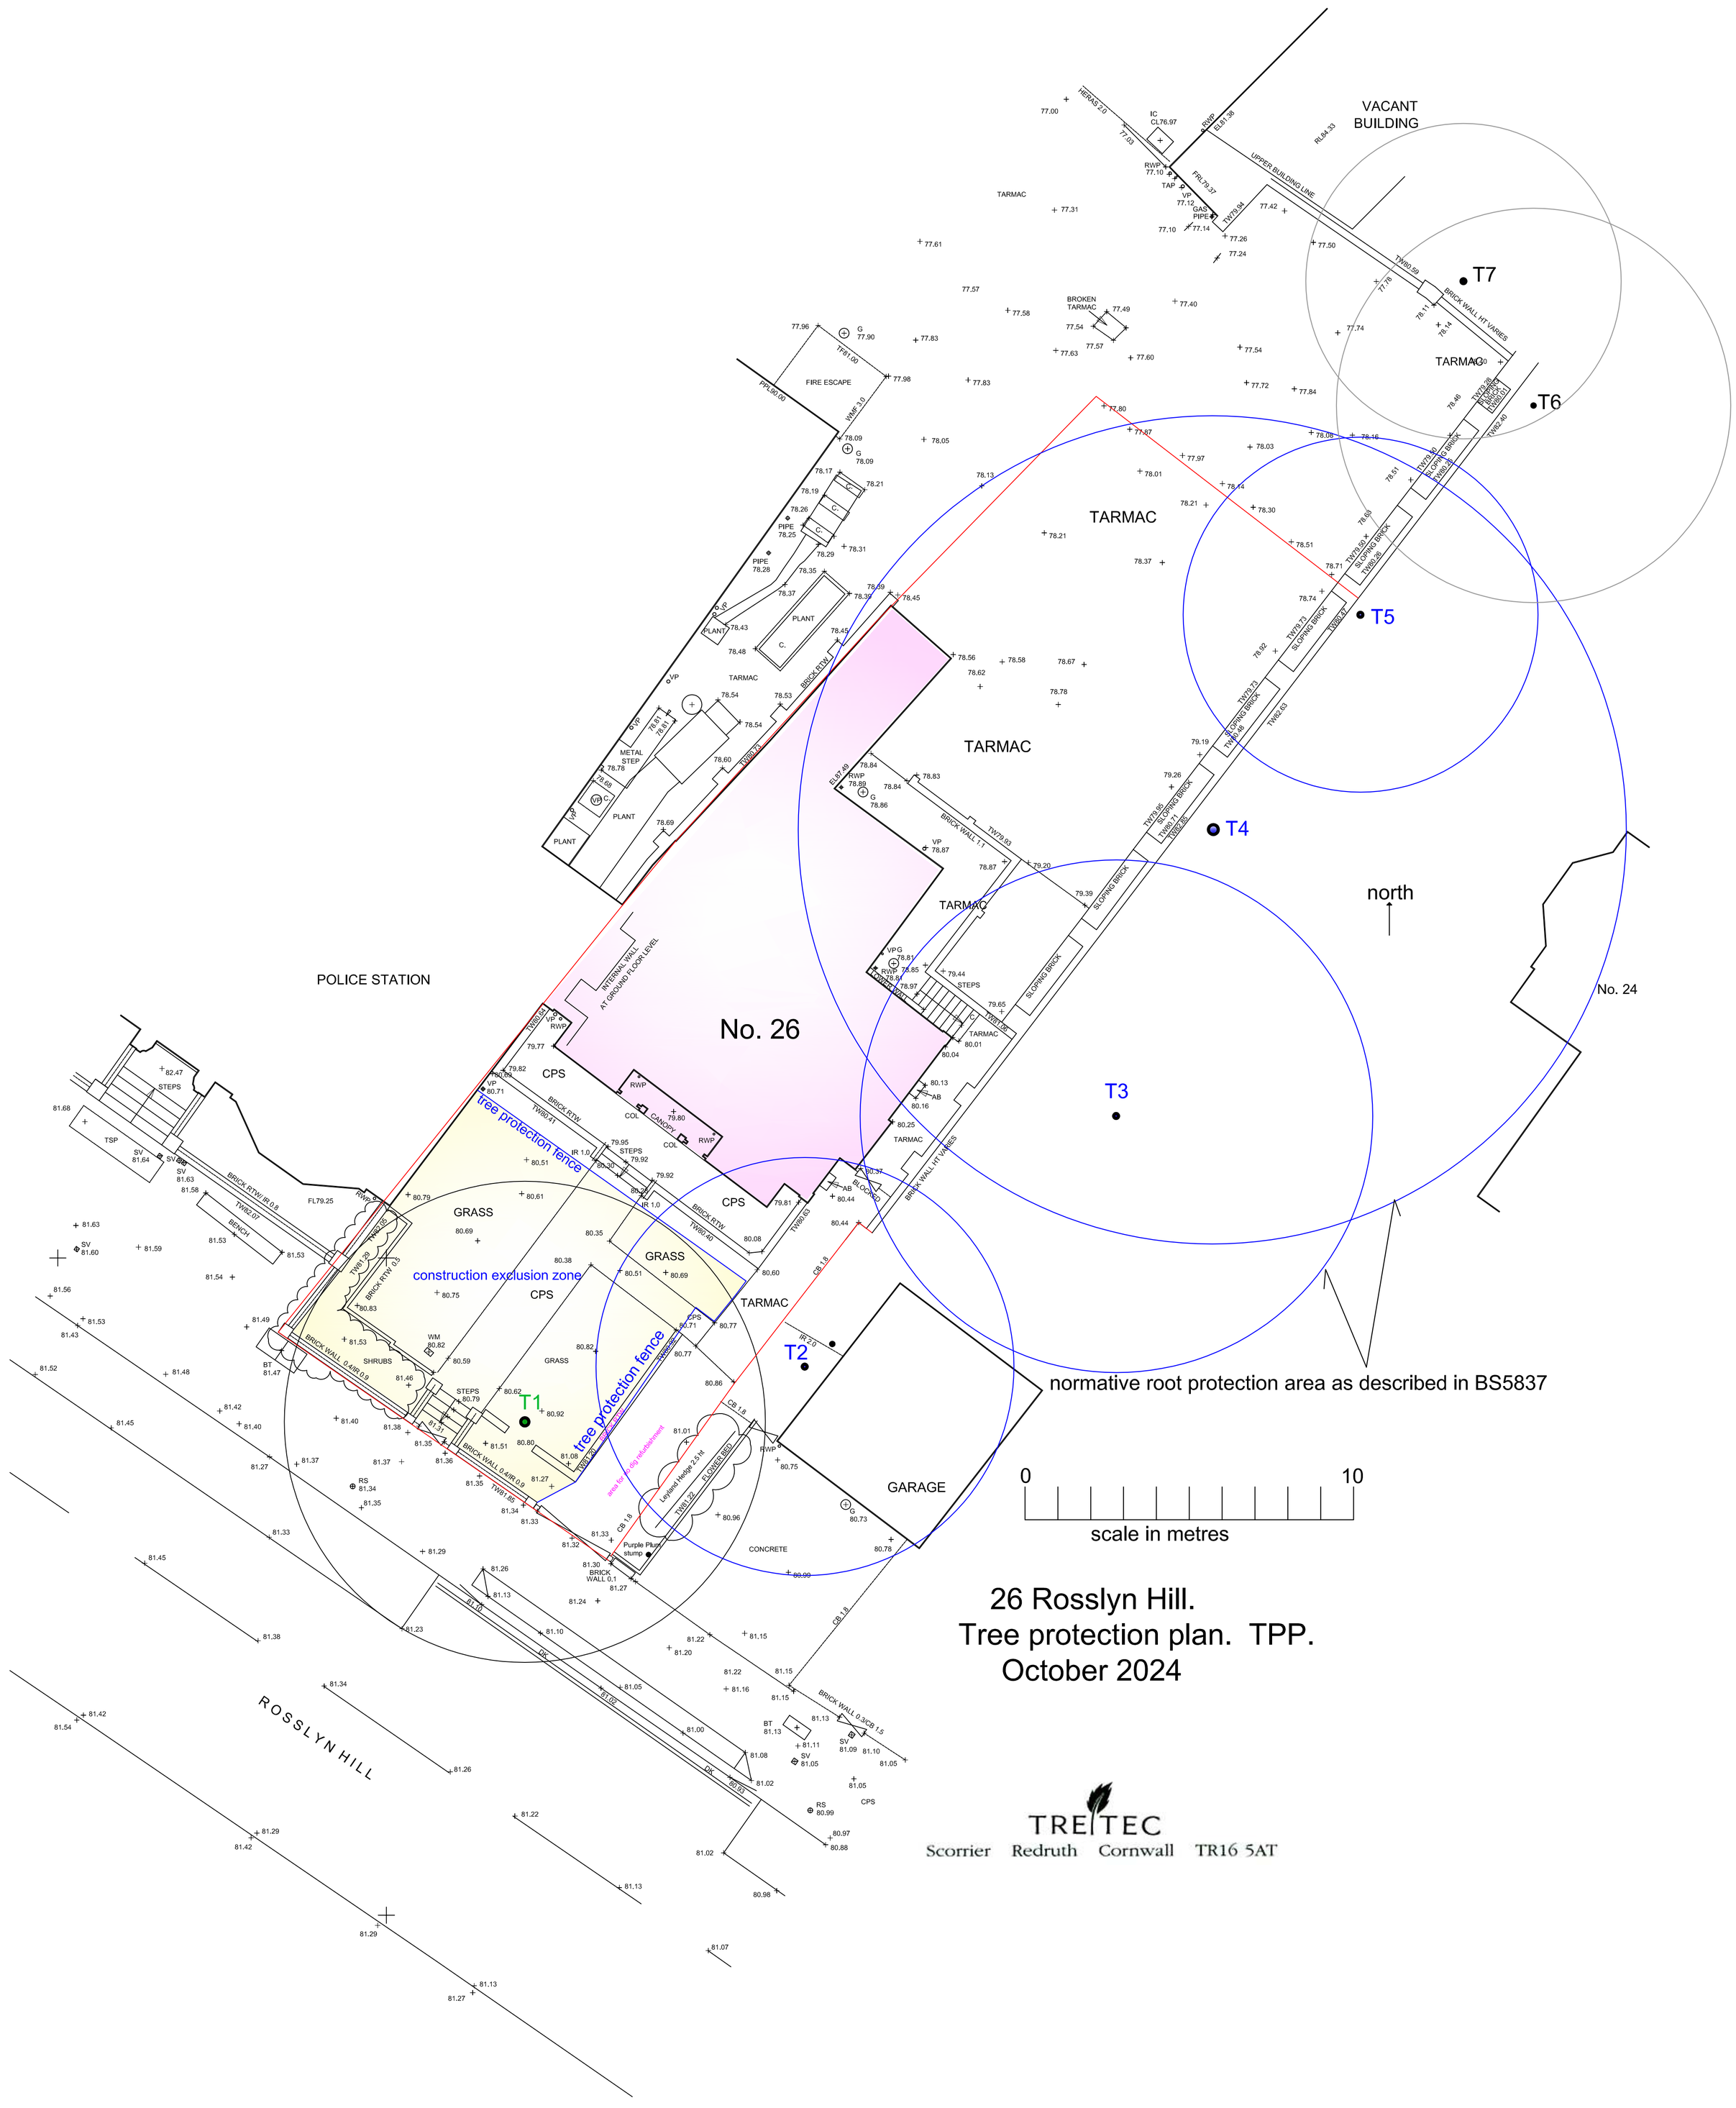

26 Rosslyn Hill.
Tree protection plan. TPP.
October 2024

TREITEC
Scorrier Redruth Cornwall TR16 5AT