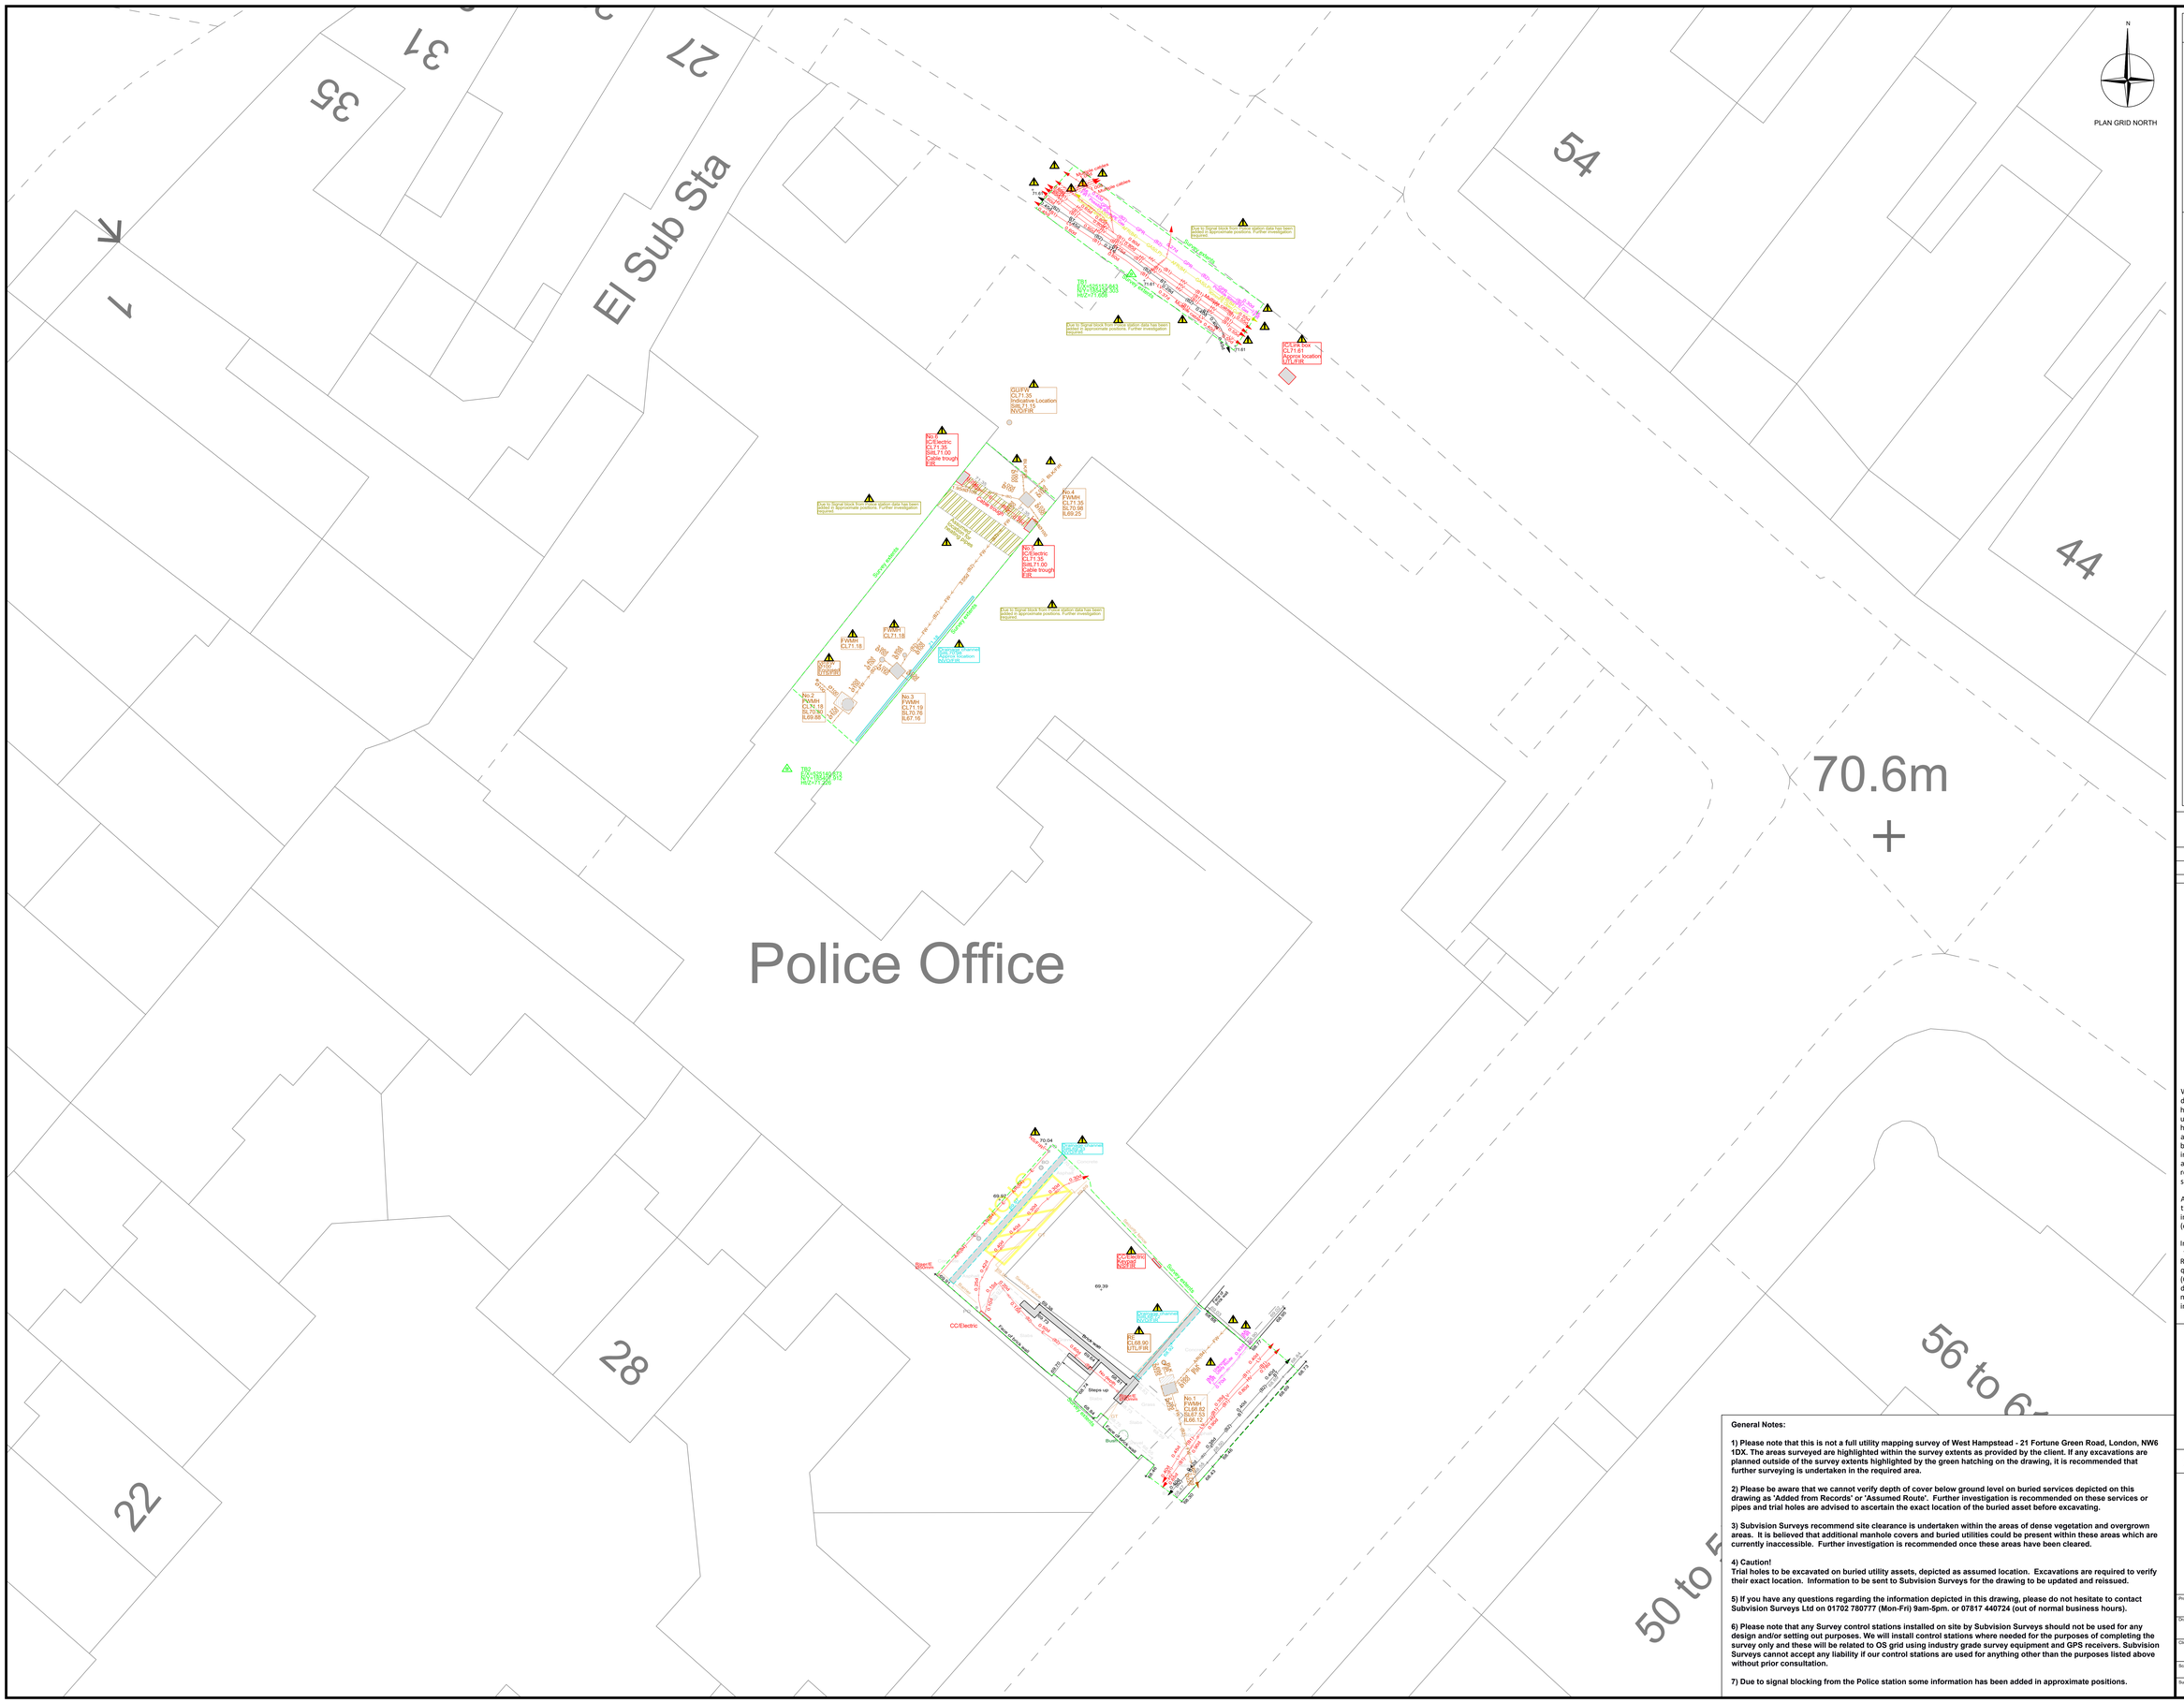
PLAN GRID NORTH
Police Office
El Sub Sta
35
31
27
7
54
44
22
28
70.6m
Surey extent
Steps up
Steps down
Boundary Fence
Boundary Wall
Brick Wall
Fence & Gate
Building
CO/Electric
