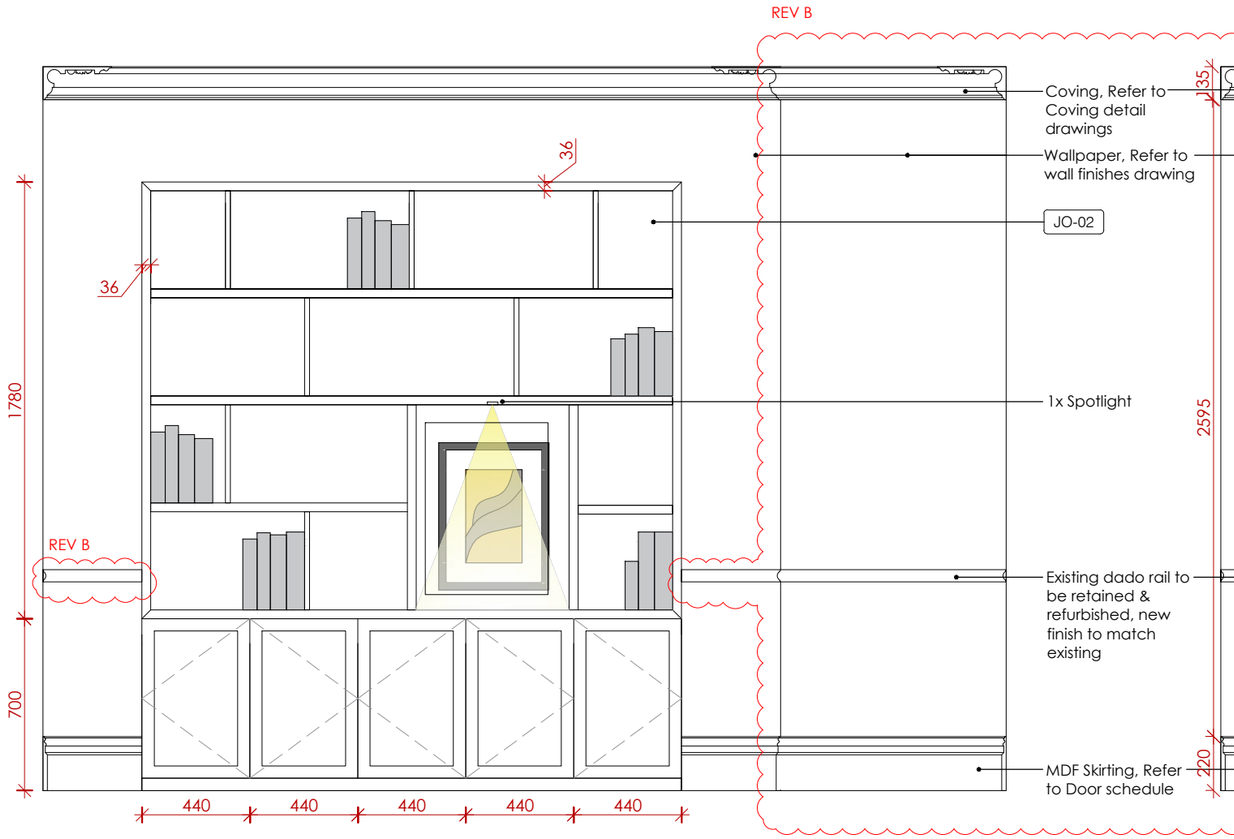

D 602.1 Elevation D 1 : 25

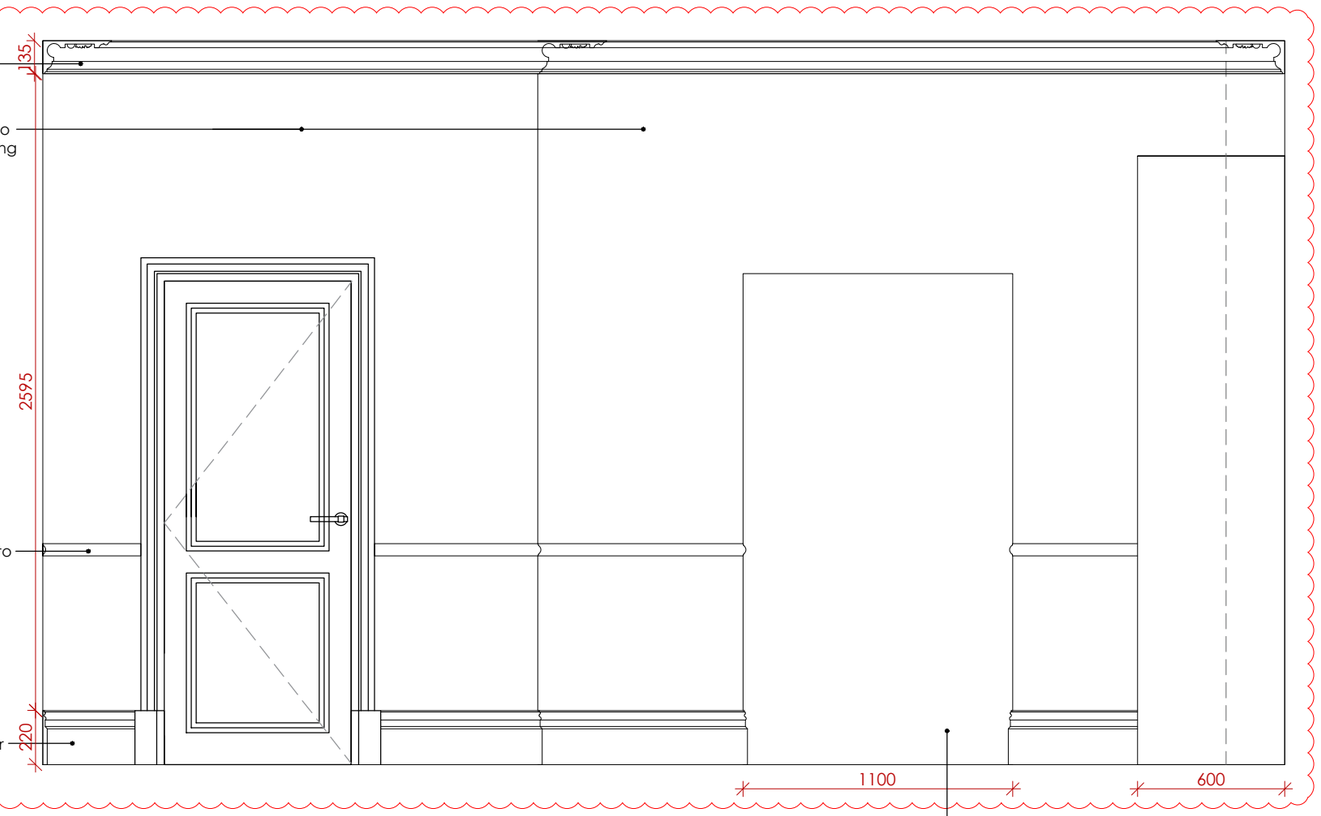

A 602.1 Elevation A 1 : 25

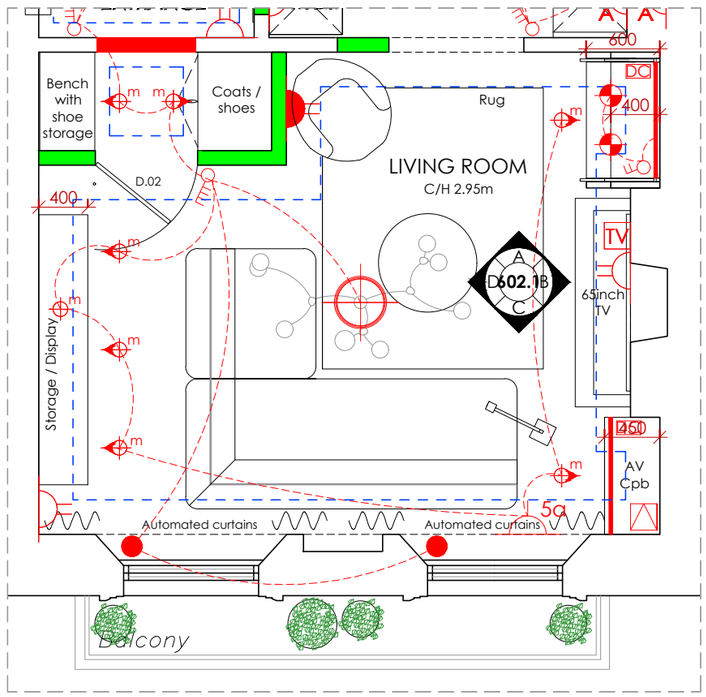

– 602.1 Floorplan 1 : 50

JOINERY SPECIFICATION	
JO-03	Display unit with open shelves and hinged door cupboards at bottom in stained oak to match KLD sample. Open shelves to have vertical dividers sprayed in bronze to match KLD sample. Hinged doors with 50mm shaker style. Miniature spotlights in artwork compartment.

Scale Bar 1:50

0 1m 2m 3m 4m 5m

Scale Bar 1:25

0 0.5m 1m 1.5m 2m 2.5m

KLD DESIGN INTENT ONLY DRAWING. PLEASE NOTE ALL DIMENSIONS ARE APPROXIMATE AND SUBJECT TO SITE SURVEY.

ALL DRAWINGS ARE SUBJECT TO COST AGREEMENT BEFORE WORKS COMMENCE.

Rev:	Description:	Date:
B	Existing dado rail shown, Elevation A shown and Elevation D extended	12/02/25
A	Display unit lighting added, Door design changed and wallpaper removed	13/12/24

Title: Living Room Proposed Elevations

Kathryn Levitt Design

KATHRYN LEVITT DESIGN LTD
Goodwin House, 5 Union court, Richmond
London, Surrey TW9 1AA
Tel 020 8948 1223
e: ideas@kathrynlevittdesign.com

Client: Ms Elizabeth Owens

Property Site: Charrington Street

Job No: 1690 **Drawing No:** 602.1 **Revision:** B

Scale: 1:50,1:25 @A3 **Date:** 25.09.24 **Drawn by:** ERB

Status: For Discussion

Dimensions to be verified on site. Figured dimensions to be taken in preference to those scaled
This drawing is the property of Kathryn Levitt Design Ltd. Copyright is reserved by them and the drawing is issued on the condition that it is not copied, reproduced, retained or disclosed to any unauthorised person either wholly or in part without the consent in writing of Kathryn Levitt Design Ltd.

Registered in England and Wales No. 4986703
Registered Office 1 Park Road, Hampton Wick, Kingston Upon Thames, Surrey KT1 4AS