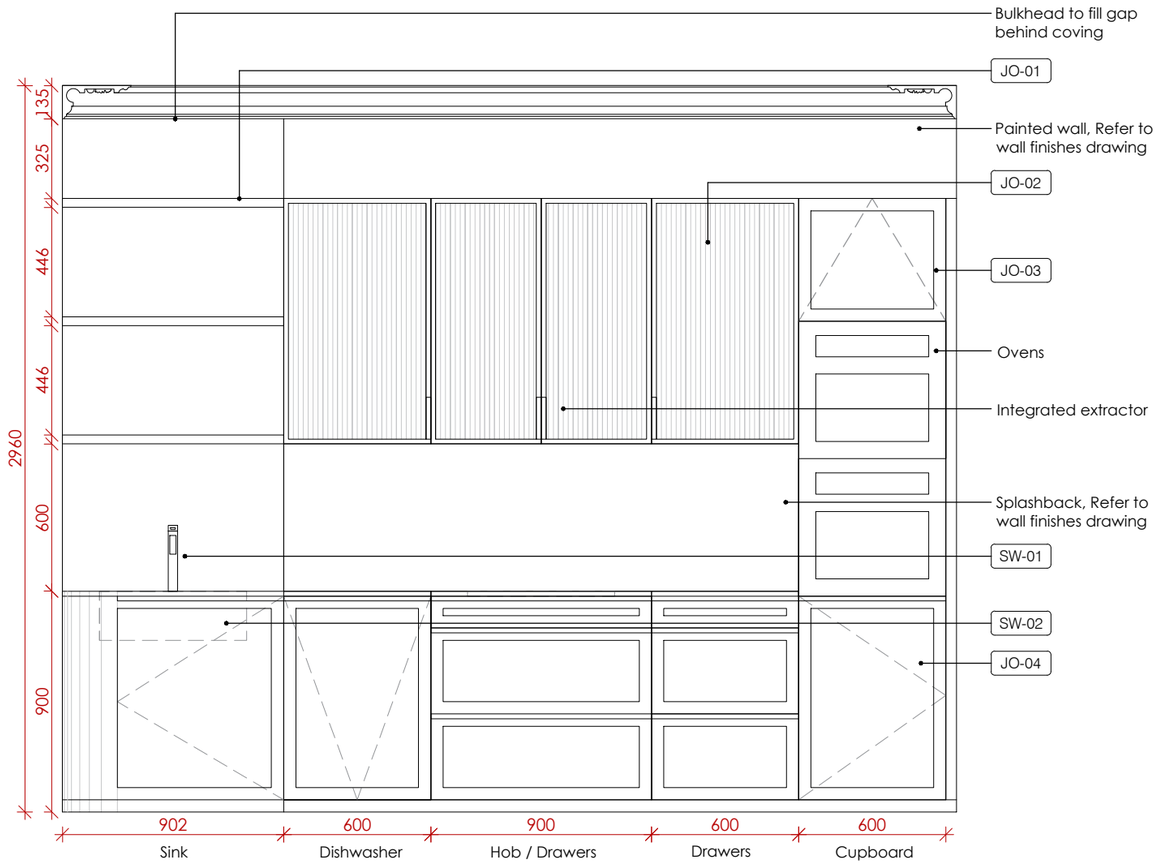

B 603 Elevation B

1 : 25

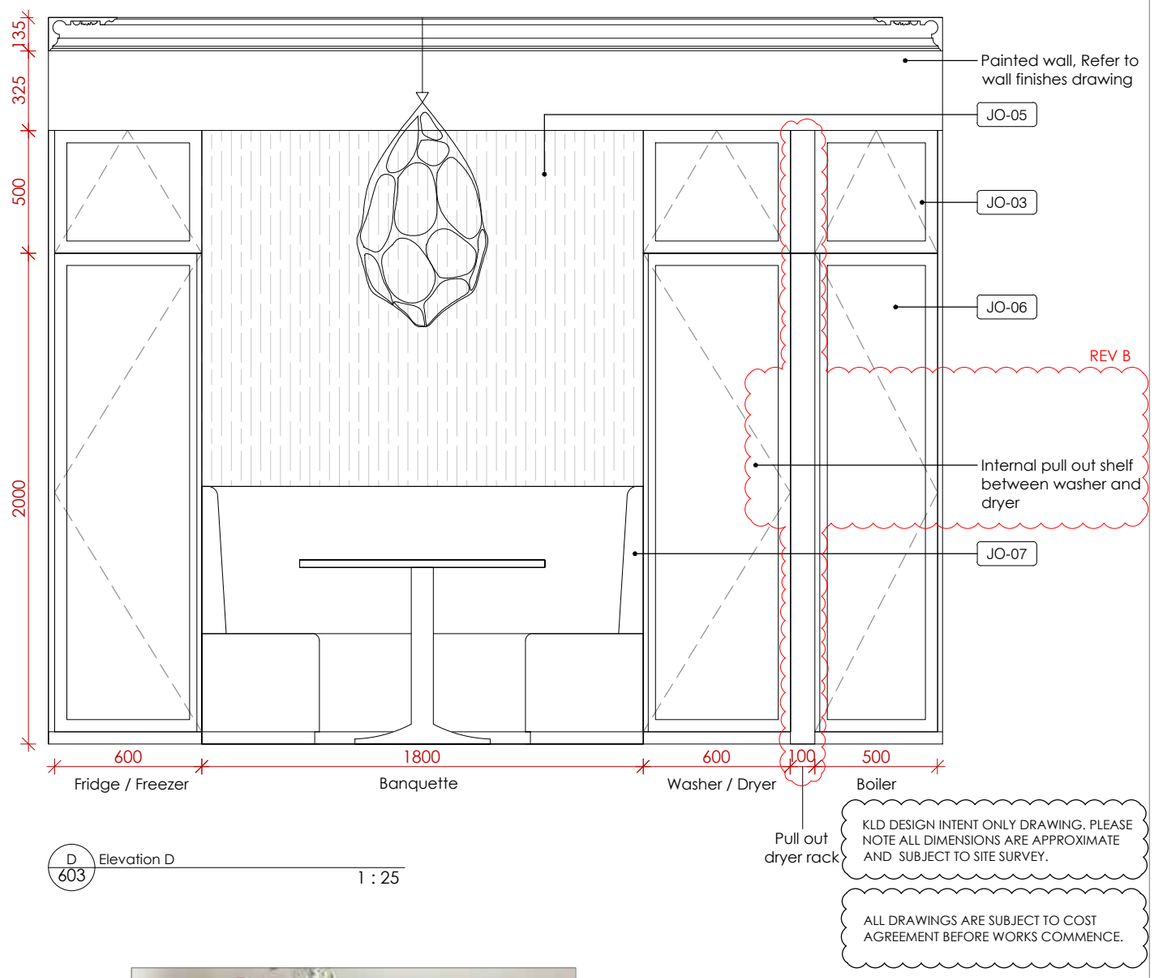

D 603 Elevation D

1 : 25

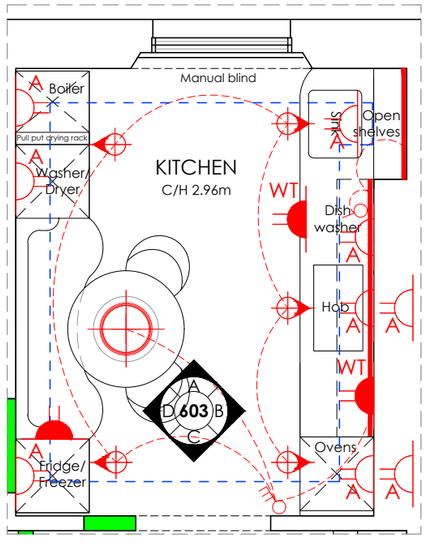

– 603 Floorplan

1 : 50

JOINERY SPECIFICATION

JO-01	36mm Open shelves sprayed in matt lacquer to match Little Greene, French Grey Dark No. 163, with LED strip
JO-02	Upper units with clear glass ribbed doors with 20mm bronze frame. Minimal pull handle within frame.
JO-03	Top Units with 50mm shaker style flip up door on push catch, sprayed in matt lacquer to match Little Greene, French Grey Dark No. 163. 1x adjustable internal shelf.
JO-04	Bottom Units with 50mm shaker style hinged door or 3 drawers sprayed in matt lacquer to match Little Greene, French Grey Dark No. 163. Finger pull detail on top.
JO-05	Slatted wall paneling in stained oak to match KLD sample
JO-06	Tall Units with 50mm shaker style hinged door sprayed in matt lacquer to match Little Greene, French Grey Dark No. 163. Finger pull detail on side.
JO-07	Upholstered banquette bench as per concept image, fabric to be supplied by KLD

SANITARYWARE SPECIFICATION

SW-01	Tap - Quooker Fusion square in patinated brass
SW-02	Undermounted sink - Franke, Maris MRG 110-52 Polar White | 125.0688.505

– 603 Banquette bench Concept image

NTS

Scale Bar 1:50

0 1m 2m 3m 4m 5m

Scale Bar 1:25

0 0.5m 1m 1.5m 2m 2.5m

Rev:	Description:	Date:
B	Pull out dryer rack and internal shelf added	23/01/25
A	Door design changed to Shaker style	13/12/24

Title: Kitchen Proposed Elevations

Kathryn Levitt Design

KATHRYN LEVITT DESIGN LTD
Goodwin House, 5 Union court, Richmond
London, Surrey TW9 1AA
Tel 020 8948 1223
e: ideas@kathrynlevittdesign.com

Client: Ms Elizabeth Owens

Property Site: Charrington Street

Job No: 1690 **Drawing No:** 603 **Revision:** B

Scale: 1:50,1:25 @A3 **Date:** 25.09.24 **Drawn by:** ERB

Status: For Discussion

Dimensions to be verified on site. Figured dimensions to be taken in preference to those scaled

This drawing is the property of Kathryn Levitt Design Ltd. Copyright is reserved by them and the drawing is issued on the condition that it is not copied, reproduced, retained or disclosed to any unauthorised person either wholly or in part without the consent in writing of Kathryn Levitt Design Ltd.

Registered in England and Wales No. 4986703
Registered Office 1 Park Road, Hampton Wick, Kingston Upon Thames, Surrey KT1 4AS