A

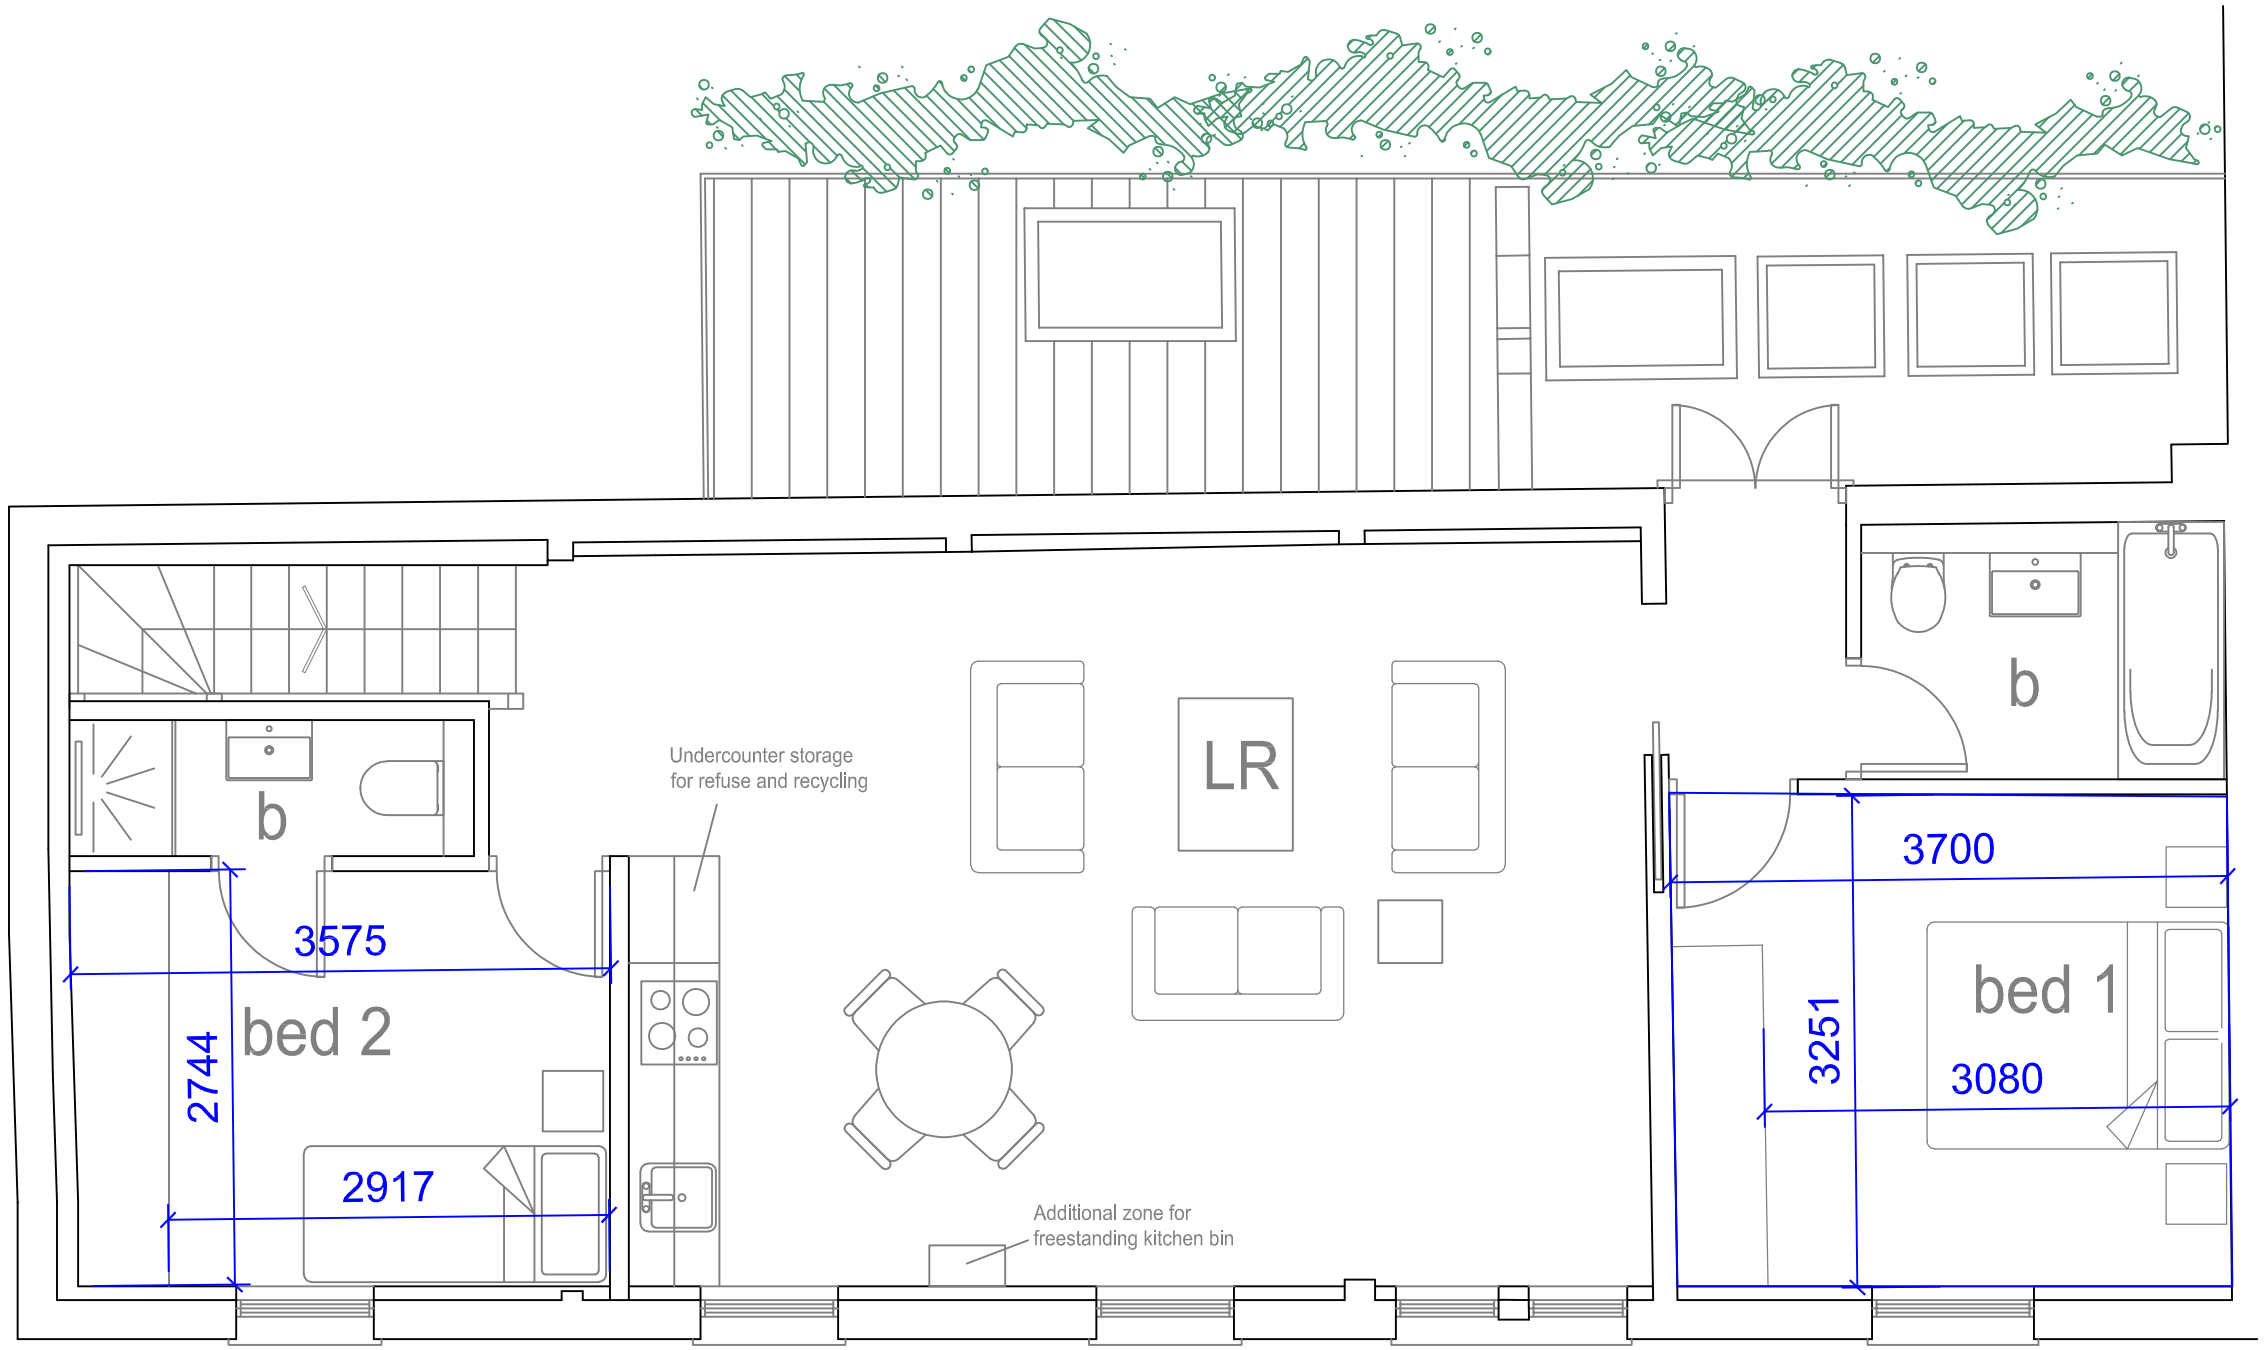

bed 2
9.8 sq m

bed 1
12 sq m

0m 1m 2m 3m 4m 5m

A

104BL-110-01

104 BELSIZE LANE NW3 5BB **OCTOBER 2024** **Proposed Plans - First Floor** Scale 1:50@A3