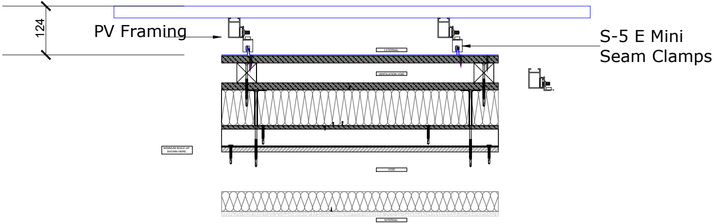
124
PV Framing
S-5 E Mini Seam Clamps
EXTERNAL
VENTILATION VOID
MINIMUM BUILD UP SHOWN HERE.
VOID
INTERNAL

CHELSFIELD SOLAR

Chelsfield Solar
Van Hage Garden Centre
Pepper Hill, Gt Amwell
Hertfordshire SG12 9RP
Tel 01920 877000
www.chelsfieldsolar.co.uk

Client: Which? Trusted Traders
Address: 2 Marylebone Road, London NW1 4DF
Drawing Title: Section View of Panel Installation
Scale: NTS
Issue: A
Date: 26.02.2025
Drawn: VS
Chkd: --