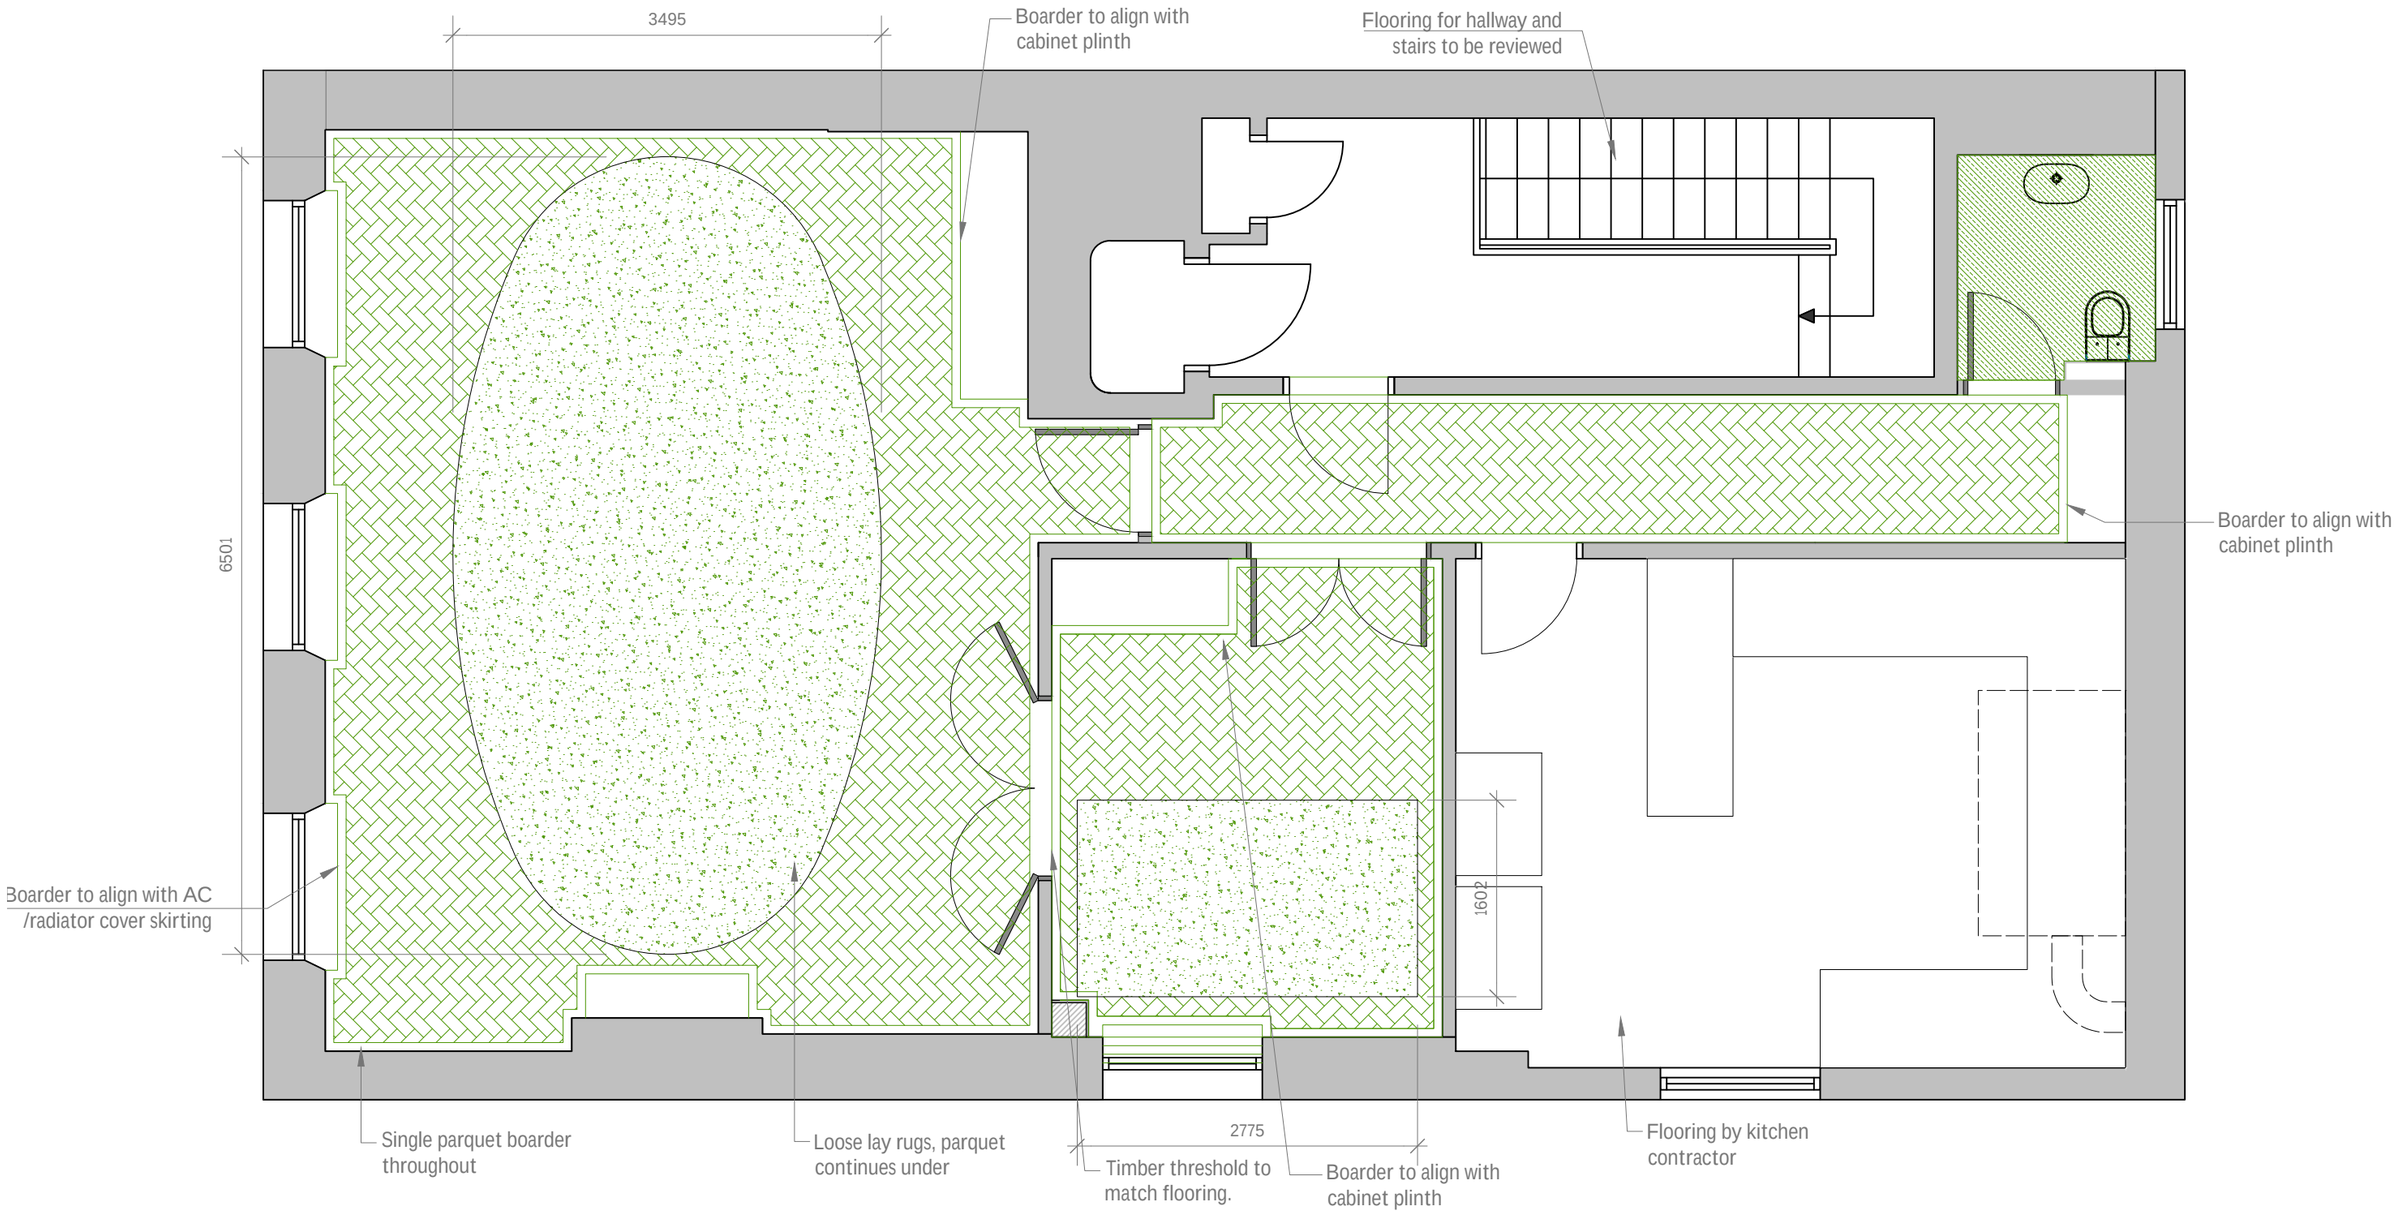

Engineered Parquet Flooring
Havwoods HW6408 Coffee
14 x 70 x 280mm

WC Tile
Claybrook
East Haven Basket Weave Mosaic

Loose Lay Rug
Silk Avenue
Bespoke Wool Rug (see suppliers spec)

Note
Floor finishes to be flush throughout, with flush timber thresholds to match parquet flooring.

Flooring to be laid to manufacturers recommendations

A3 sheet size
Check all dimensions on site and report discrepencies to the designer

STORY

8 Bibury Crescent
Westbury-on-Trym
Bristol BS9 4PW

title

SOAS, Gordon Square Fourth Floor

Floor Finishes