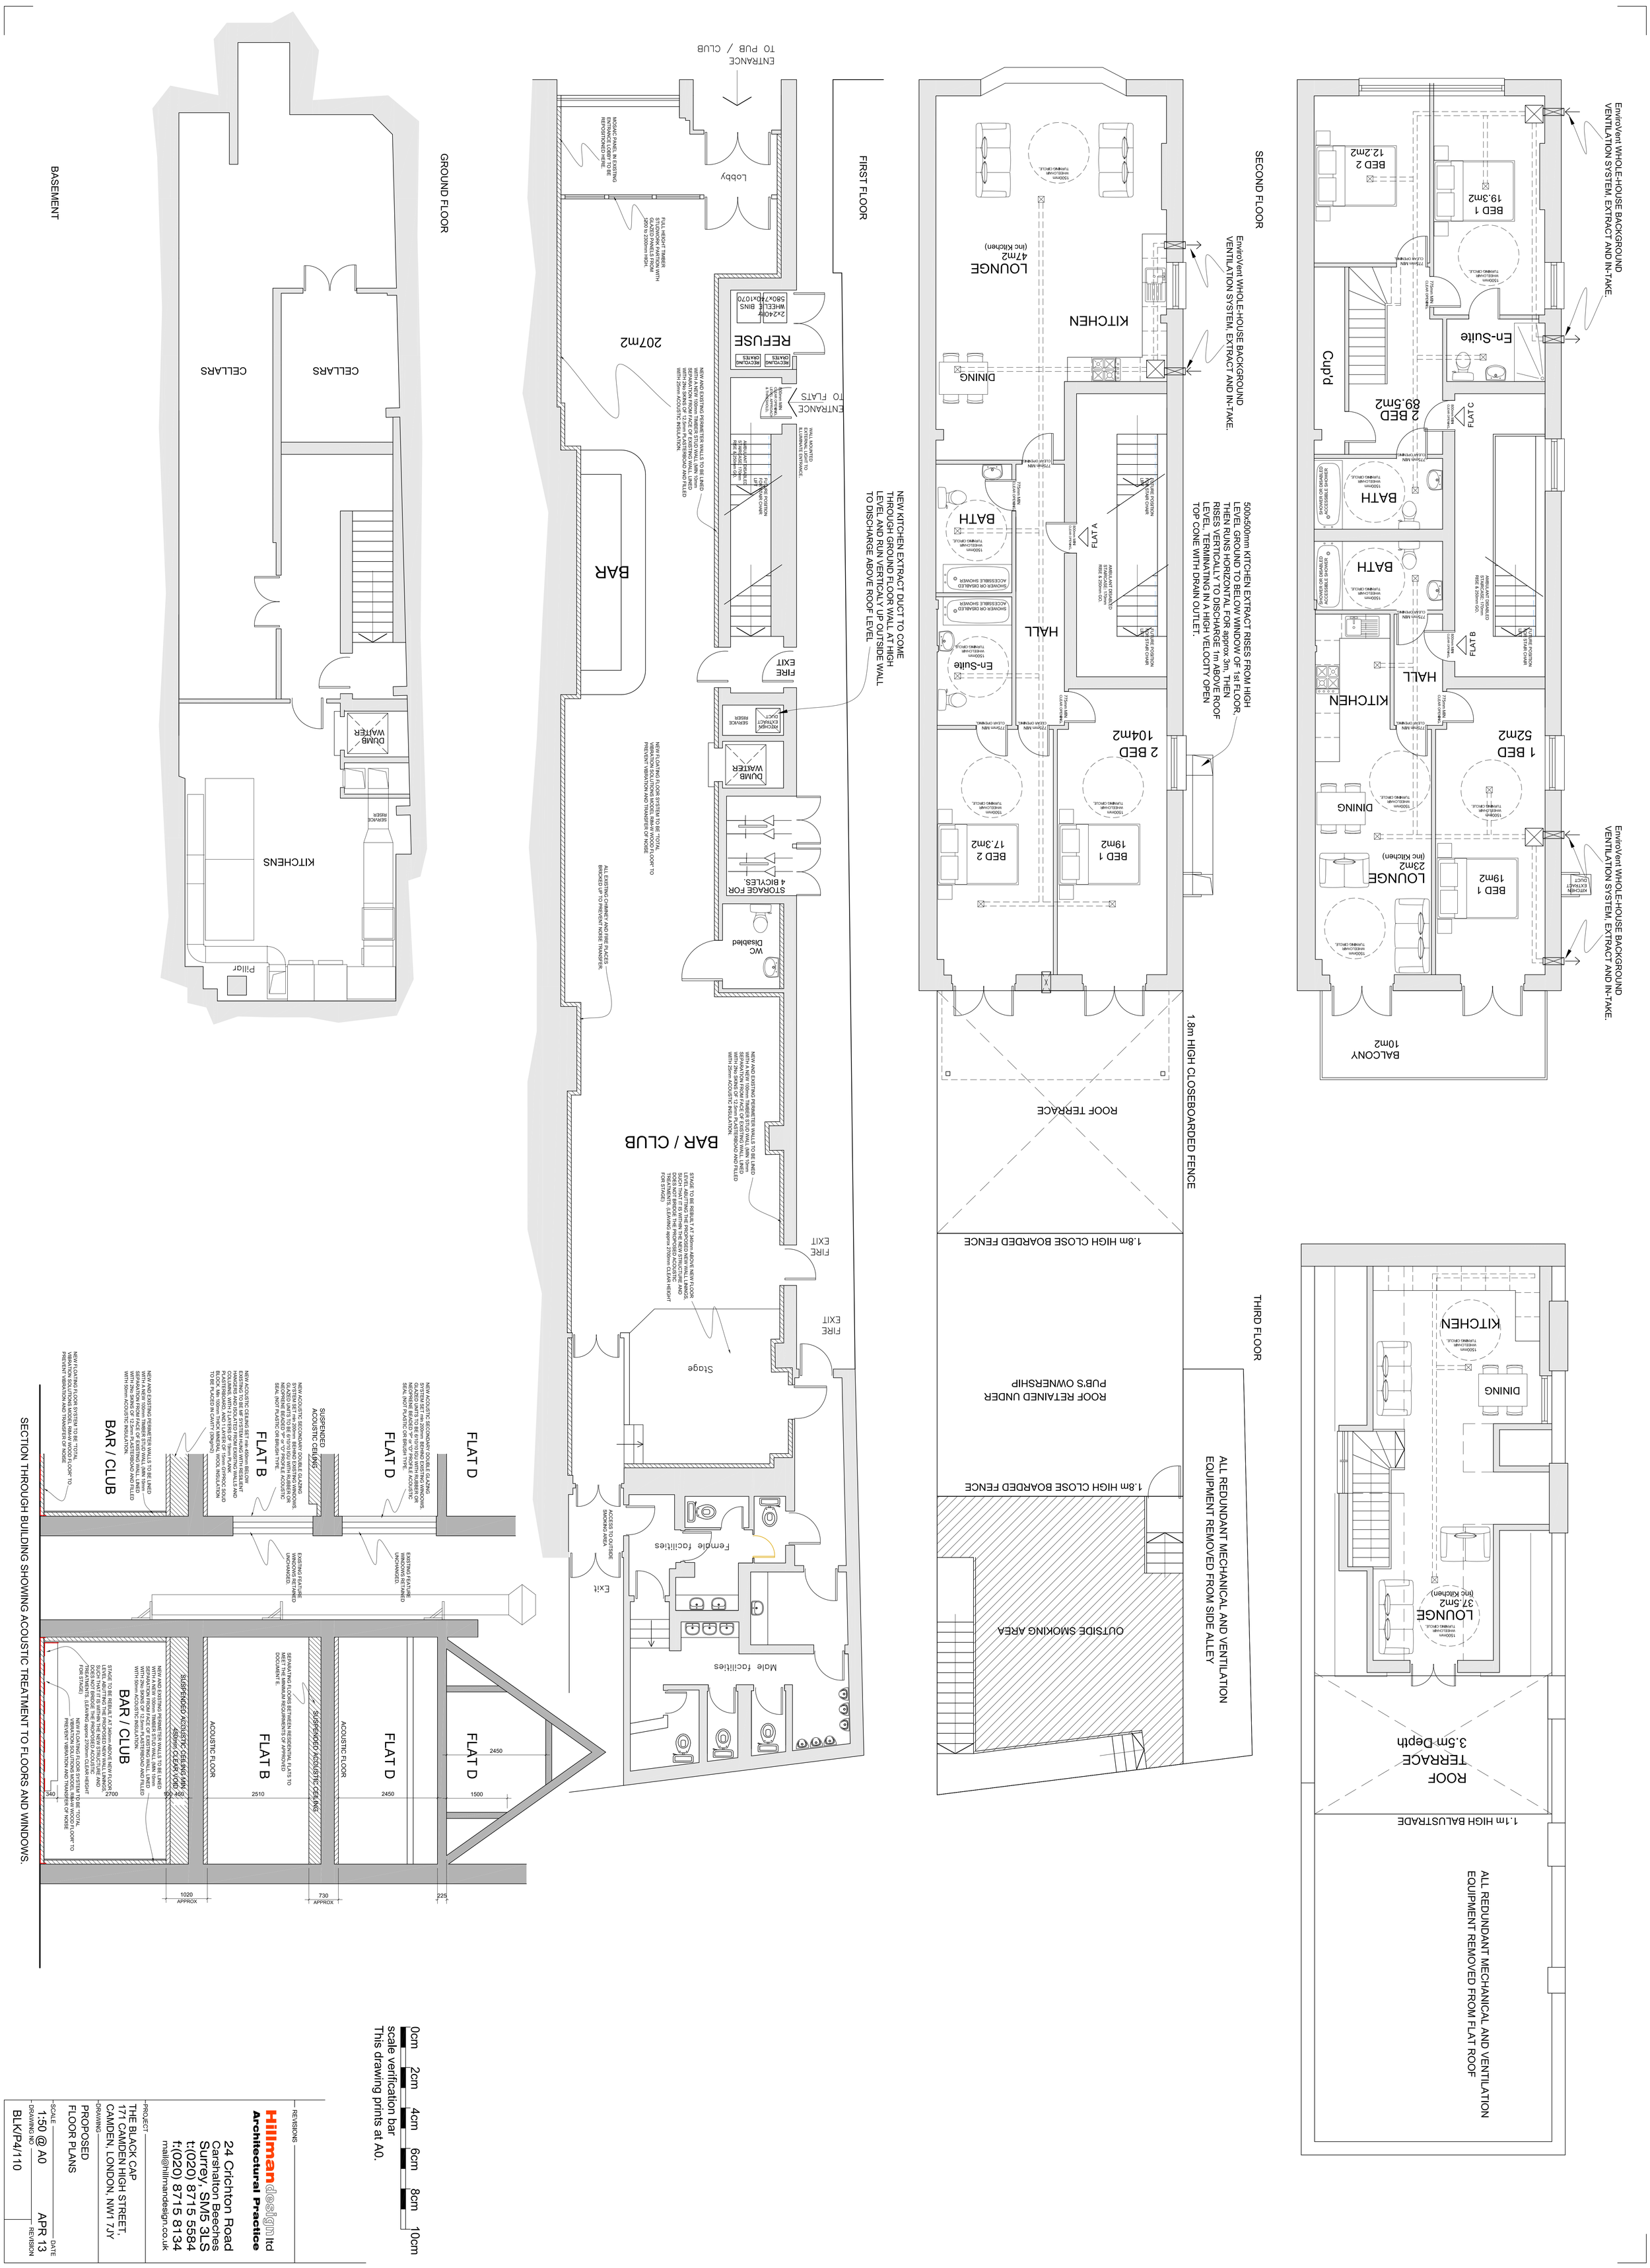

SECTION THROUGH BUILDING SHOWING ACOUSTIC TREATMENT TO FLOORS AND WINDOWS.

0cm 2cm 4cm 6cm 8cm 10cm
scale verification bar
This drawing prints at A0.

REVISIONS

Hillman design ltd
Architectural Practice
24 Crichton Road
Carshalton Beeches
Surrey, SM5 3LS
t:(020) 8715 5584
f:(020) 8715 8134
mail@hillmandesign.co.uk

PROJECT
THE BLACK CAP
171 CAMDEN HIGH STREET,
CAMDEN, LONDON, NW1 7JY

DRAWING
PROPOSED
FLOOR PLANS

SCALE 1:50 @ A0
DATE APR 13
DRAWING NO BLK/P4/110
REVISION