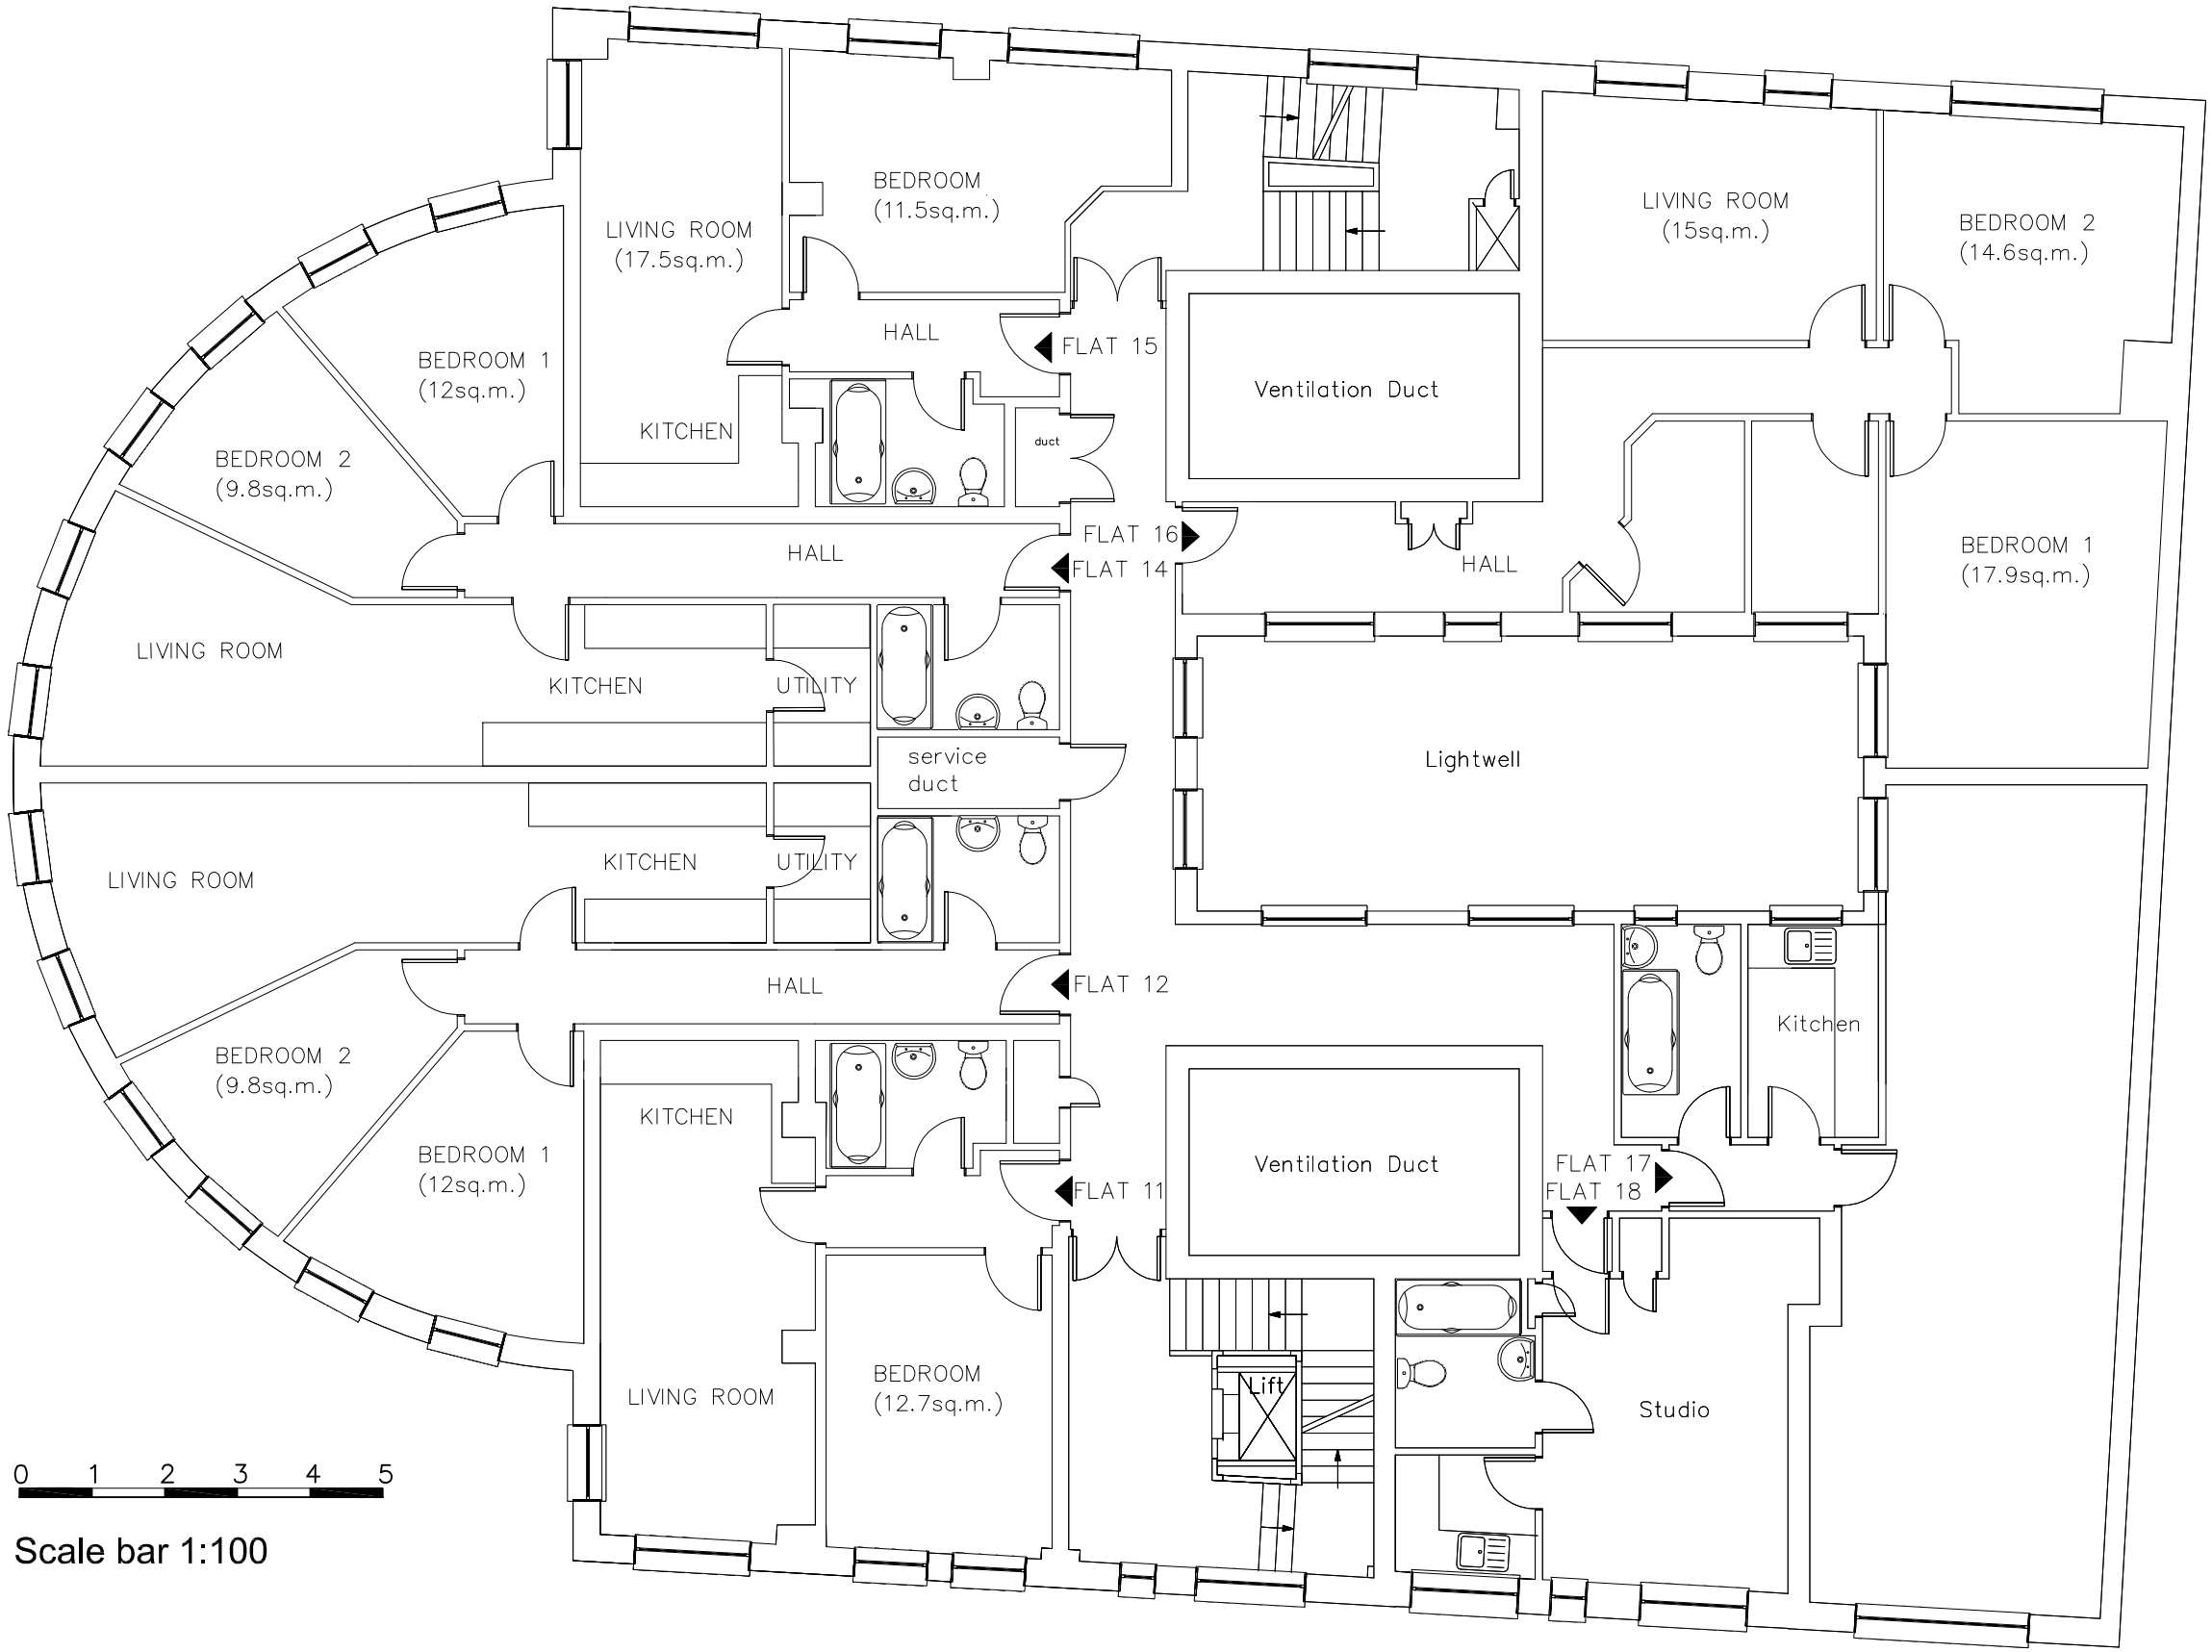

WARREN COURT, NW1

FLAT	Approx. Gross Internal Area *
11	465 sq.Ft – 43.2 sq.M
12 (2 BED)	697 sq.Ft – 64.8 sq.M
14 (2 BED)	686 sq.Ft – 63.8 sq.M
15	421 sq.Ft – 39.1 sq.M
16 (2 BED)	803 sq.Ft – 74.6 sq.M
17	600 sq.Ft – 55.8 sq.M
18	278 sq.Ft – 25.8 sq.M

Gross Internal Areas

B	27.01.14	Proposed flats added
A	24.01.14	Various

Client:

Project: Warren Court, Euston Road, London, NW1 3AA

Drawing: Proposed First Floor Plan

Scale:	Date:	Dwg N°:	Rev:
1:100 @ A3	Jan '08	182/08-11	B

Lapton Consultants Ltd
Sheldon House
904–910 High Road
Finchley
London N12 9RW

Tel: (44) 020 8446 6611
Fax: (44) 020 8446 2266
e-mail: andrew@lapton.eu

PROPOSED FIRST FLOOR PLAN