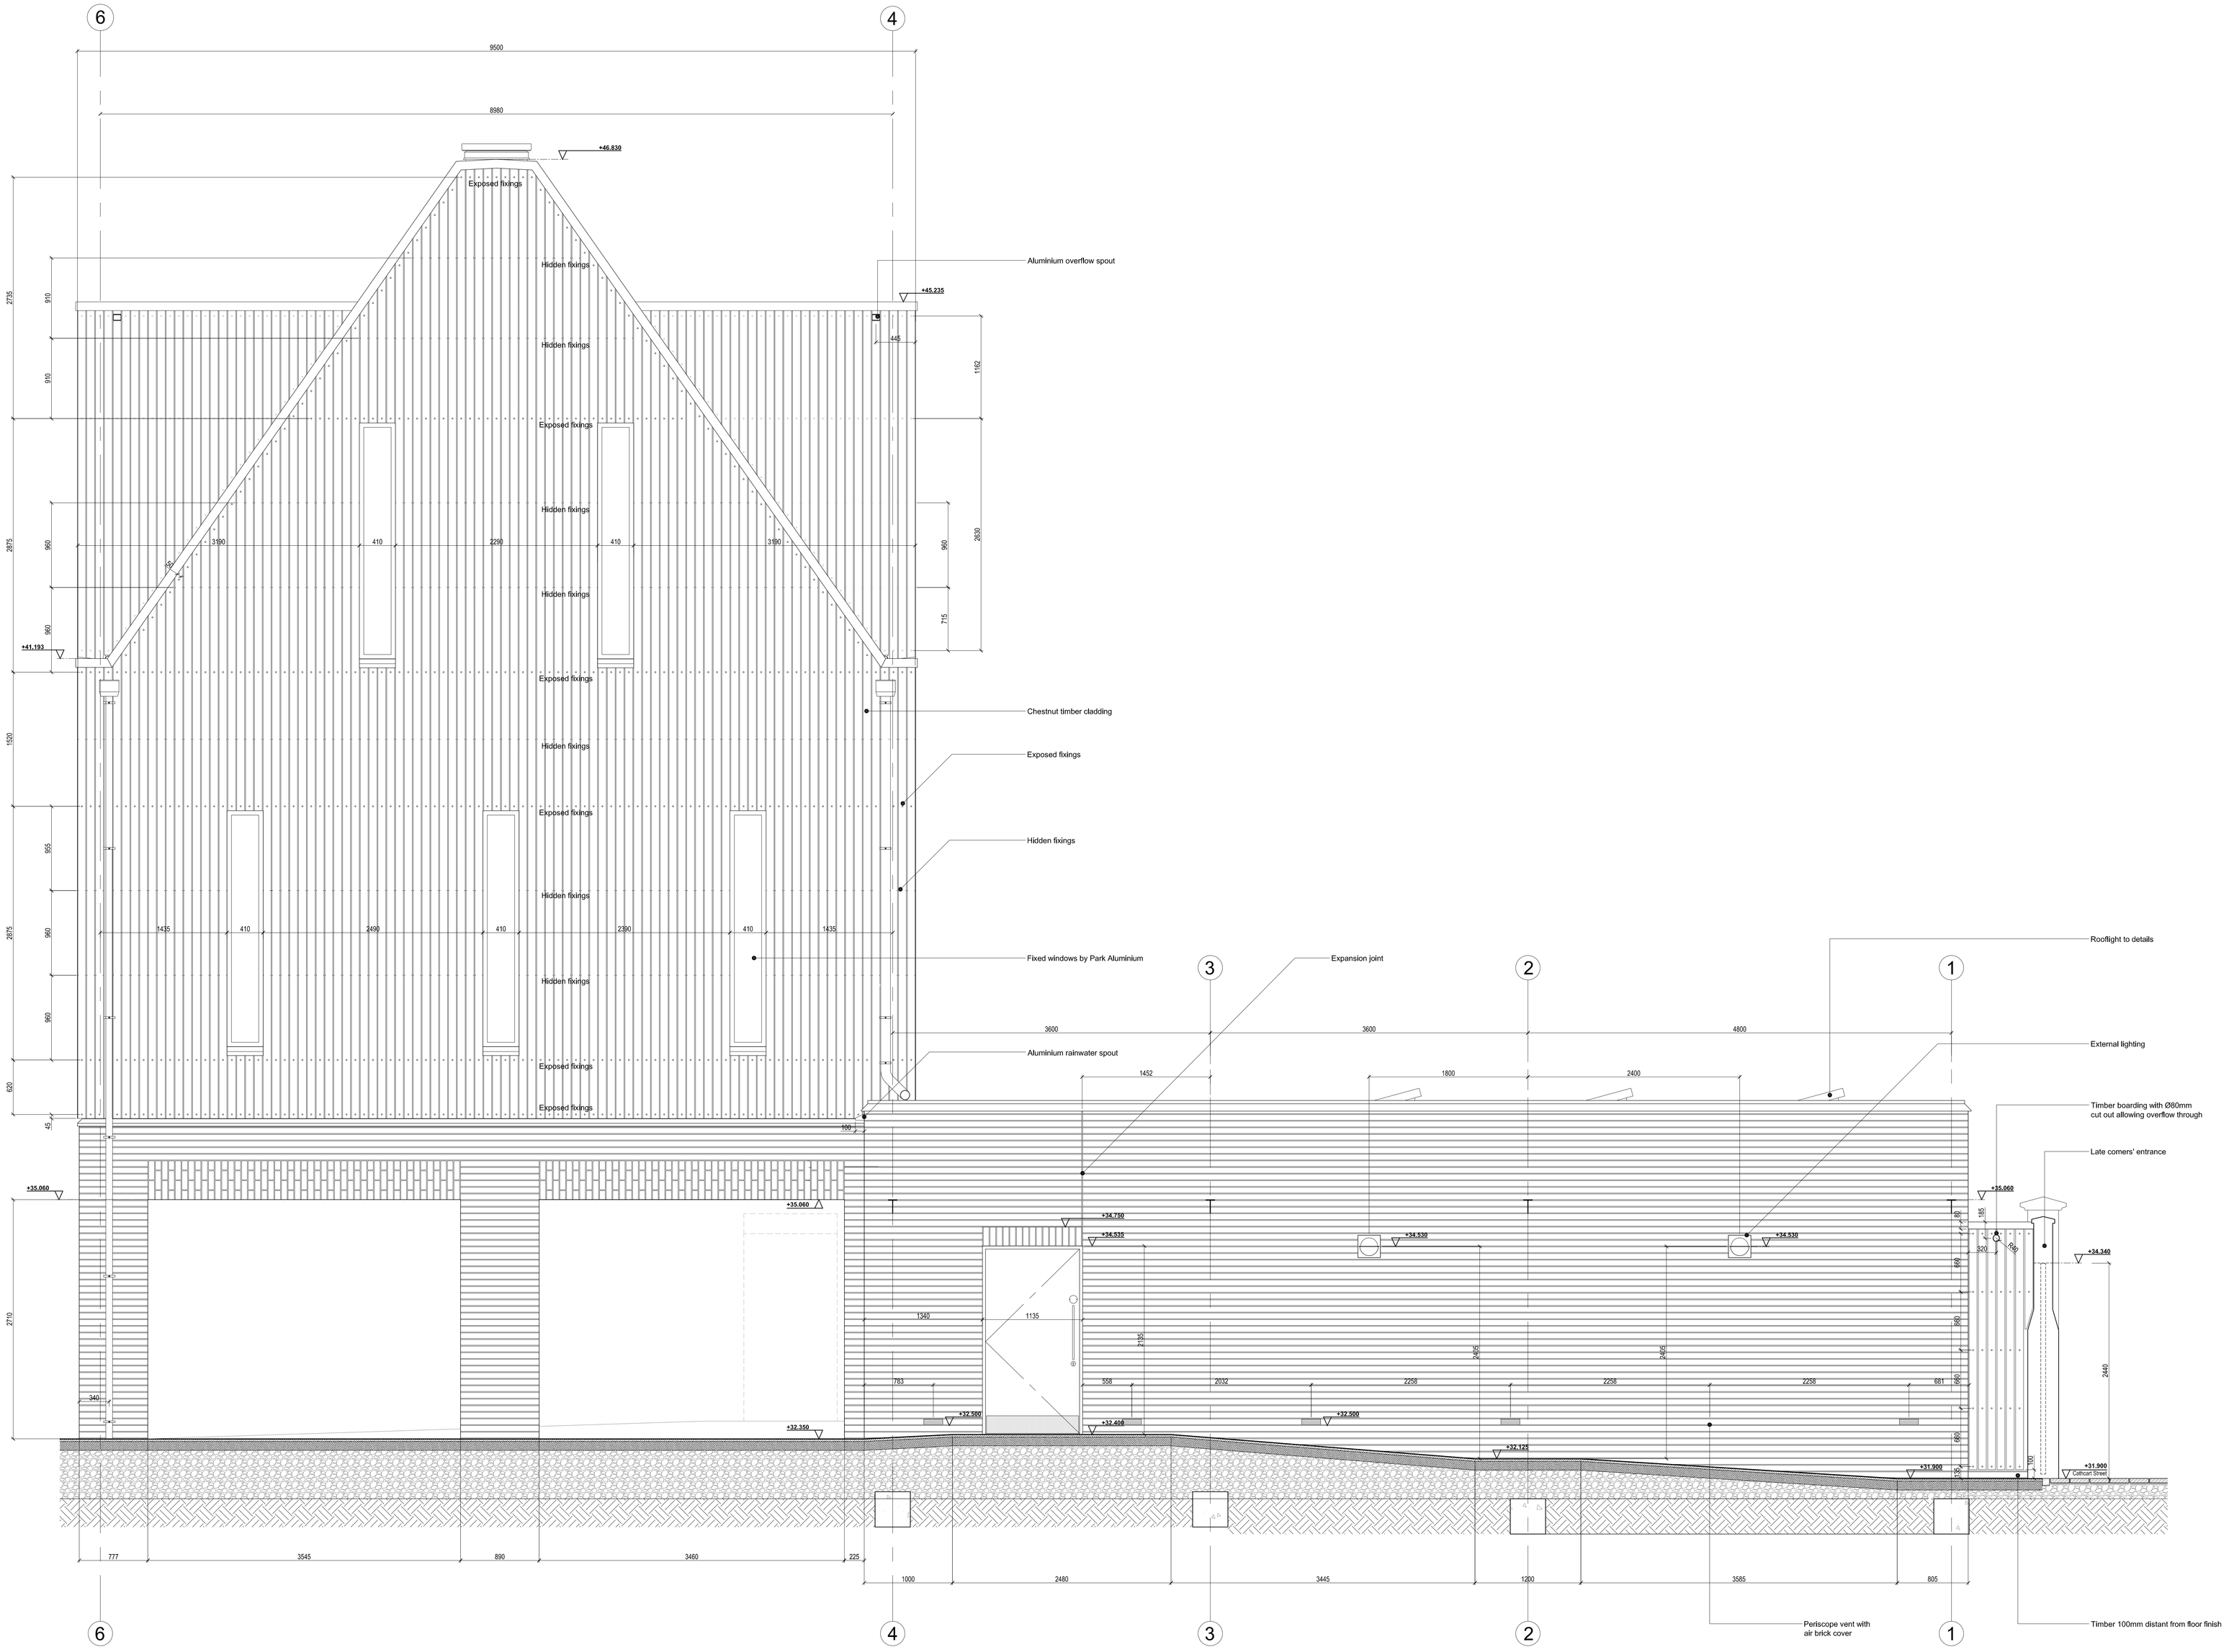

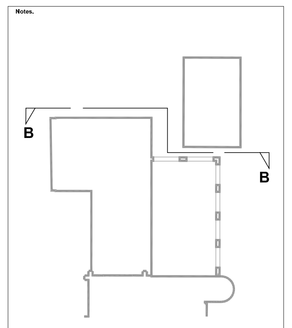

Rev.	Date	Comment	By

Do not scale from this drawing
All dimensions are to be checked on site
Any discrepancies are to be reported immediately to the Architect or Main Contractor

COPYRIGHT © 2007
ALL RIGHTS DESCRIBED IN THE CHAPTER IV OF THE COPYRIGHT DESIGN AND PATENTS ACT 1988, HAVE BEEN GENERALLY ASSERTED

Client
THE FRENCH EDUCATION PROPERTY TRUST LTD
87 HOLMES ROAD, KENTISH TOWN, LONDON, NW5 3AX
-

Project
NEW FRENCH SCHOOL
KENTISH TOWN

Drawing
ELEVATION B
PHASE 2 DEVELOPMENT
-

Project No.	Drawing No.	Issue	Status
777	4262	A	CONST.

Scale	Date	Drawn By	Checked By
1:25@A0	MAY 2011	BY	RB

SidellGibsonArchitects

Sidell Gibson Partnership LLP
Holford Mews, Crutchank Street, London, WC1X 9HW
T: +44 (020) 3179 9000
F: +44 (020) 3179 9001
E: firstname.lastname@sidellgibson.co.uk