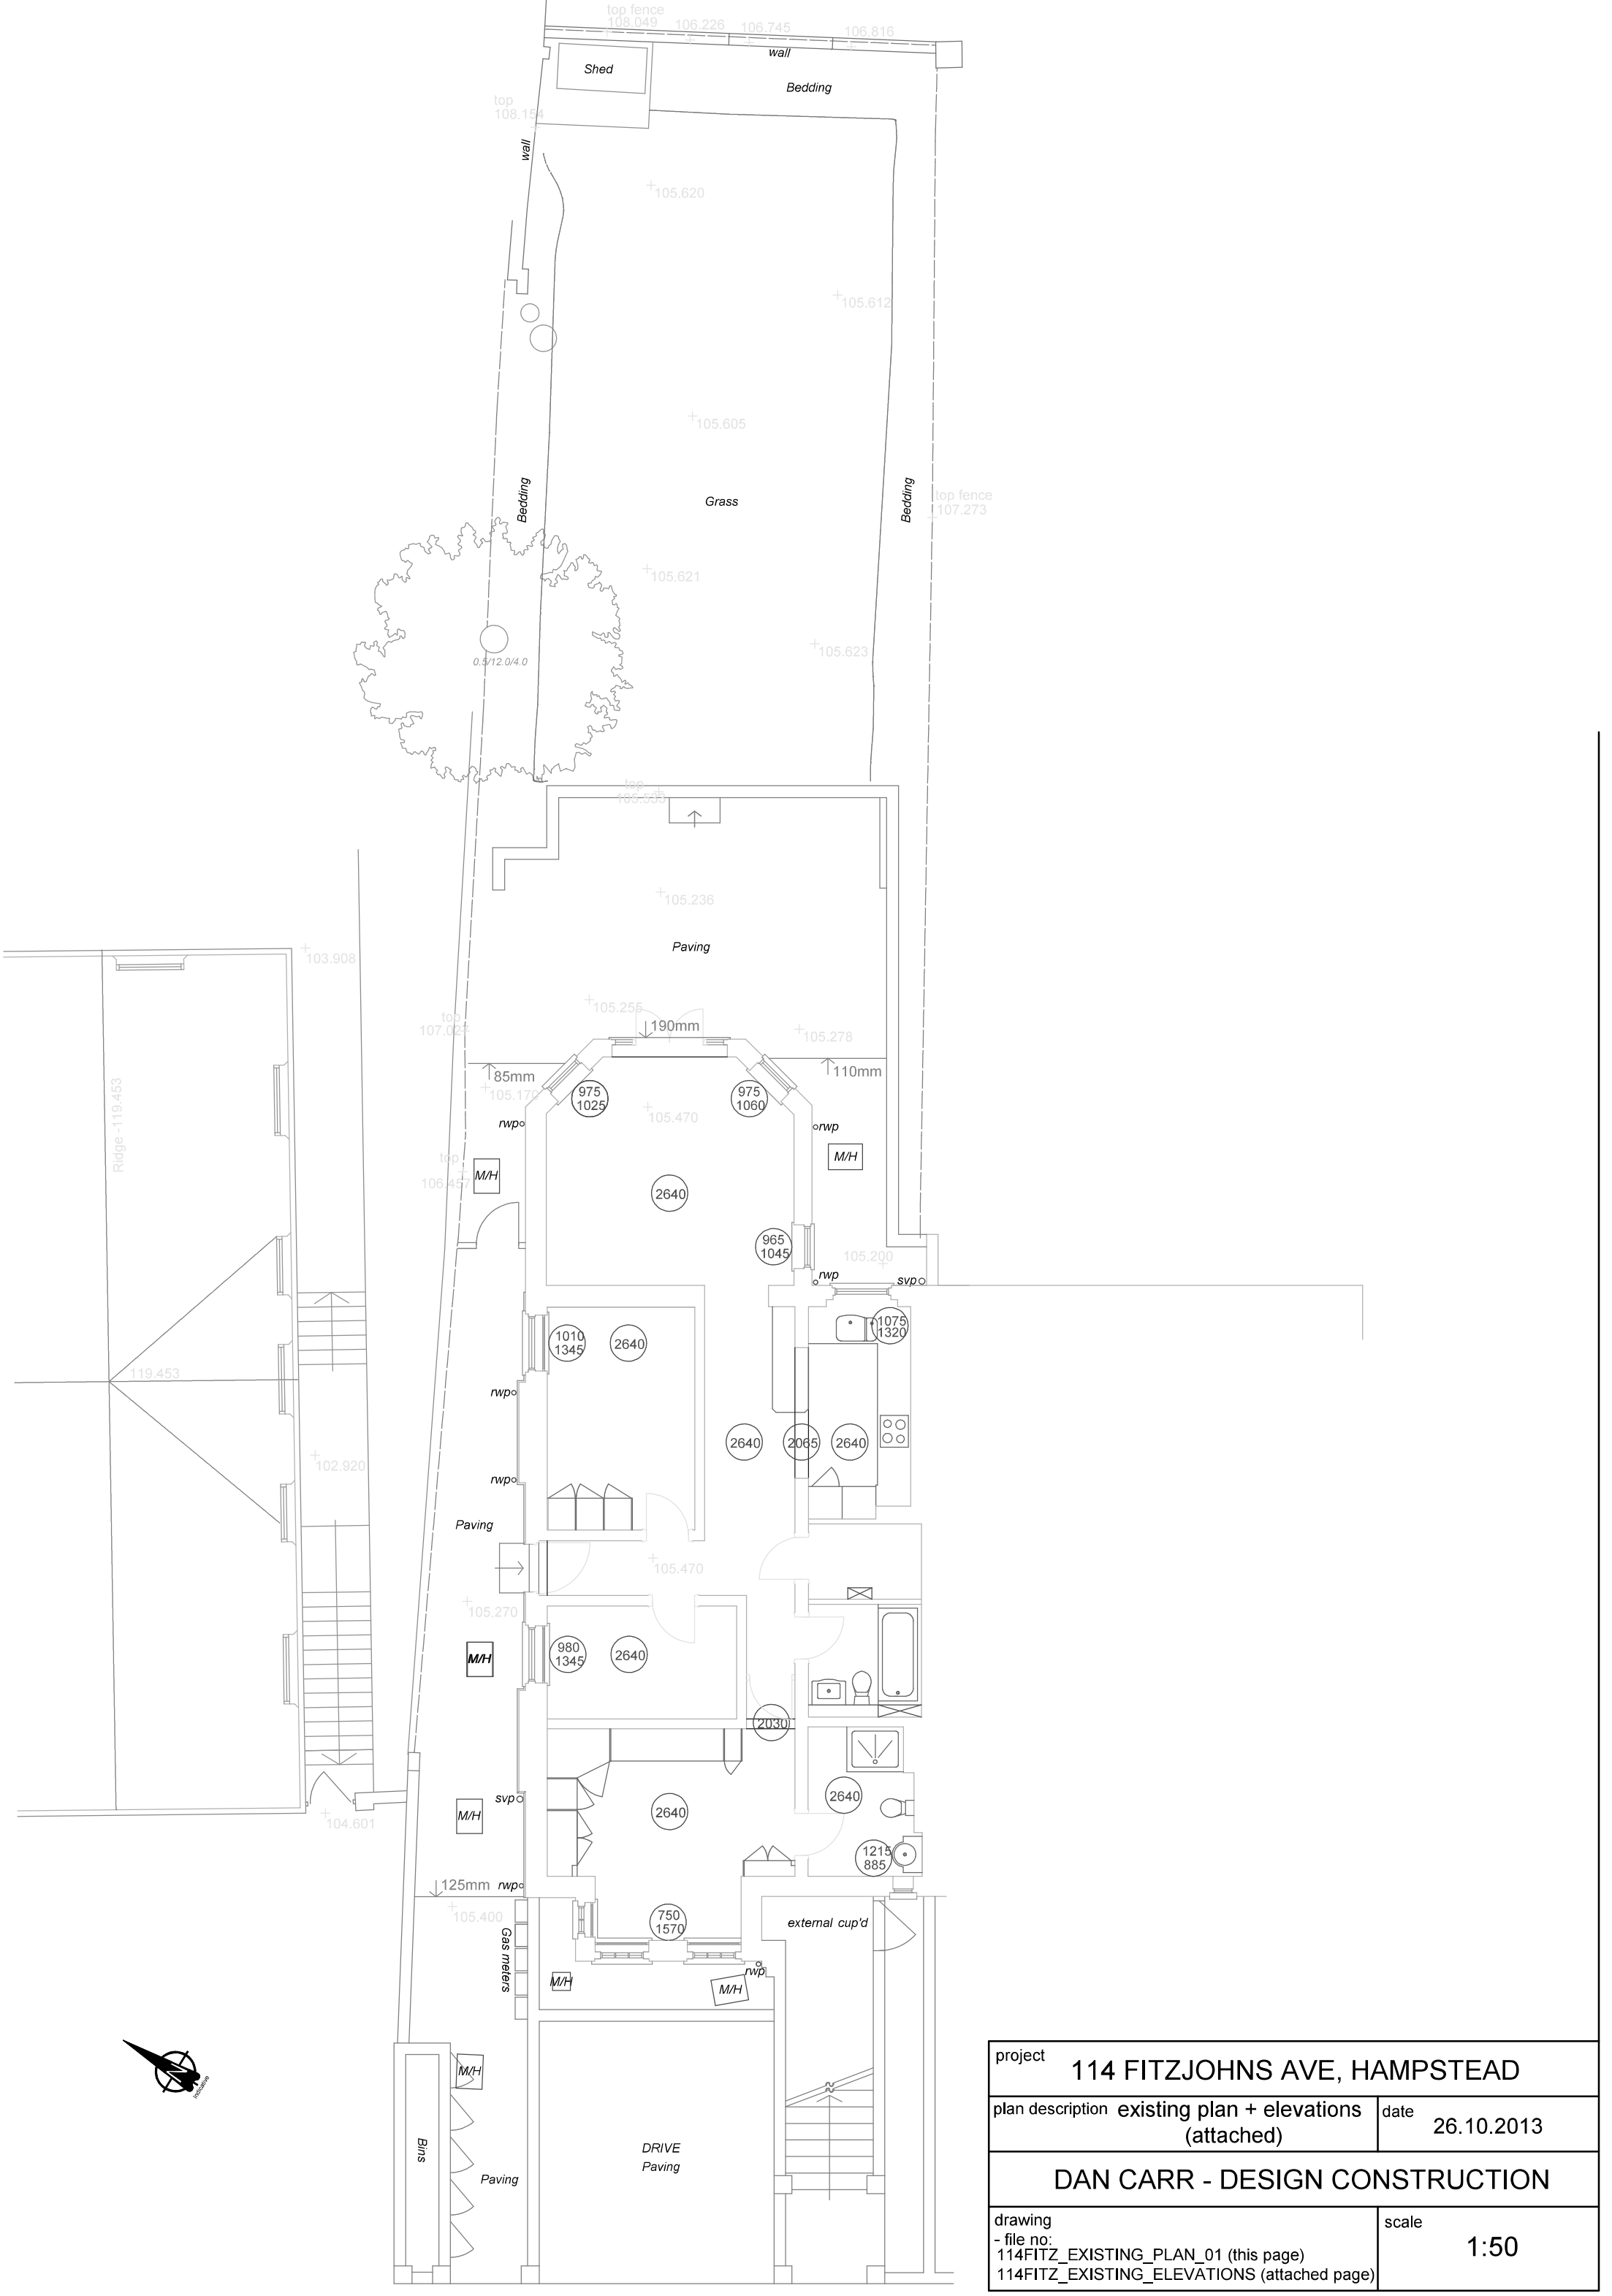

project	114 FITZJOHNS AVE, HAMPSTEAD	
plan description	existing plan + elevations (attached)	date 26.10.2013
DAN CARR - DESIGN CONSTRUCTION		
drawing - file no: 114FITZ_EXISTING_PLAN_01 (this page) 114FITZ_EXISTING_ELEVATIONS (attached page)		scale 1:50