DO NOT SCALE

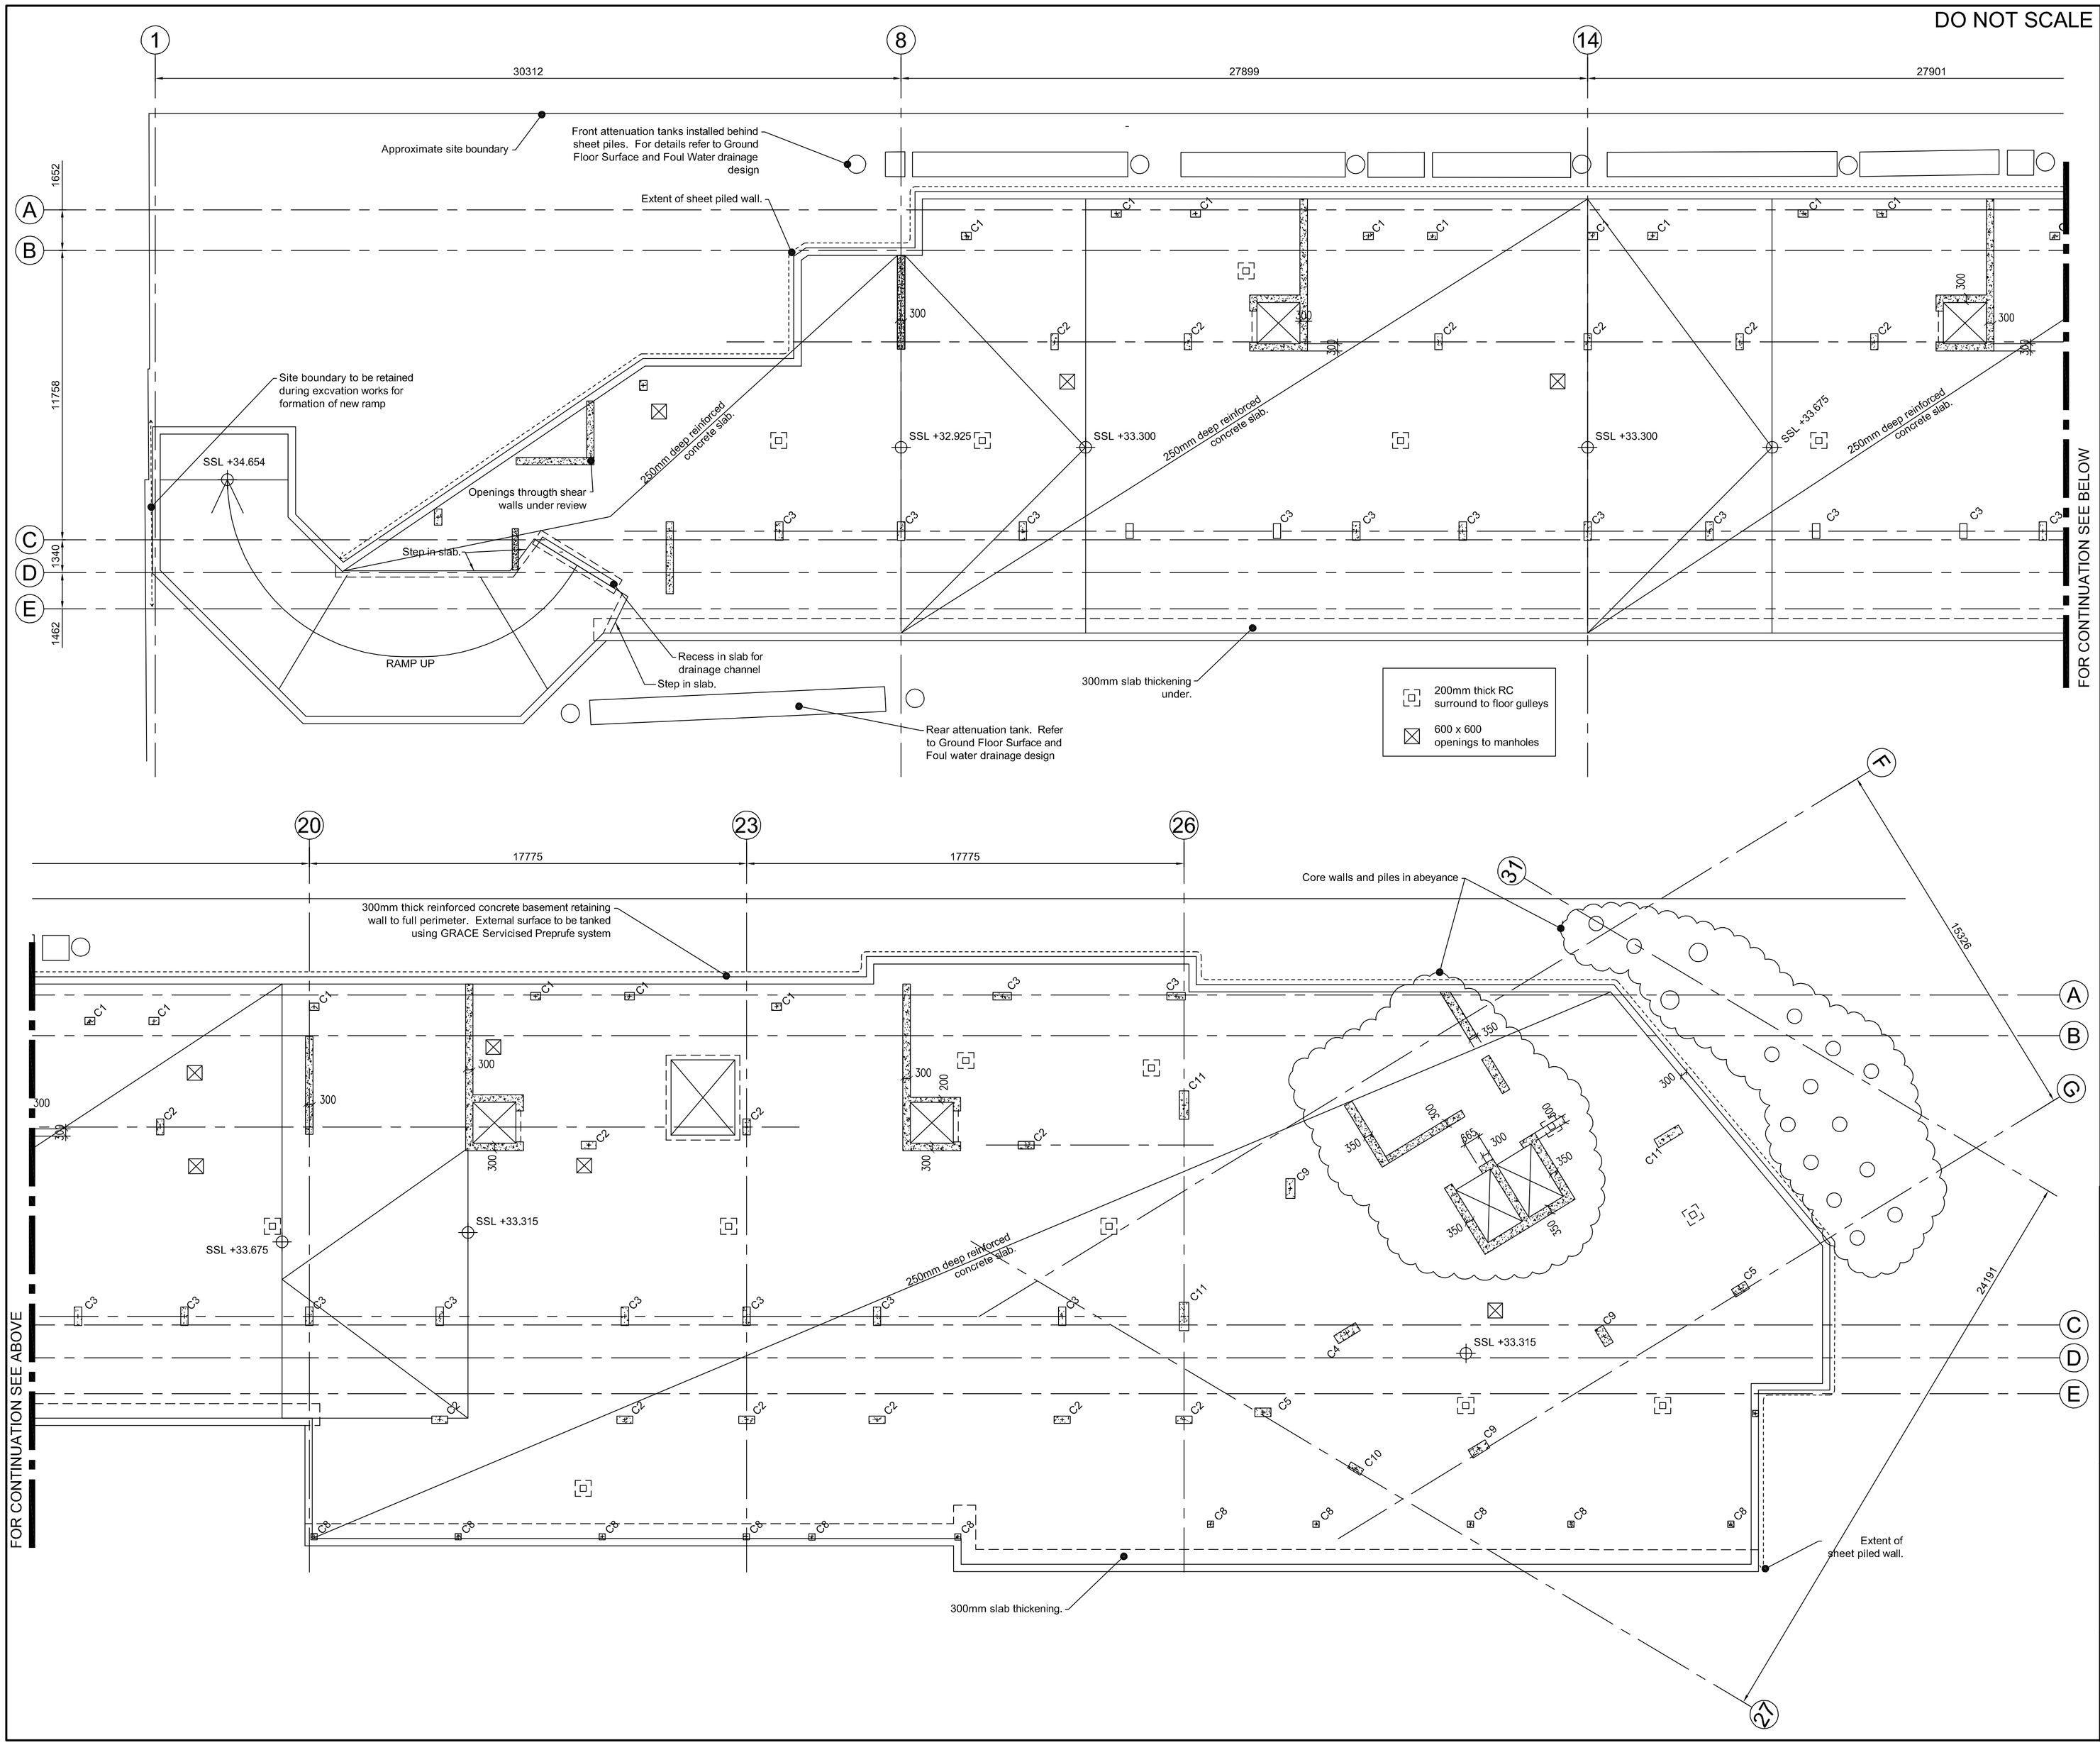

SAFETY, HEALTH AND ENVIRONMENTAL INFORMATION

In addition to the hazards/risks normally associated with the types of work detailed on this drawing, note the following:

CONSTRUCTION

Ci - Contaminated ground materials may exist site wide.
Cii - Existing under ground sewer is present on site. Caution should be exercised during excavation.

MAINTENANCE/CLEANING

DECOMMISSIONING/DEMOLITION

It is assumed that all works will be carried out by a competent contractor working, where appropriate, to an approved method statement

NOTES:
1. DO NOT SCALE FROM THIS DRAWING
2. ALL DIMENSIONS ARE IN MILLIMETRES UNLESS NOTED OTHERWISE.
3. ALL LEVELS ARE TO ORDINANCE DATUM.
4. THIS DRAWING IS TO BE READ IN CONJUNCTION WITH ALL OTHER RELEVANT DRAWINGS AND SPECIFICATIONS.

KEY:

MJ - MOVEMENT JOINT WITH ANCON DSD SHEAR CONNECTORS (3No. PER COLUMN + @ 1800 c/c BETWEEN AND AWATFROM COLUMNS)

COLUMN REF	SIZE (mm)
C1	400x300
C2	350x300
C3	750x300
C4	1025x375
C5	650x350
C6	600x250
C7	600x350
C8	250x250
C9	800x375
C10	600x275
C11	1150x375
C12	450x350
C13	450x375
C14	450x275
C15	600x375

Rev.	Date	Description	By	Chk'd	App'd
P05	27/09/13	FOR INFORMATION	BH	CO	PO
P04	12/08/13	FOR INFORMATION	BH	CO	PO
P03	23/07/13	FOR INFORMATION	AM	CO	PO
P02	22/07/13	FOR INFORMATION	AM	CO	PO
P01	14/06/13	FOR INFORMATION	MJT	CO	PO

Drawing Status: **FOR INFORMATION** | Suitability: **S2**

ATKINS
Euston Tower
286 Euston Road
London
NW1 3AT

Tel: +44 (0)20 7121 2000
Fax: +44 (0)20 7121 2111
www.atkinsglobal.com

Copyright © Atkins Limited (2013)

Client

Project Title: ABBEY AREA REGENERATION LONDON PHASE 1

Drawing Title: BASEMENT LEVEL GENERAL ARRANGEMENT

Scale	Designed	Drawn	Checked	Authorised
1:125	BO	MJT	CO	PO
Original Size: A1	Date: 14/06/13	Date: 14/06/13	Date: 14/06/13	Date: 14/06/13

Drawing Number: ARP1-ATK-DR-S-0002 | Revision: P05