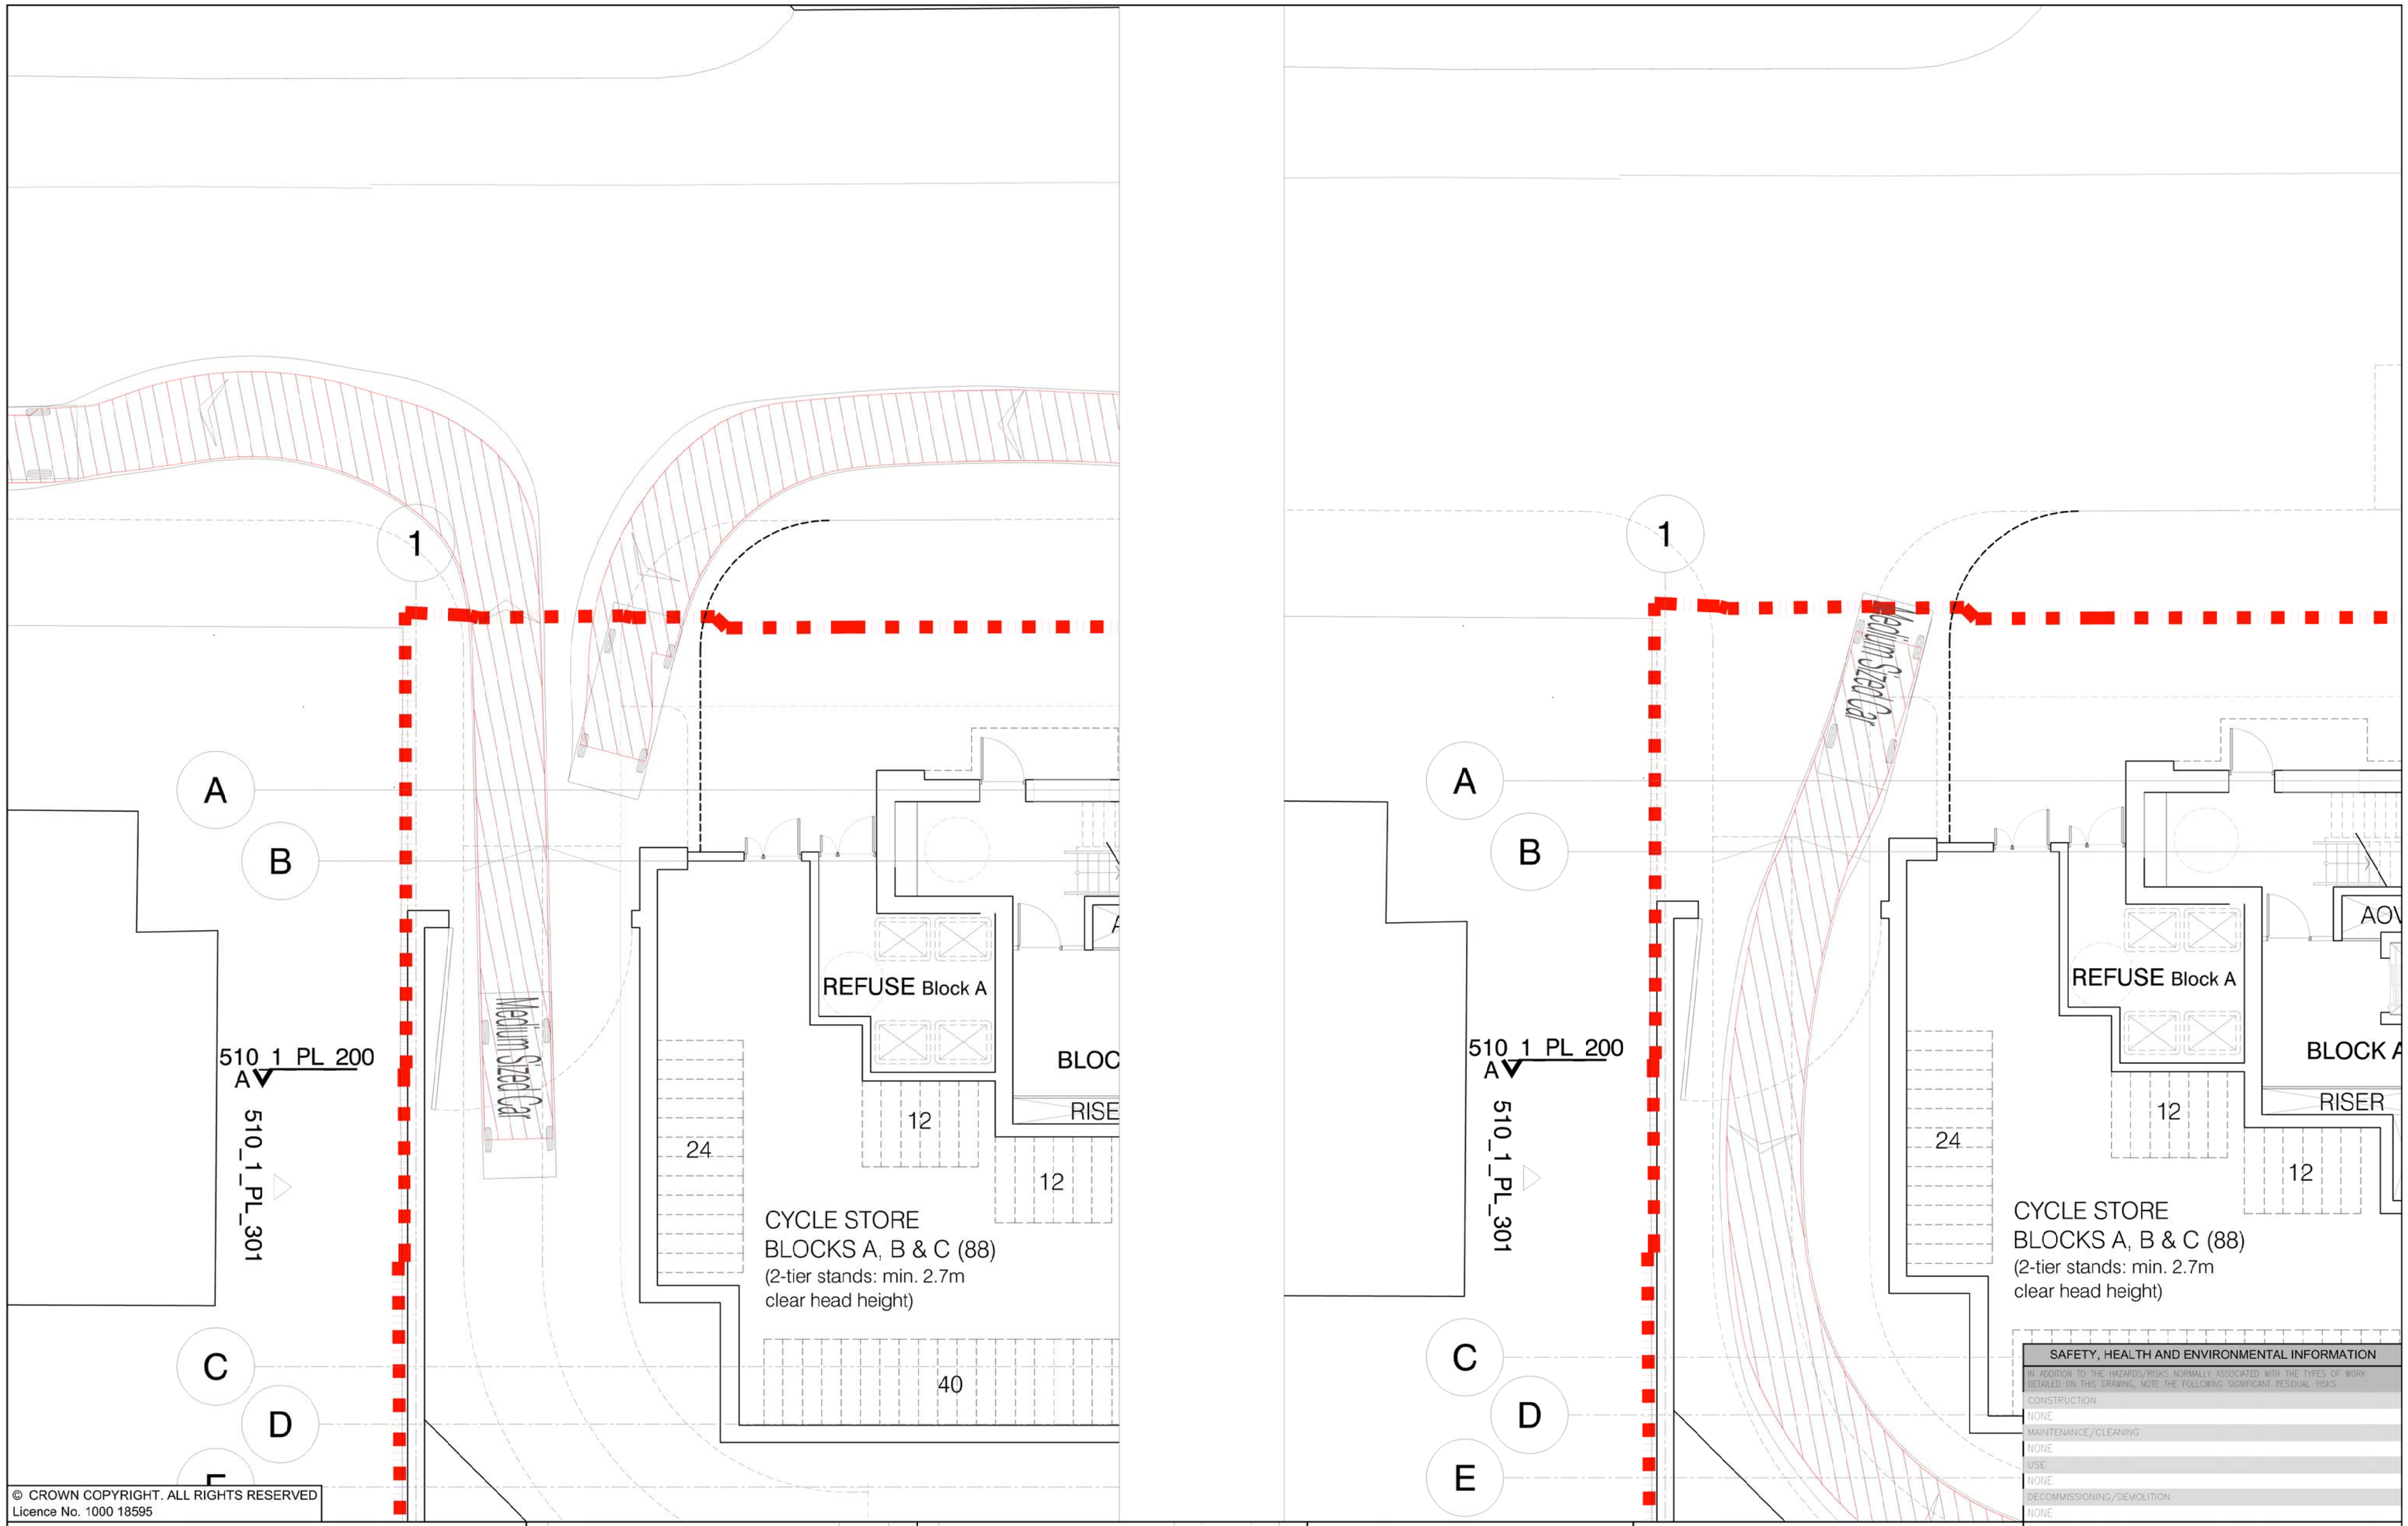

© CROWN COPYRIGHT. ALL RIGHTS RESERVED
Licence No. 1000 18595

SAFETY, HEALTH AND ENVIRONMENTAL INFORMATION

IN ADDITION TO THE HAZARDS/RISKS NORMALLY ASSOCIATED WITH THE TYPES OF WORK DETAILED ON THIS DRAWING, NOTE THE FOLLOWING SIGNIFICANT RESIDUAL RISKS

CONSTRUCTION
NONE

MAINTENANCE/CLEANING
NONE

USE
NONE

DECOMMISSIONING/DEMOLITION
NONE

Status	Drawing Number	Rev
P	PLAN 1	-

DO NOT SCALE

A2

File: Tracks 510_1_PL_100_A.dwg
Date: Oct 03, 2013 - 12:31pm
Plotted by: evan9682

Stat	Purpose of Issue	Date	Auth	Rev	Description	By	Date	Chk'd	Auth

ATKINS

Atkins Limited
Consulting Engineers,
Woodcote Grove
Ashley Road
Epsom, Surrey, England
KT18 5BW
Tel: (01372) 726140
Fax: (01372) 740055
www.atkinsglobal.com

Client: LONDON BOROUGH OF CAMDEN

Project: ABBEY AREA REGENERATION PHASE 1

Title: SWEPT PATH ANALYSIS WIDENED VEHICLE ACCESS (RAMP ACCESS))

Sheet Size	Original Scale	Designed/Drawn	Checked	Authorised
A2	1:250	AE 03.13	PDE 03.13	CRC 03.13

Status	Drawing Number	Rev
P	PLAN 2	-

P:\GBCFA\TP\HB\Projects\PUBLIC REALM\5109119 - Abbey Road\CAD\Current Working Drawings\Tracks 510_1_PL_100_A.dwg