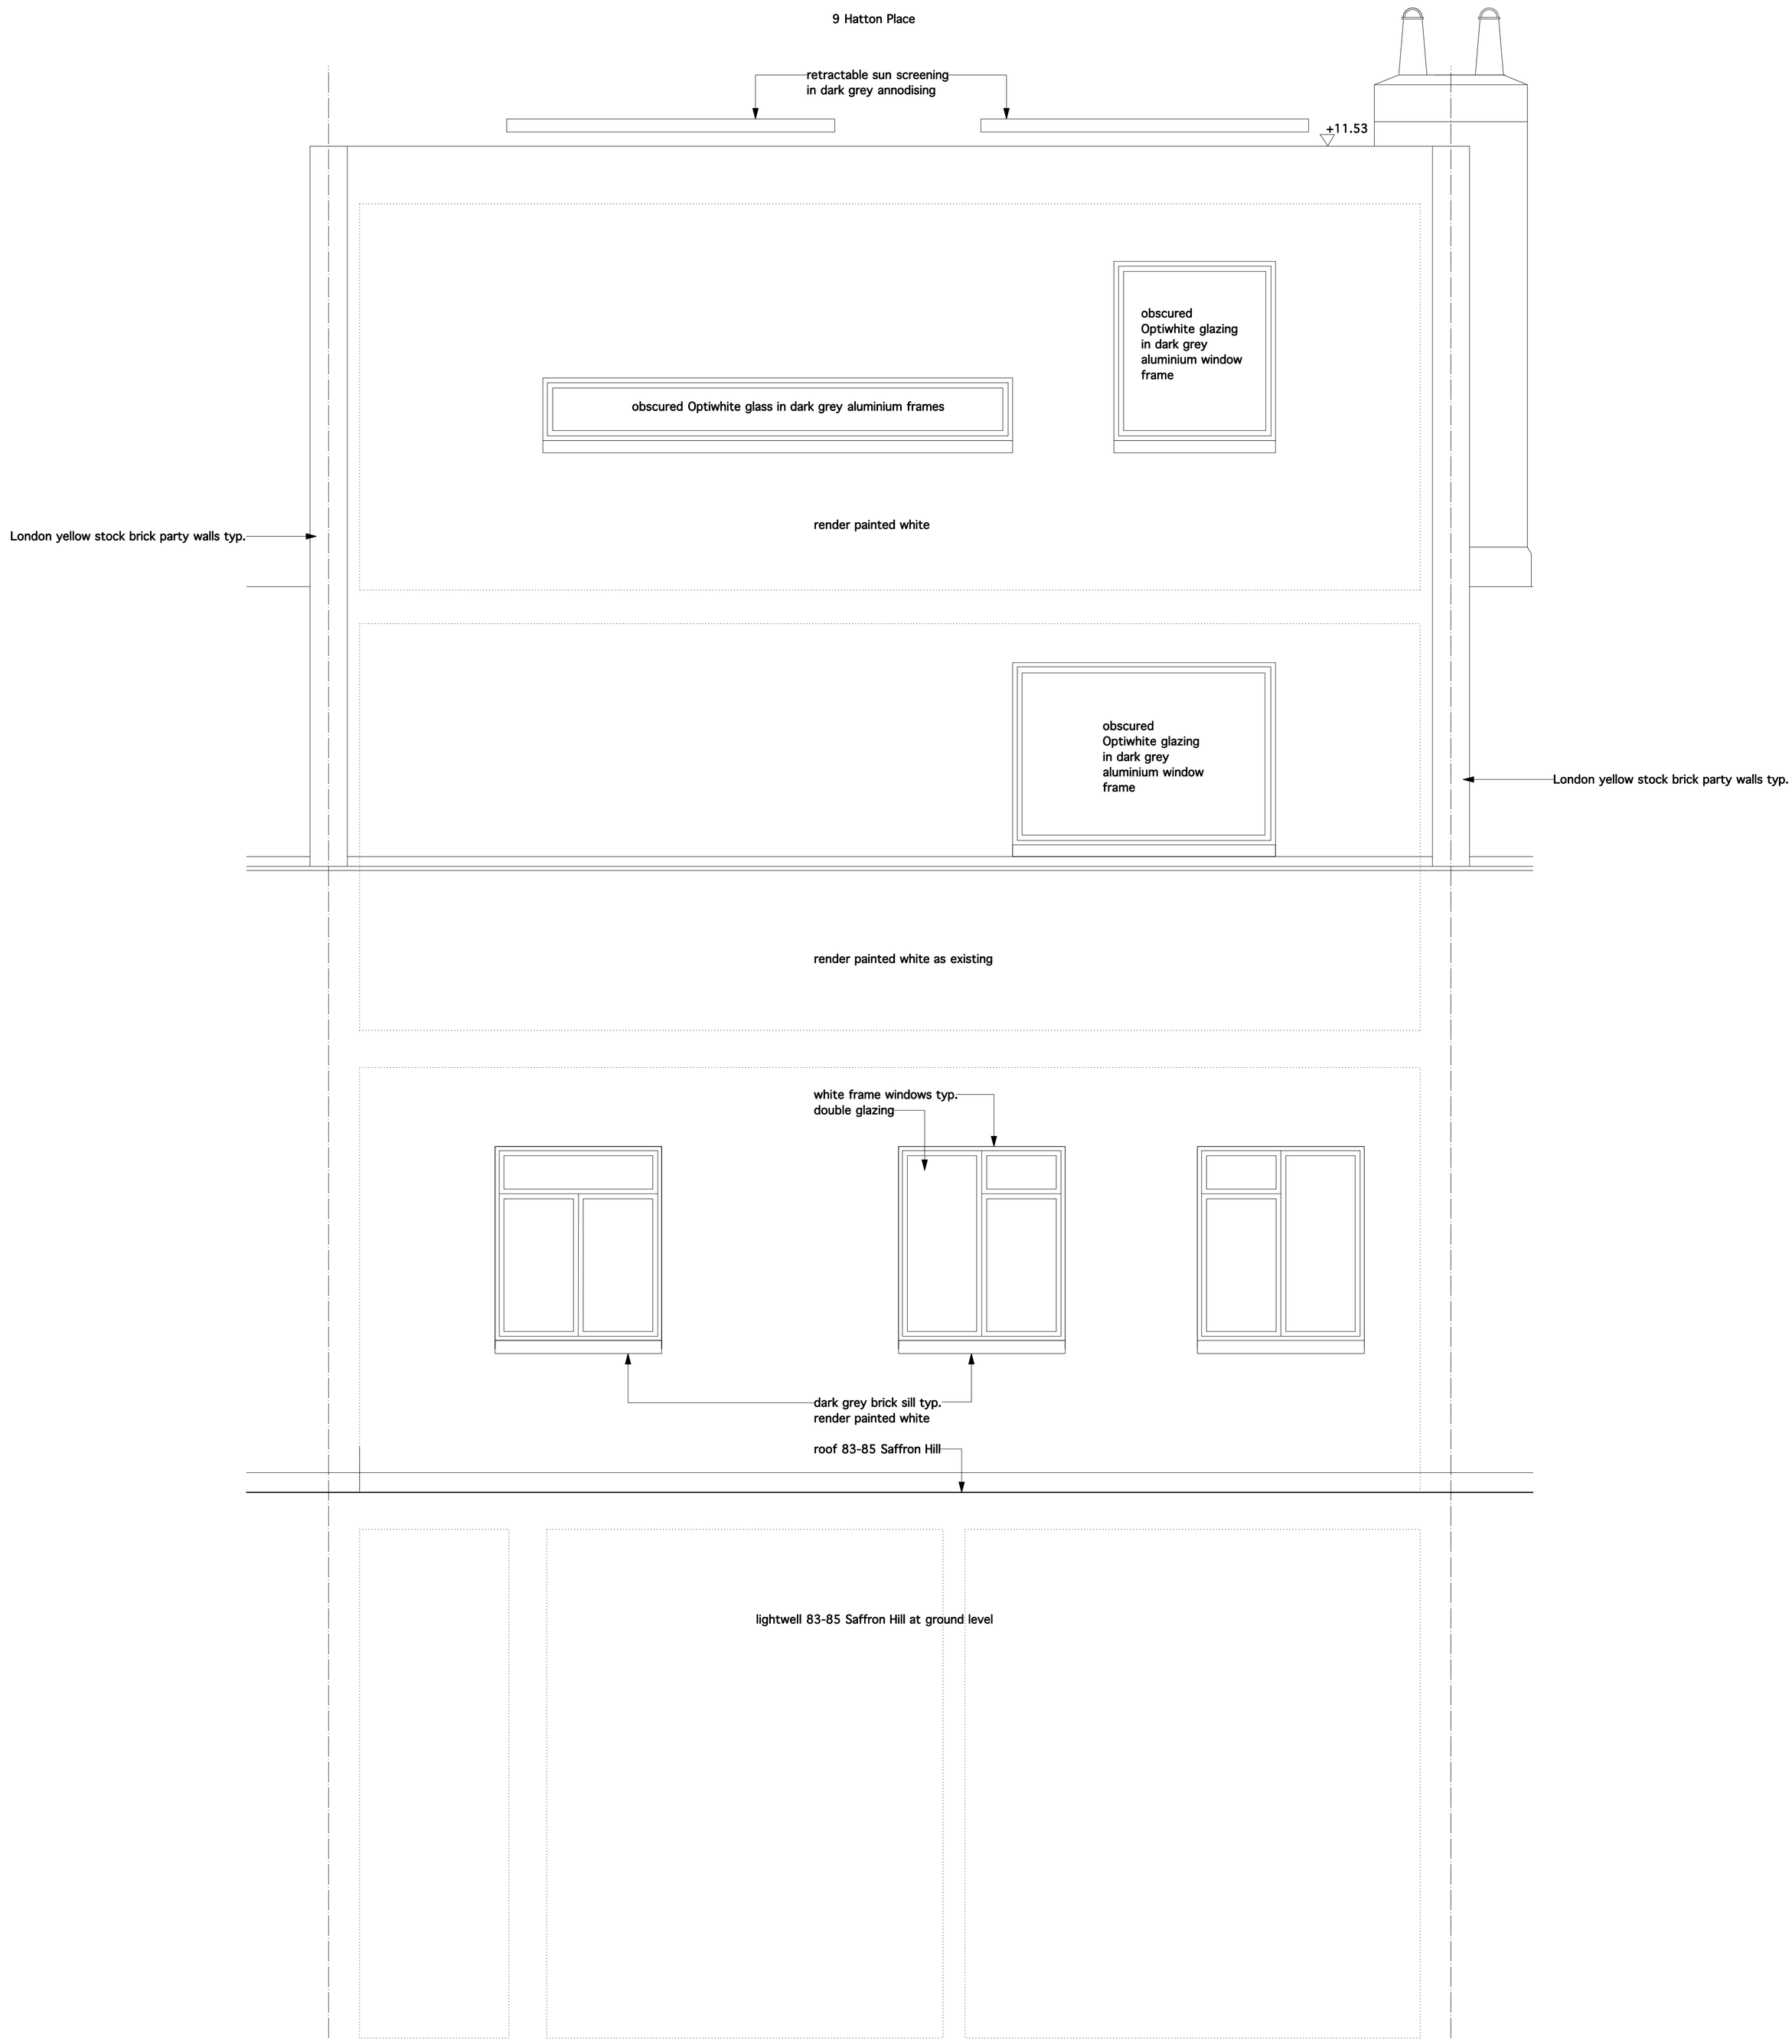

proposed 9 Hatton Place rear elevation 1:20

Elden Croy Architect 28 Wilmington Square, London WC1X OEG

job no. : 120
job name : 9 Hatton Place
date : 18.10.13

dwg. no. : 12/20/120
dwg. name :proposed rear elevation
scale : 1:20 @ A1