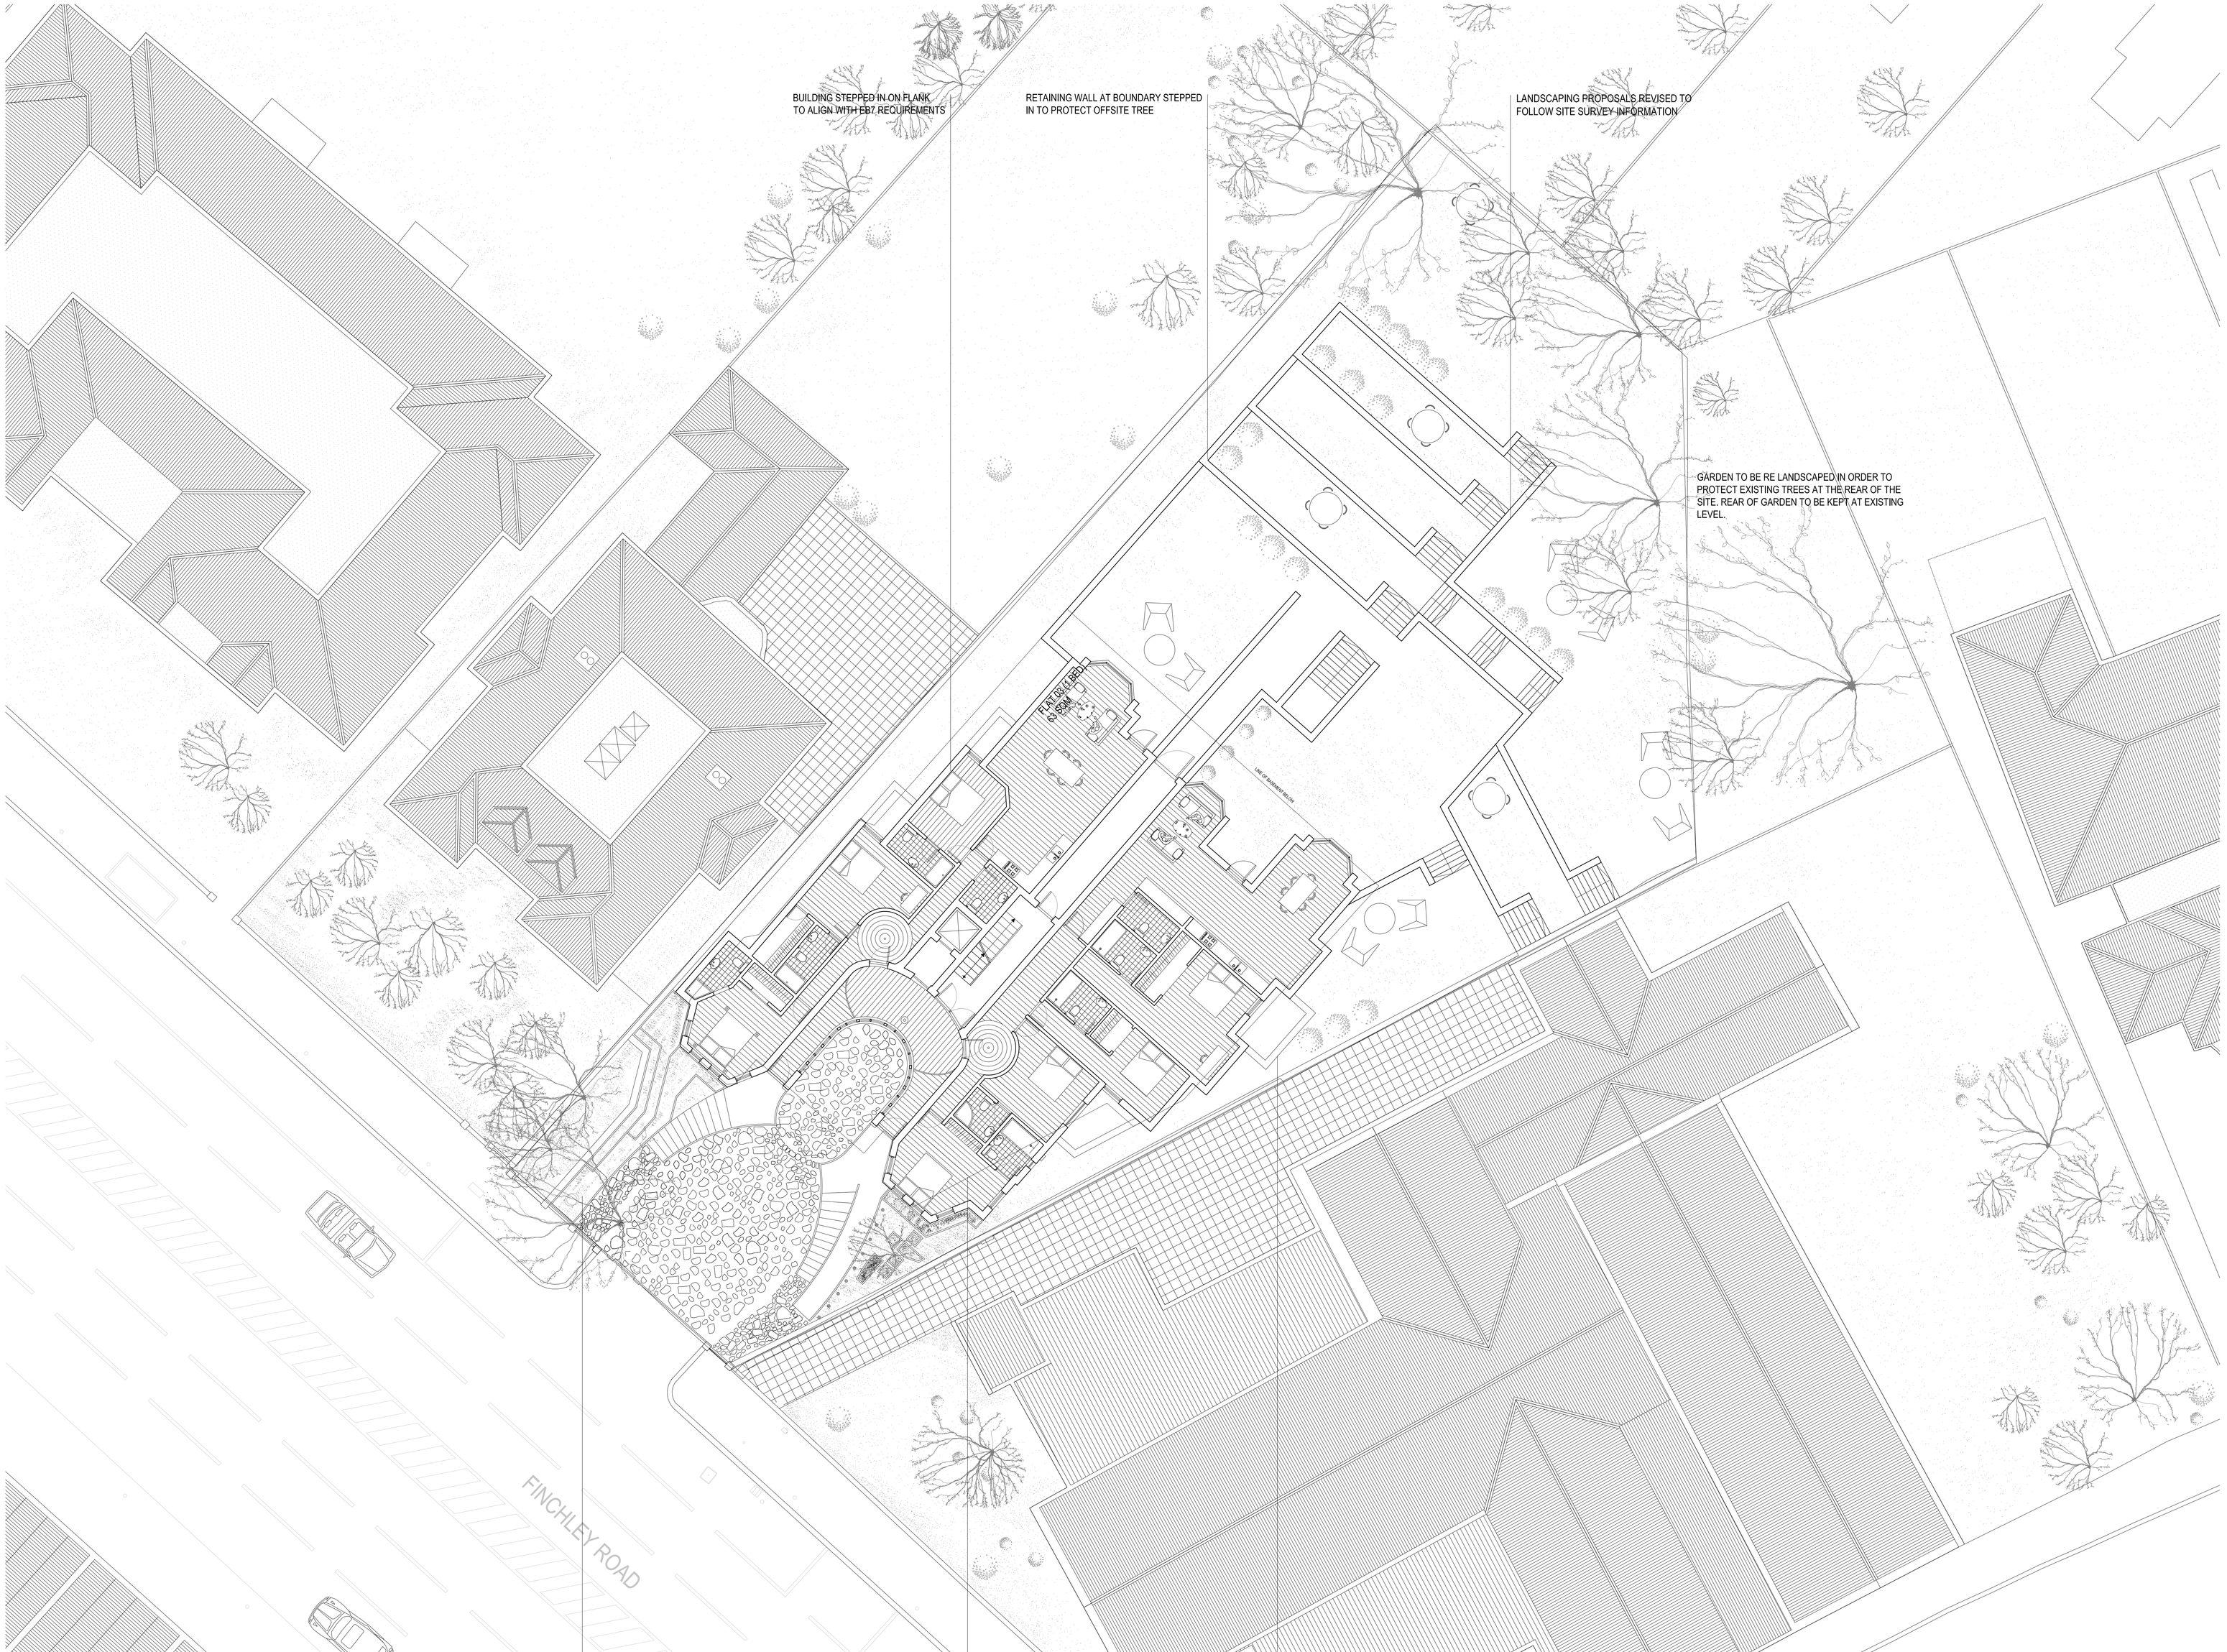

01 PROPOSED GROUND FLOOR PLAN
1:100 @A0

NOTES:

PLANNING APPLICATION

No.	Date	Issues and Revisions	By	Check
04	240413	PLANNING SUBMISSION	SR	JP
03	130213	REVISIONS AS NOTED	SR	JP
02	100512	EXTERNAL LEVELS MARKED UP	JS	JP
01	010611	PLANNING APPLICATION	JS	JP

FINCHLEY ROAD
Historic Scheme

PARRITT LENG

5 Chance Street
London E1 6JT
Tel : 020 7729 9348
Fax : 020 7729 9349

All dimensions are in millimetres unless noted otherwise. Do not scale from this drawing. All dimensions are to be checked on site and any discrepencies noted in writing to the Architect immediately.

Project Name : FINCHLEY ROAD

Project Number: 124

Description : PROPOSED GROUND FLOOR PLAN

Design File : AP000G000

Scale : 1:100@ A0 1:200@A2

All rights reserved. All drawings and written material appearing herein constitute original and unpublished work of the Architect and may not be duplicated, used or disclosed without written consent of the Architect.

DRAWING No. A-100

REVISION: 04

Ref. North

All rights reserved. All drawings and written material appearing herein constitute original and unpublished work of the Architect and may not be duplicated, used or disclosed without written consent of the Architect.