THE CONTRACTOR MUST VERIFY ALL DIMENSIONS ON SITE BEFORE MAKING SHOP DRAWINGS OR COMMENCING WORK OF ANY KIND.
NO DIMENSIONS TO BE SCALED FROM THIS DRAWING.

REV.	DATE	REVISION
A	08.06.11	Issued for Planning
B	04.10.11	Front and rear garden design amended to increase planting and grass areas.
C	21.11.11	Rear garden design amended.
D	05.09.13	Retained facade to be demolished and re-built denoted

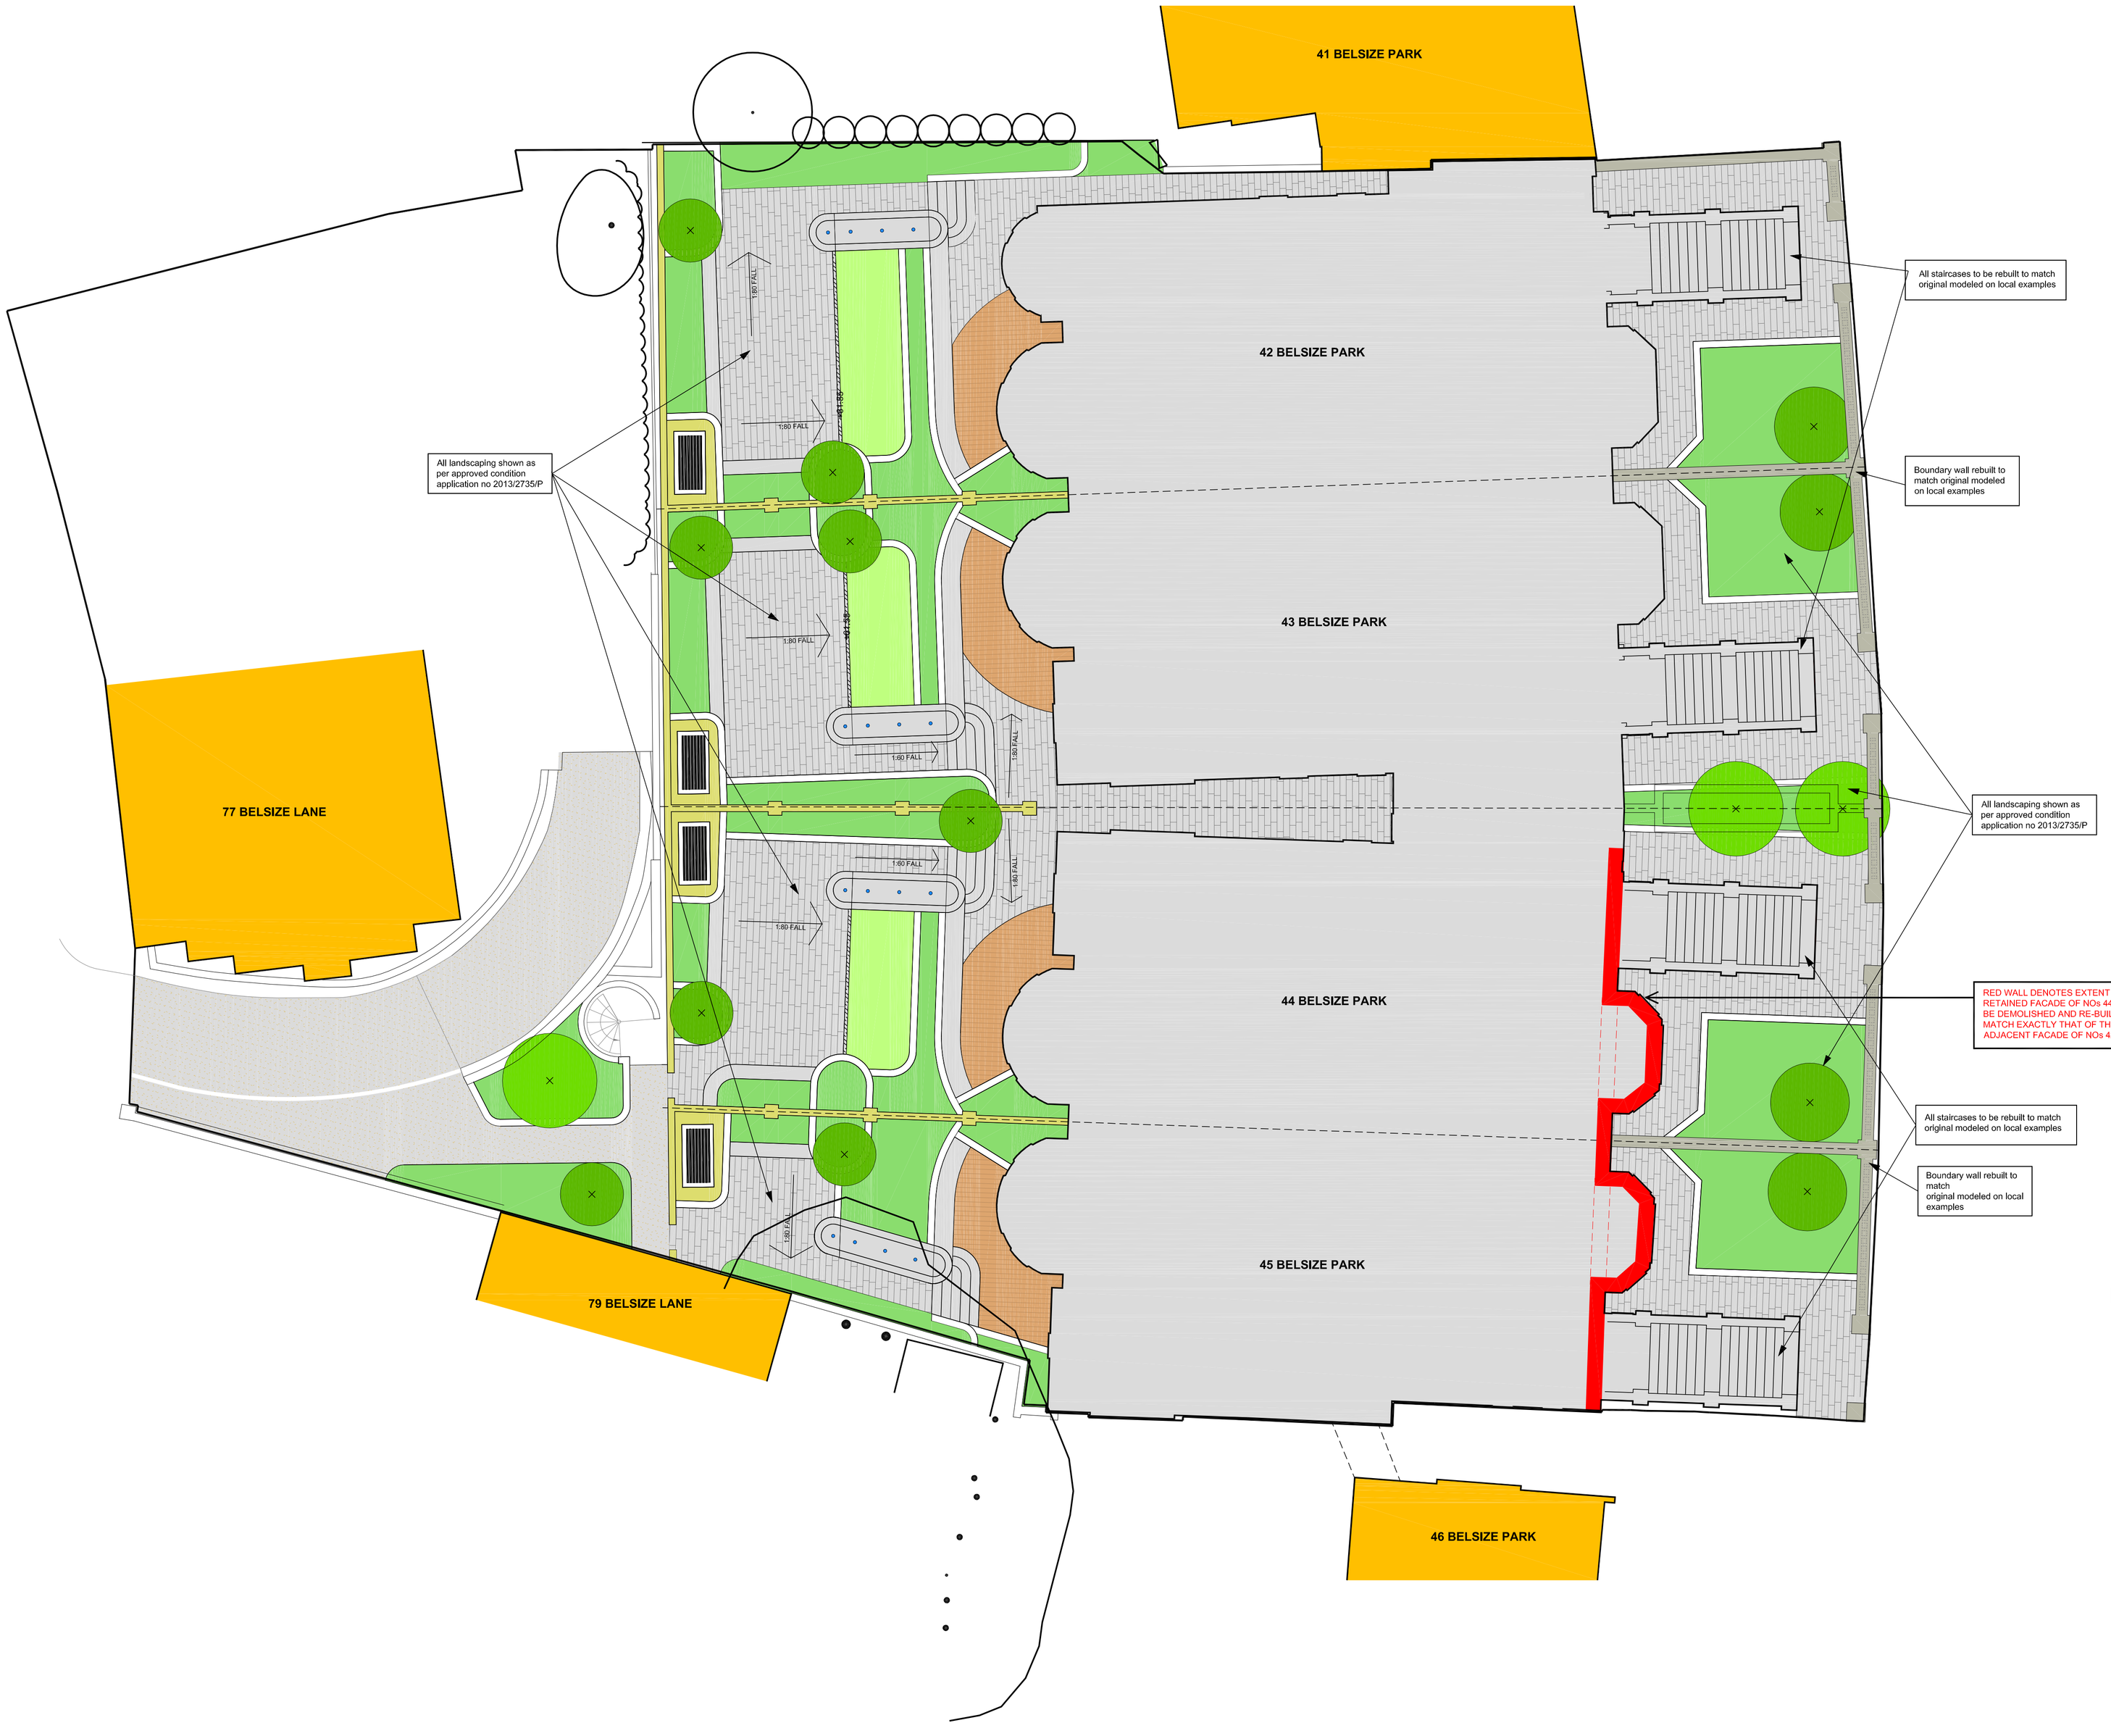

Osel architects and development consultants

PROJECT:
42-45 BELSIZE PARK
LONDON NW3

CLIENT:
BELSIZE PARK DEVELOPMENTS LTD

DRAWING:
PROPOSED SITE PLAN
REPLACEMENT FACADE TO NOS 44 & 45

DRAWING No.: 11-029/AP3 01

REV: D

SCALE: 1:100 @ A1

DRAWN: DM/MM DATE: APRIL 2011

CHECKED: GR DATE: JUNE 2011

26 Oldbury Place, London W1U 5PR Tel: 020 7224 2447 Fax: 020 7224 2997
E-mail: admin@oselarch.co.uk Web: www.oselarchitecture.co.uk
©COPYRIGHT EXISTS ON THE DESIGNS AND INFORMATION SHOWN ON THIS DRAWING