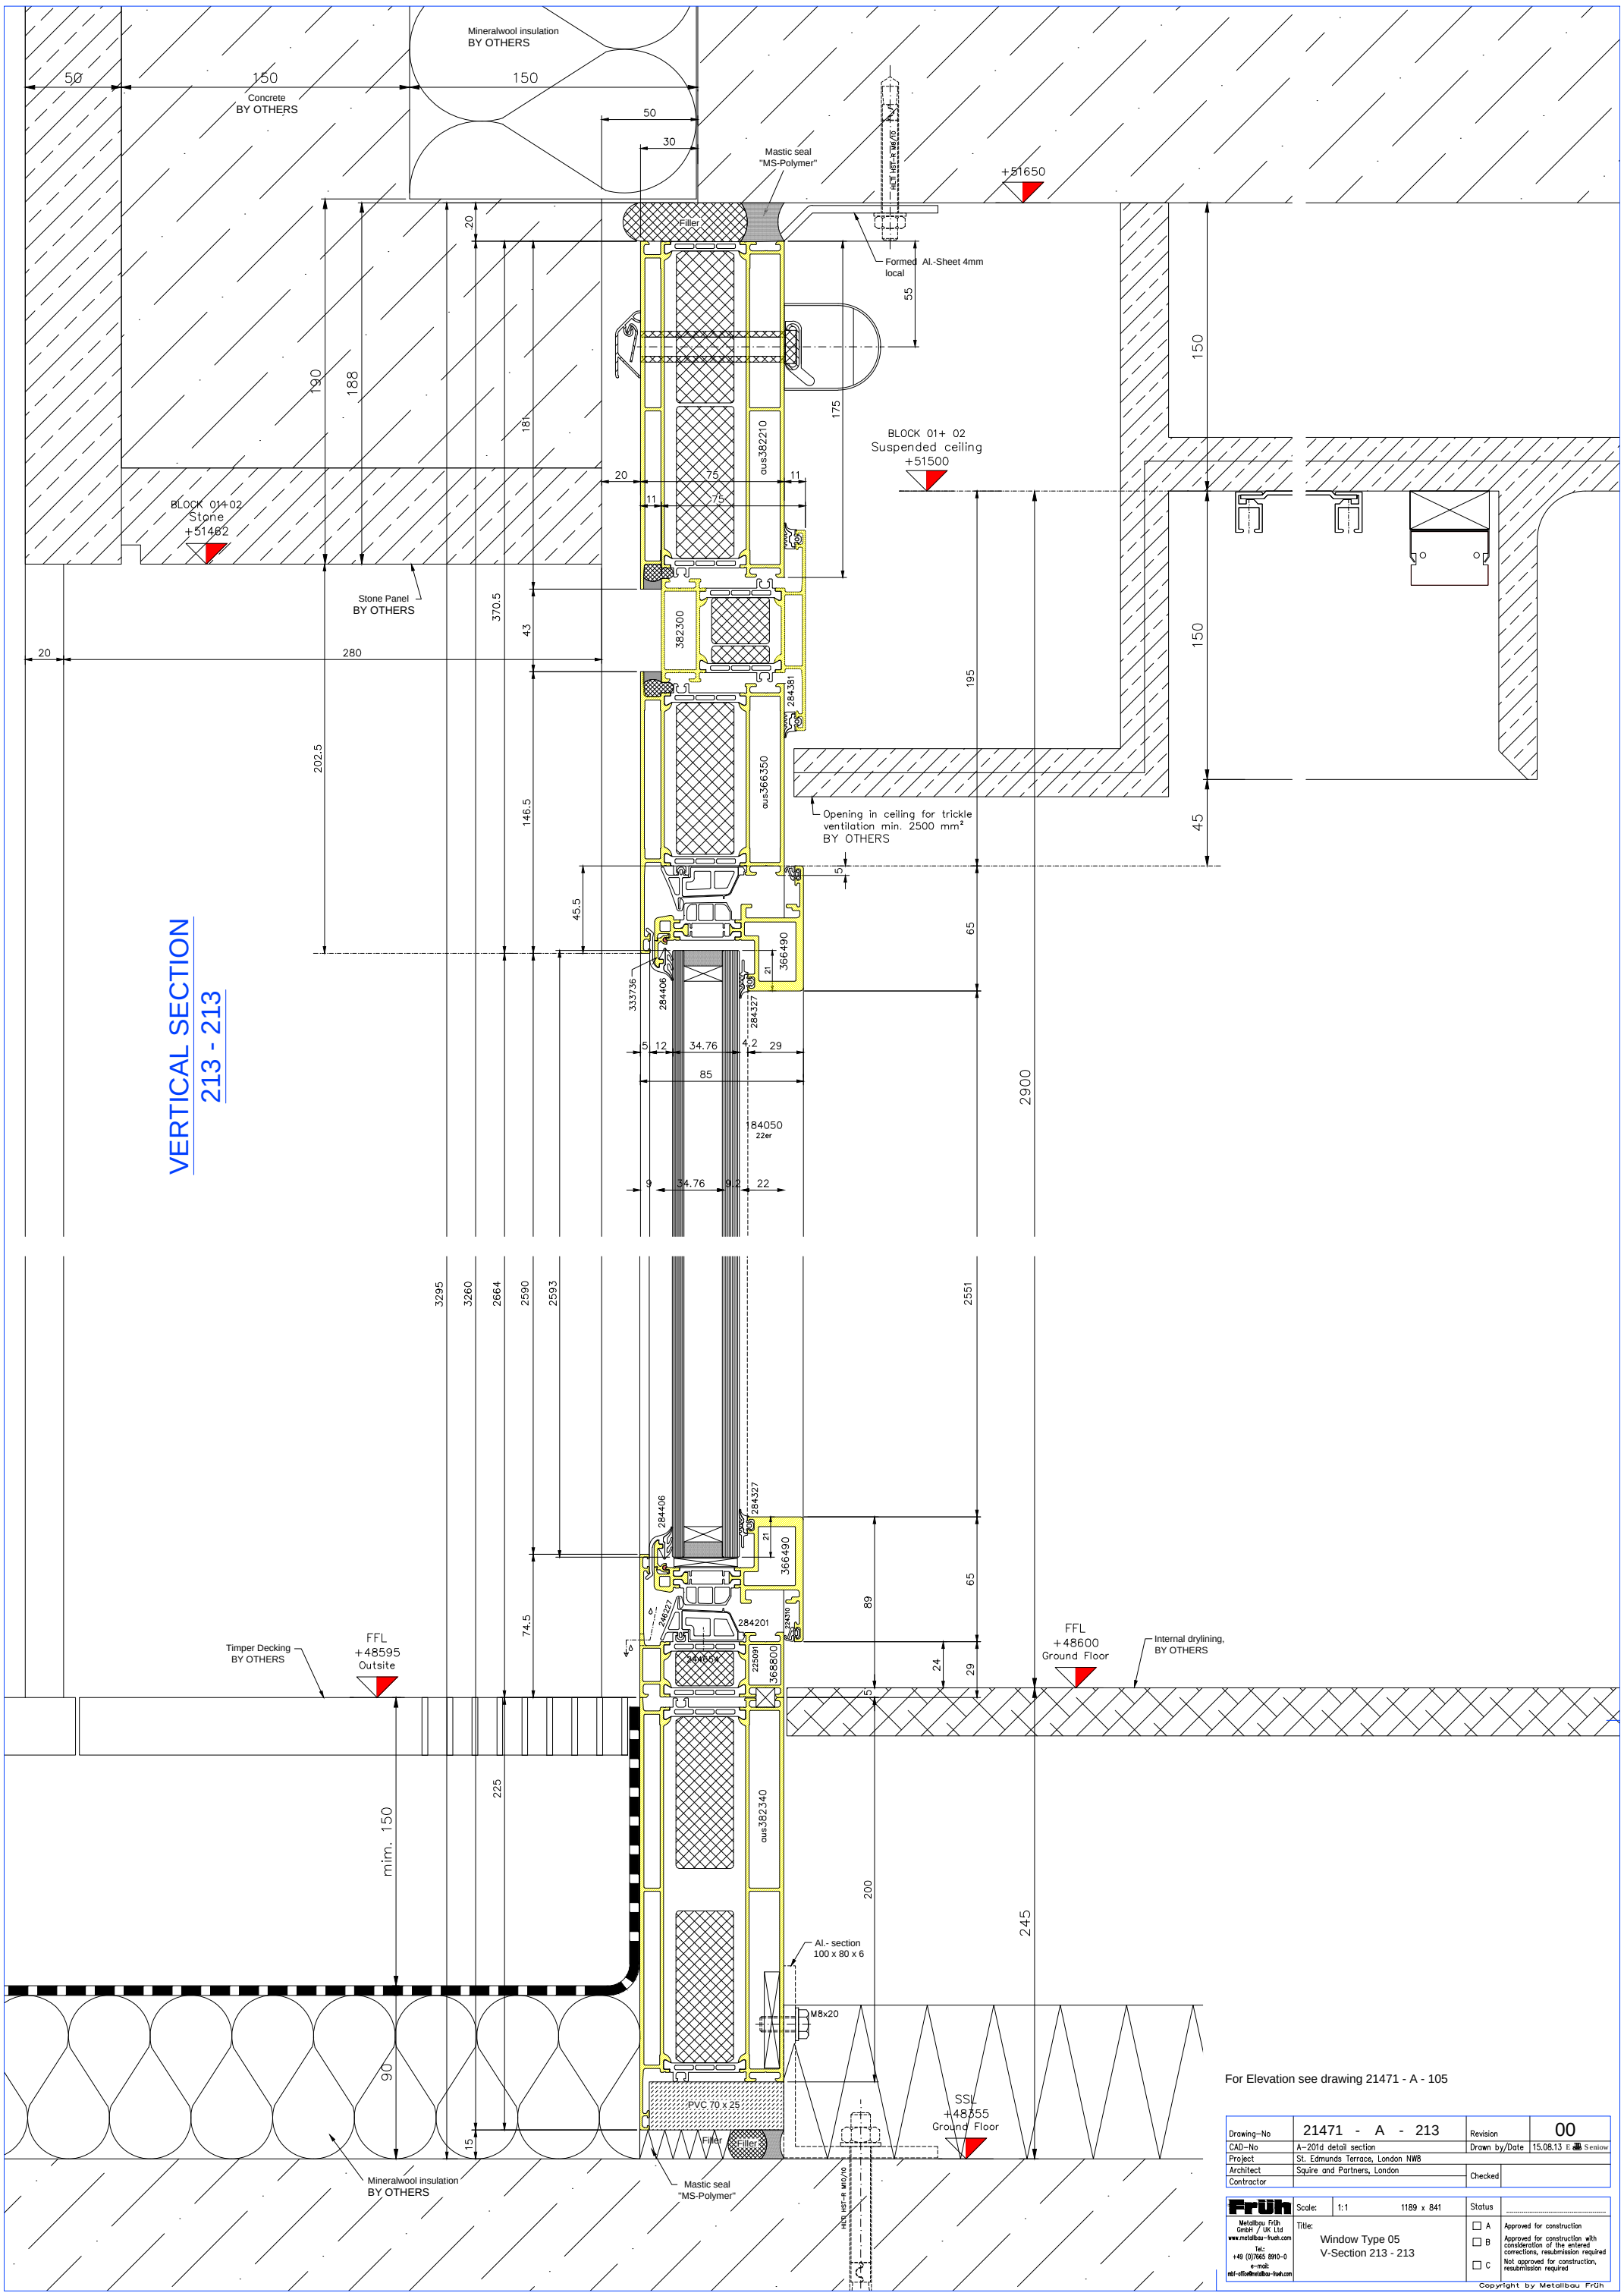

Drawing-No	21471 - A - 213	Revision	00
CAD-No	A-201d detail section	Drawn by/Date	15.08.13 E. Senlow
Project	St. Edmunds Terrace, London NW8		
Architect	Squire and Partners, London	Checked	
Contractor			

Früh

Metallbau Früh GmbH / UK Ltd
www.metallbau-frueh.com
Tel.: +49 (0)7665 8910-0
e-mail: mbf-office@metallbau-frueh.com

Scale: 1:1 1189 x 841

Title: Window Type 05
V-Section 213 - 213

Status
- ☐ A Approved for construction
- ☐ B Approved for construction with consideration of the entered corrections, resubmission required
- ☐ C Not approved for construction, resubmission required

Copyright by Metallbau Früh