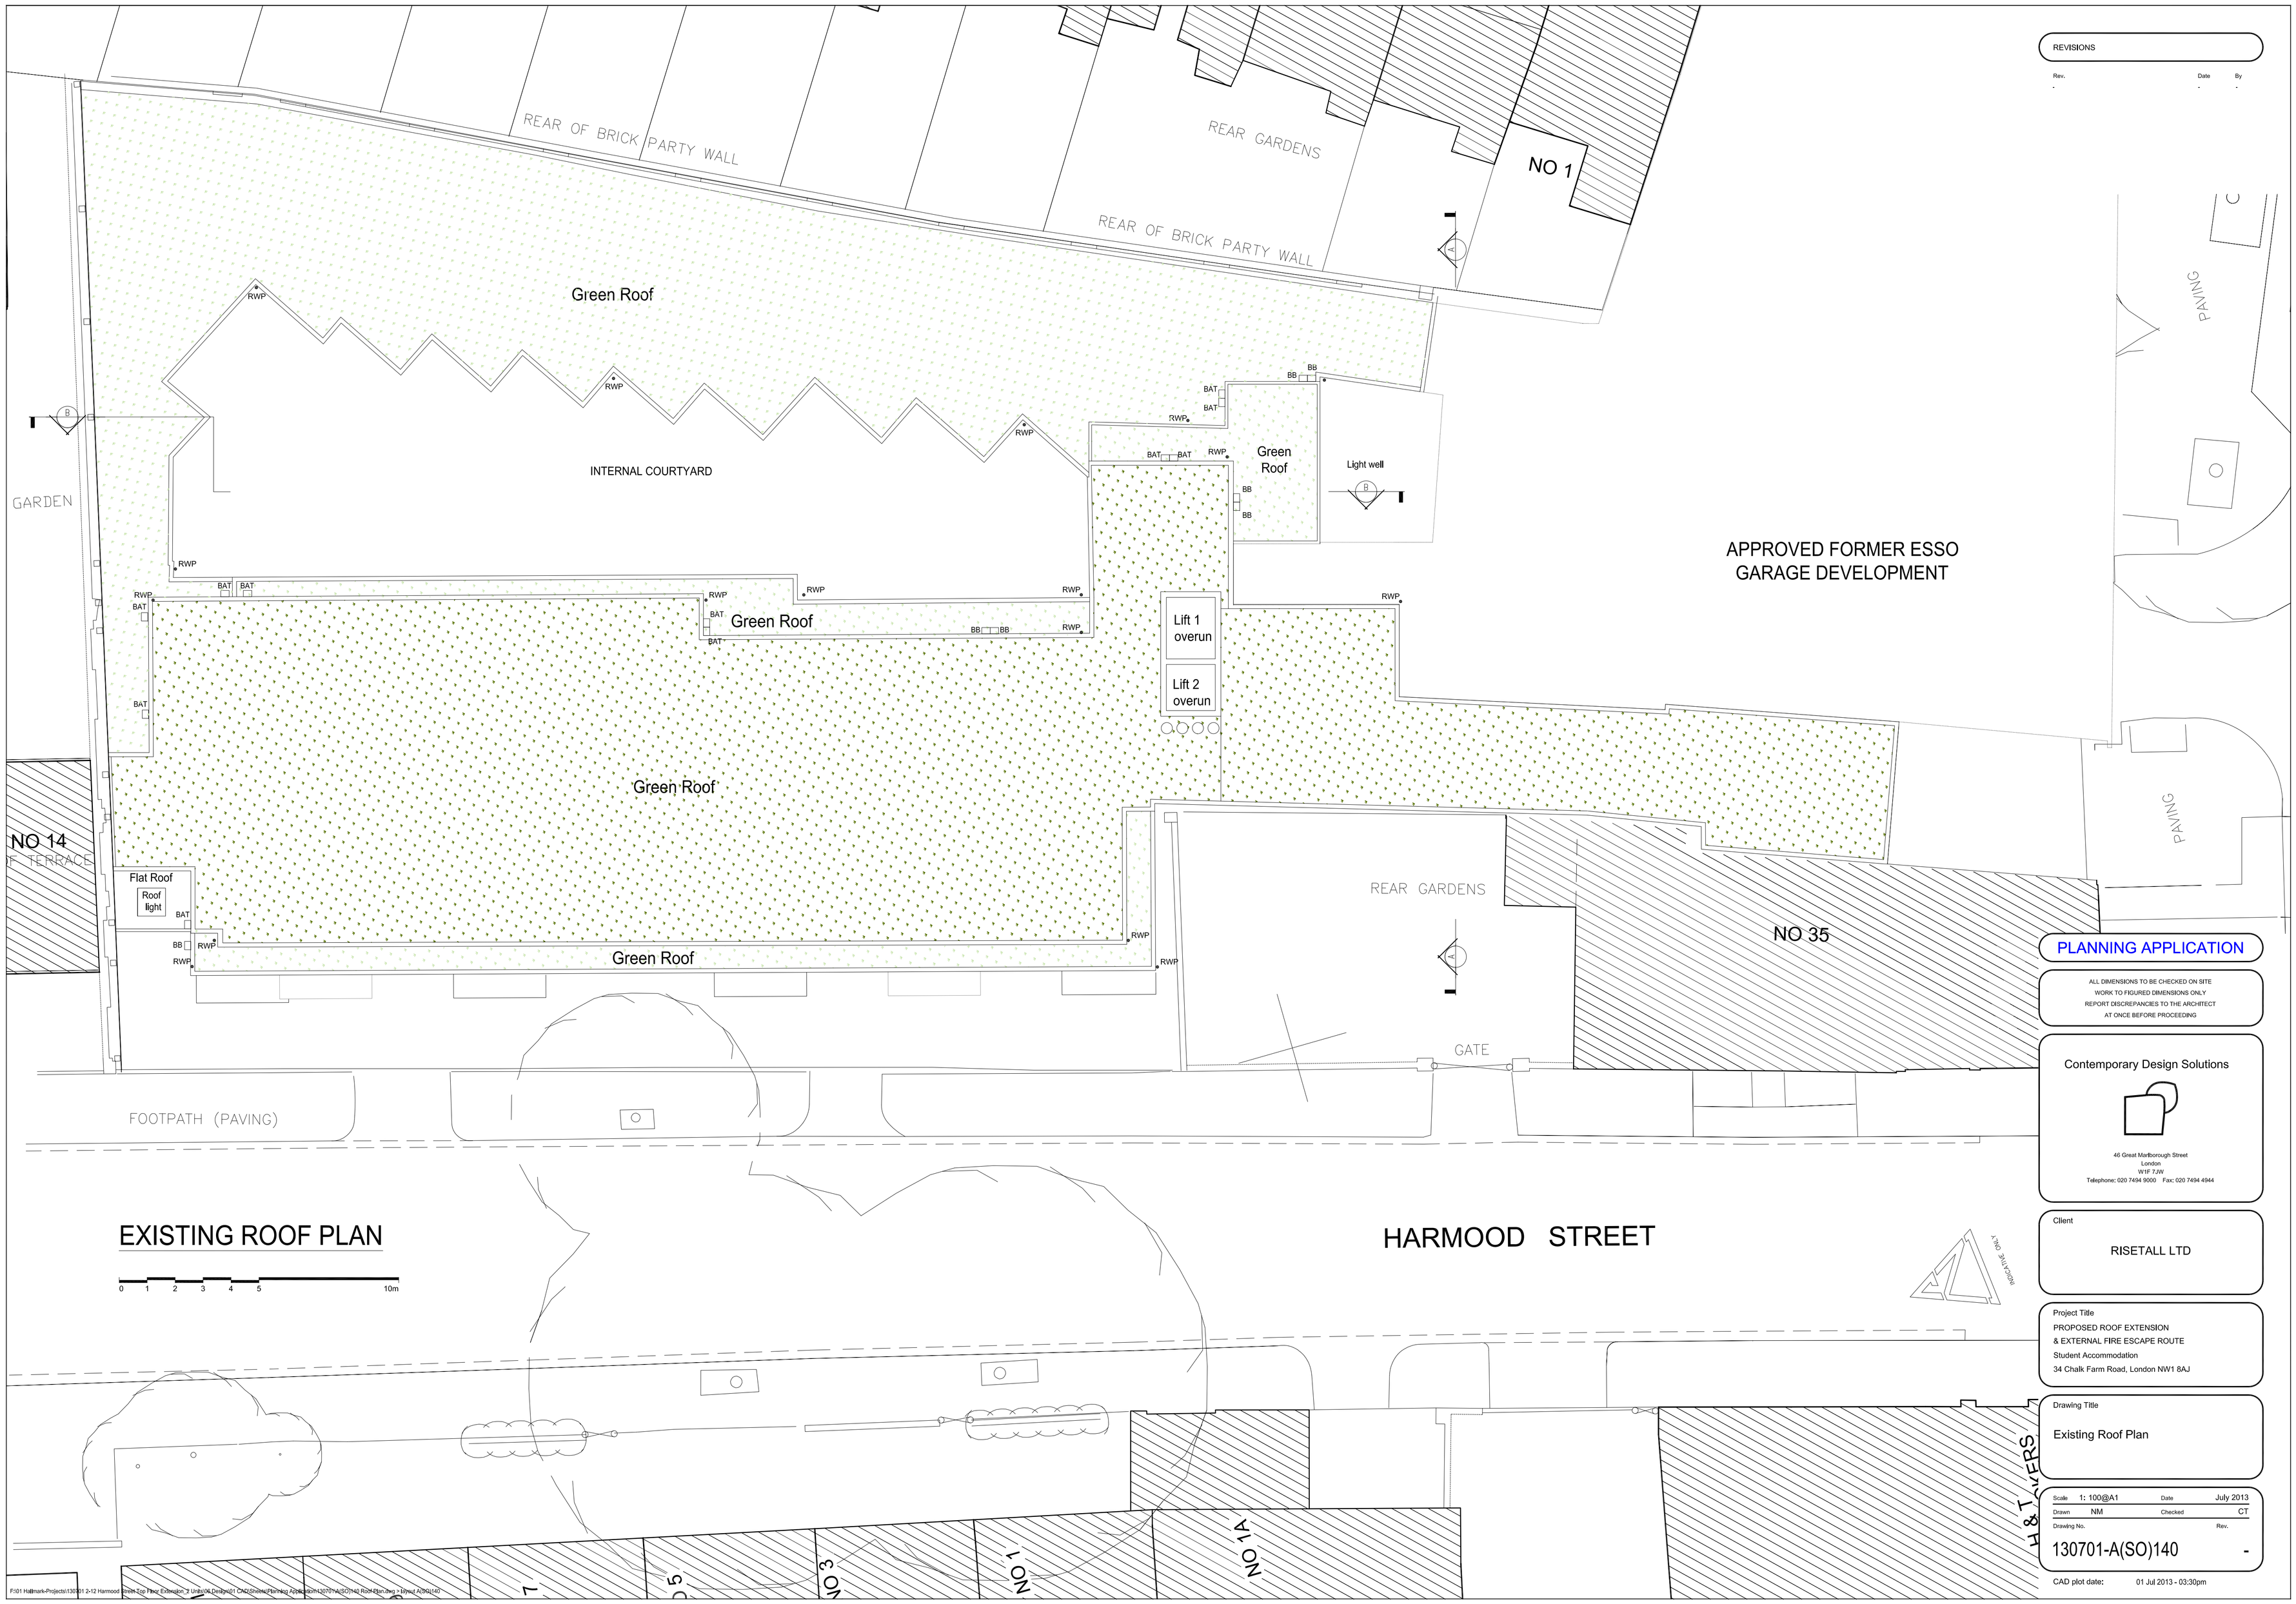


# EXISTING ROOF PLAN

0 1 2 3 4 5 10m

NOT TO SCALE

REVISIONS

| Rev. | Date | By |
|---|---|---|
| - | - | - |

PLANNING APPLICATION

ALL DIMENSIONS TO BE CHECKED ON SITE
WORK TO FIGURED DIMENSIONS ONLY
REPORT DISCREPANCIES TO THE ARCHITECT
AT ONCE BEFORE PROCEEDING


Contemporary Design Solutions

46 Great Marlborough Street
London
W1F 7JW
Telephone: 020 7494 9000 Fax: 020 7494 4944


Client

RISETALL LTD

Project Title

PROPOSED ROOF EXTENSION
& EXTERNAL FIRE ESCAPE ROUTE
Student Accommodation
34 Chalk Farm Road, London NW1 8AJ

Drawing Title

Existing Roof Plan

| | | | |
|---|---|---|---|
| Scale | 1: 100@A1 | Date | July 2013 |
| Drawn | NM | Checked | CT |
| Drawing No. | | | Rev. |
| 130701-A(SO)140 | | | - |

CAD plot date: 01 Jul 2013 - 03:30pm

F:\01 Hallmark-Projects\130701 2-12 Harmood Street-Top Floor Extension_2 Units\4 Design\01 CAD\Sheets\Planning Application\130701-A(SO)140 Roof Plan.dwg + layout A(SO)140