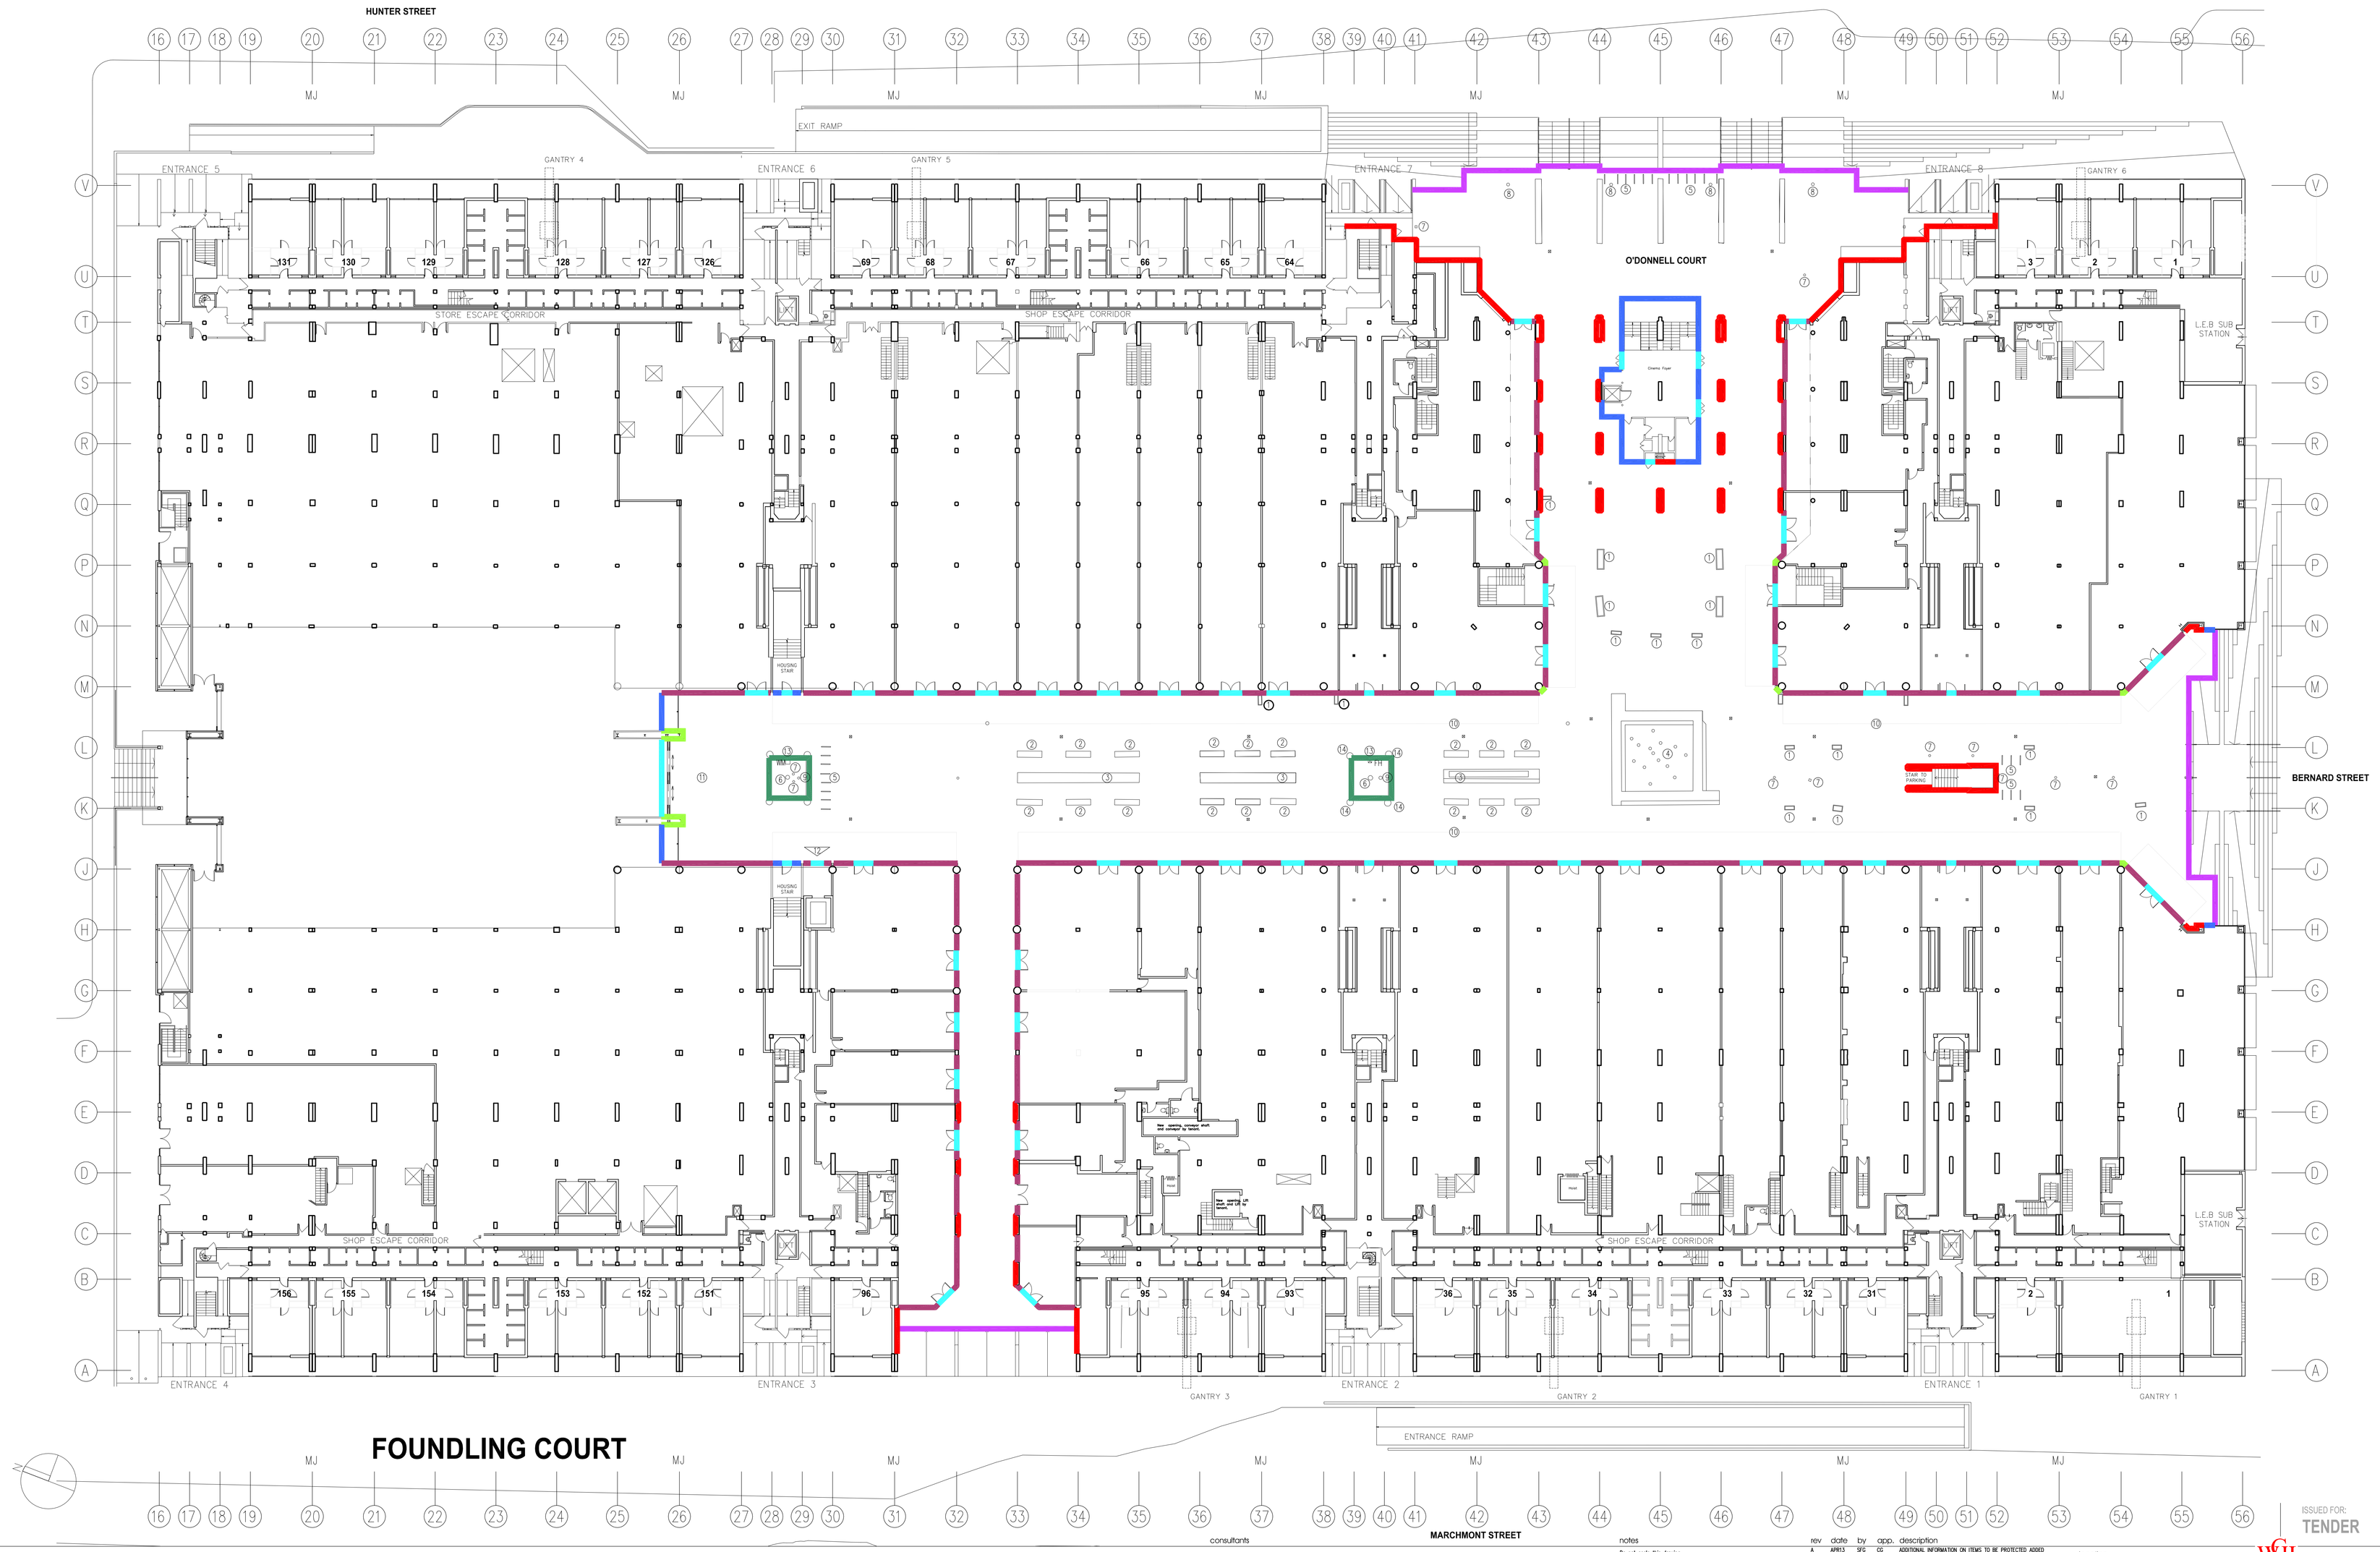

LEGEND

- Edge Condition 1 – shop front
- Edge Condition 2 – door threshold
- Edge Condition 3 – concrete junction
- Edge Condition 4 – boundary to remaining surface
- Edge Condition 5 – junctionto framed glass / curtain wall windows
- Edge Condition 6 – planting pit edges
- Edge Condition 7 – supermarket (non-concrete) column base

ITEMS TO BE CAREFULLY REMOVED STORED MAINTAINED AND REINSTATED FOLLOWING RESURFACING WORKS OR PROTECTED INSITU WHERE NOTED

1. Shrub Planter (and shrubs within)
2. Fixed benches and lighting below
3. Steel artwork (smaller 'troughs')and associated lighting / water supply
4. Main steel art piece with lighting and water pool
5. Bicycle hoops
6. Semi-mature trees
7. Sign posts / posts (low level in treepit)
8. Security camera posts and associated services
9. Low level spot lights
10. Fabric to canopies which may need temporary protection when drilling through parapet walls is ongoing
11. Engraved memorial slab. If not possible to remove without damaging it should be replaced with new engraved slab to match.

12. Access to lift must be maintained throughout works
13. Note:Fire Hydrant and water main covers in treepits to be protected insitu during works and any other service outlets
14. Litter bins

Note: Metal studs at 400ctrs demarking eating areas outside restaurants to be replaced with matching if they cannot be reused approx. 75 linear metres at 400ctrs

consultants

notes

Do not scale this drawing
All dimensions to be checked by the Contractor before construction proceeds
This drawing is the copyright of Watkins Gray International LLP and shall not be in any way used or reproduced without their prior written consent

READ IN CONJUNCTION WITH DETAIL DRAWINGS D3001 D3002 D3003 AND D3004 AND BUILDERS WORK PLAN B052

rev	date	by	app.	description
A	4.09.13	SFG	CG	ADDITIONAL INFORMATION ON ITEMS TO BE PROTECTED ADDED
B	22.04.13	SFG	CG	CORAM ARCADE ADDED FOLLOWING D.T.M & ADDITIONAL NOTES
C	09.05.13	SFG	CG	NOTES AMENDED AS CLOUDED

location

ISSUED FOR:
TENDER

Architects
Watkins Gray International LLP
Colechurch House, 1 London Bridge Walk, LONDON, SE1 2SX
tel. 020 7940 8400 fax. 020 7940 8444 mail@wgi.co.uk

Project Title
BRUNSWICK CENTRE

Drawing Title
PIAZZA LEVEL PLAN
GENERAL ARRANGEMENT – KEY DRAWING

Drawn	Checked by	Scale
SFG	CG	1:200@A0
Level	Plan	Date
–		11.01.13
Project No.	Drawing No.	Revision
112033	A012	C

FILENAME: N:\PROJECTS_2012\P112033\Drawing\Sheets\A_Series\112033 A012.dwg
DATE PLOTTED: 09.05.2013 10:05 PM BY: Stephen Gancy FROM: [00140206806]